
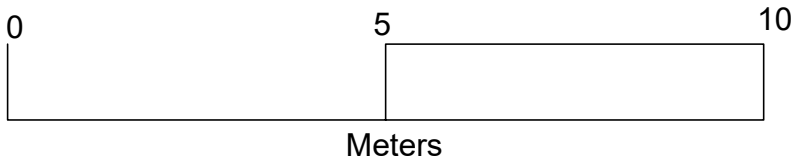


Side Elevation Proposal

Scale 1 to 100 @ A4

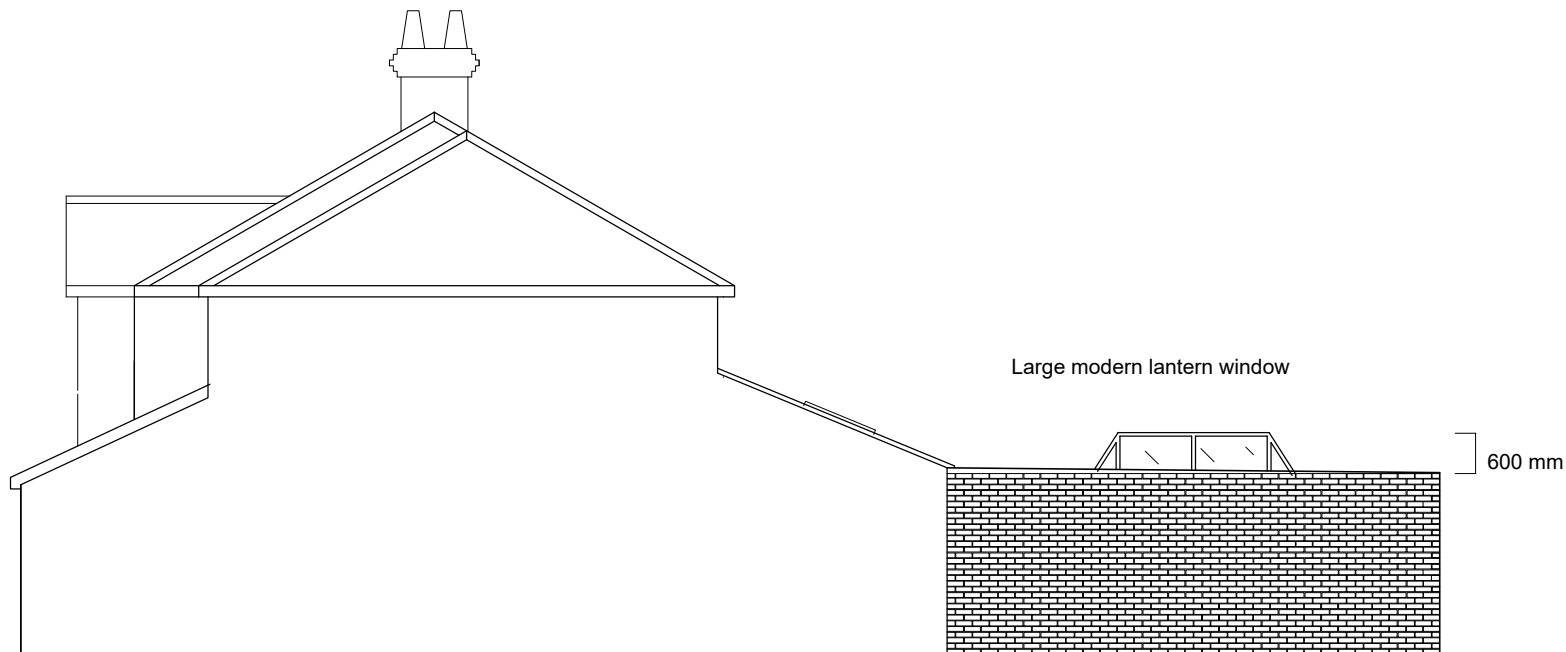

Laws and building restrictions are the responsibility of the owner. Hartley Architects do not accept any breaks of contract. I suggest that the proper approval by the relevant local authority be obtained before any works commence. Please do not copy this drawing without my permission.

 Hartley Architecture working in collaboration with HNV building developments Ltd.
 HNV building developments Ltd. is located at 30, Ingle Head, Fulwood, Preston, PR2 3NS and Hartley Architecture is located at Flat C1 room 1 Warehouse Appartments

57 Belle Vue Road
LE9 7PA
Rearward extension

Drawing Number and Sheet number	Date	Local Authority
SPE 1 2	13/08/2026	HBBC
	Scale	Drawn By
	1 to 100 A4	S.N.Hartley