



LEGEND

- LAND AREA UNDER OWNERSHIP
OF HINCKLEY RUGBY FOOTBALL
LTD
- 3G ARTIFICIAL TURF PITCH (3G
ATP) APPLICATION SITE AND
CONSTRUCTION PHASE
ACCESS CONNECTING TO
LEICESTER ROAD

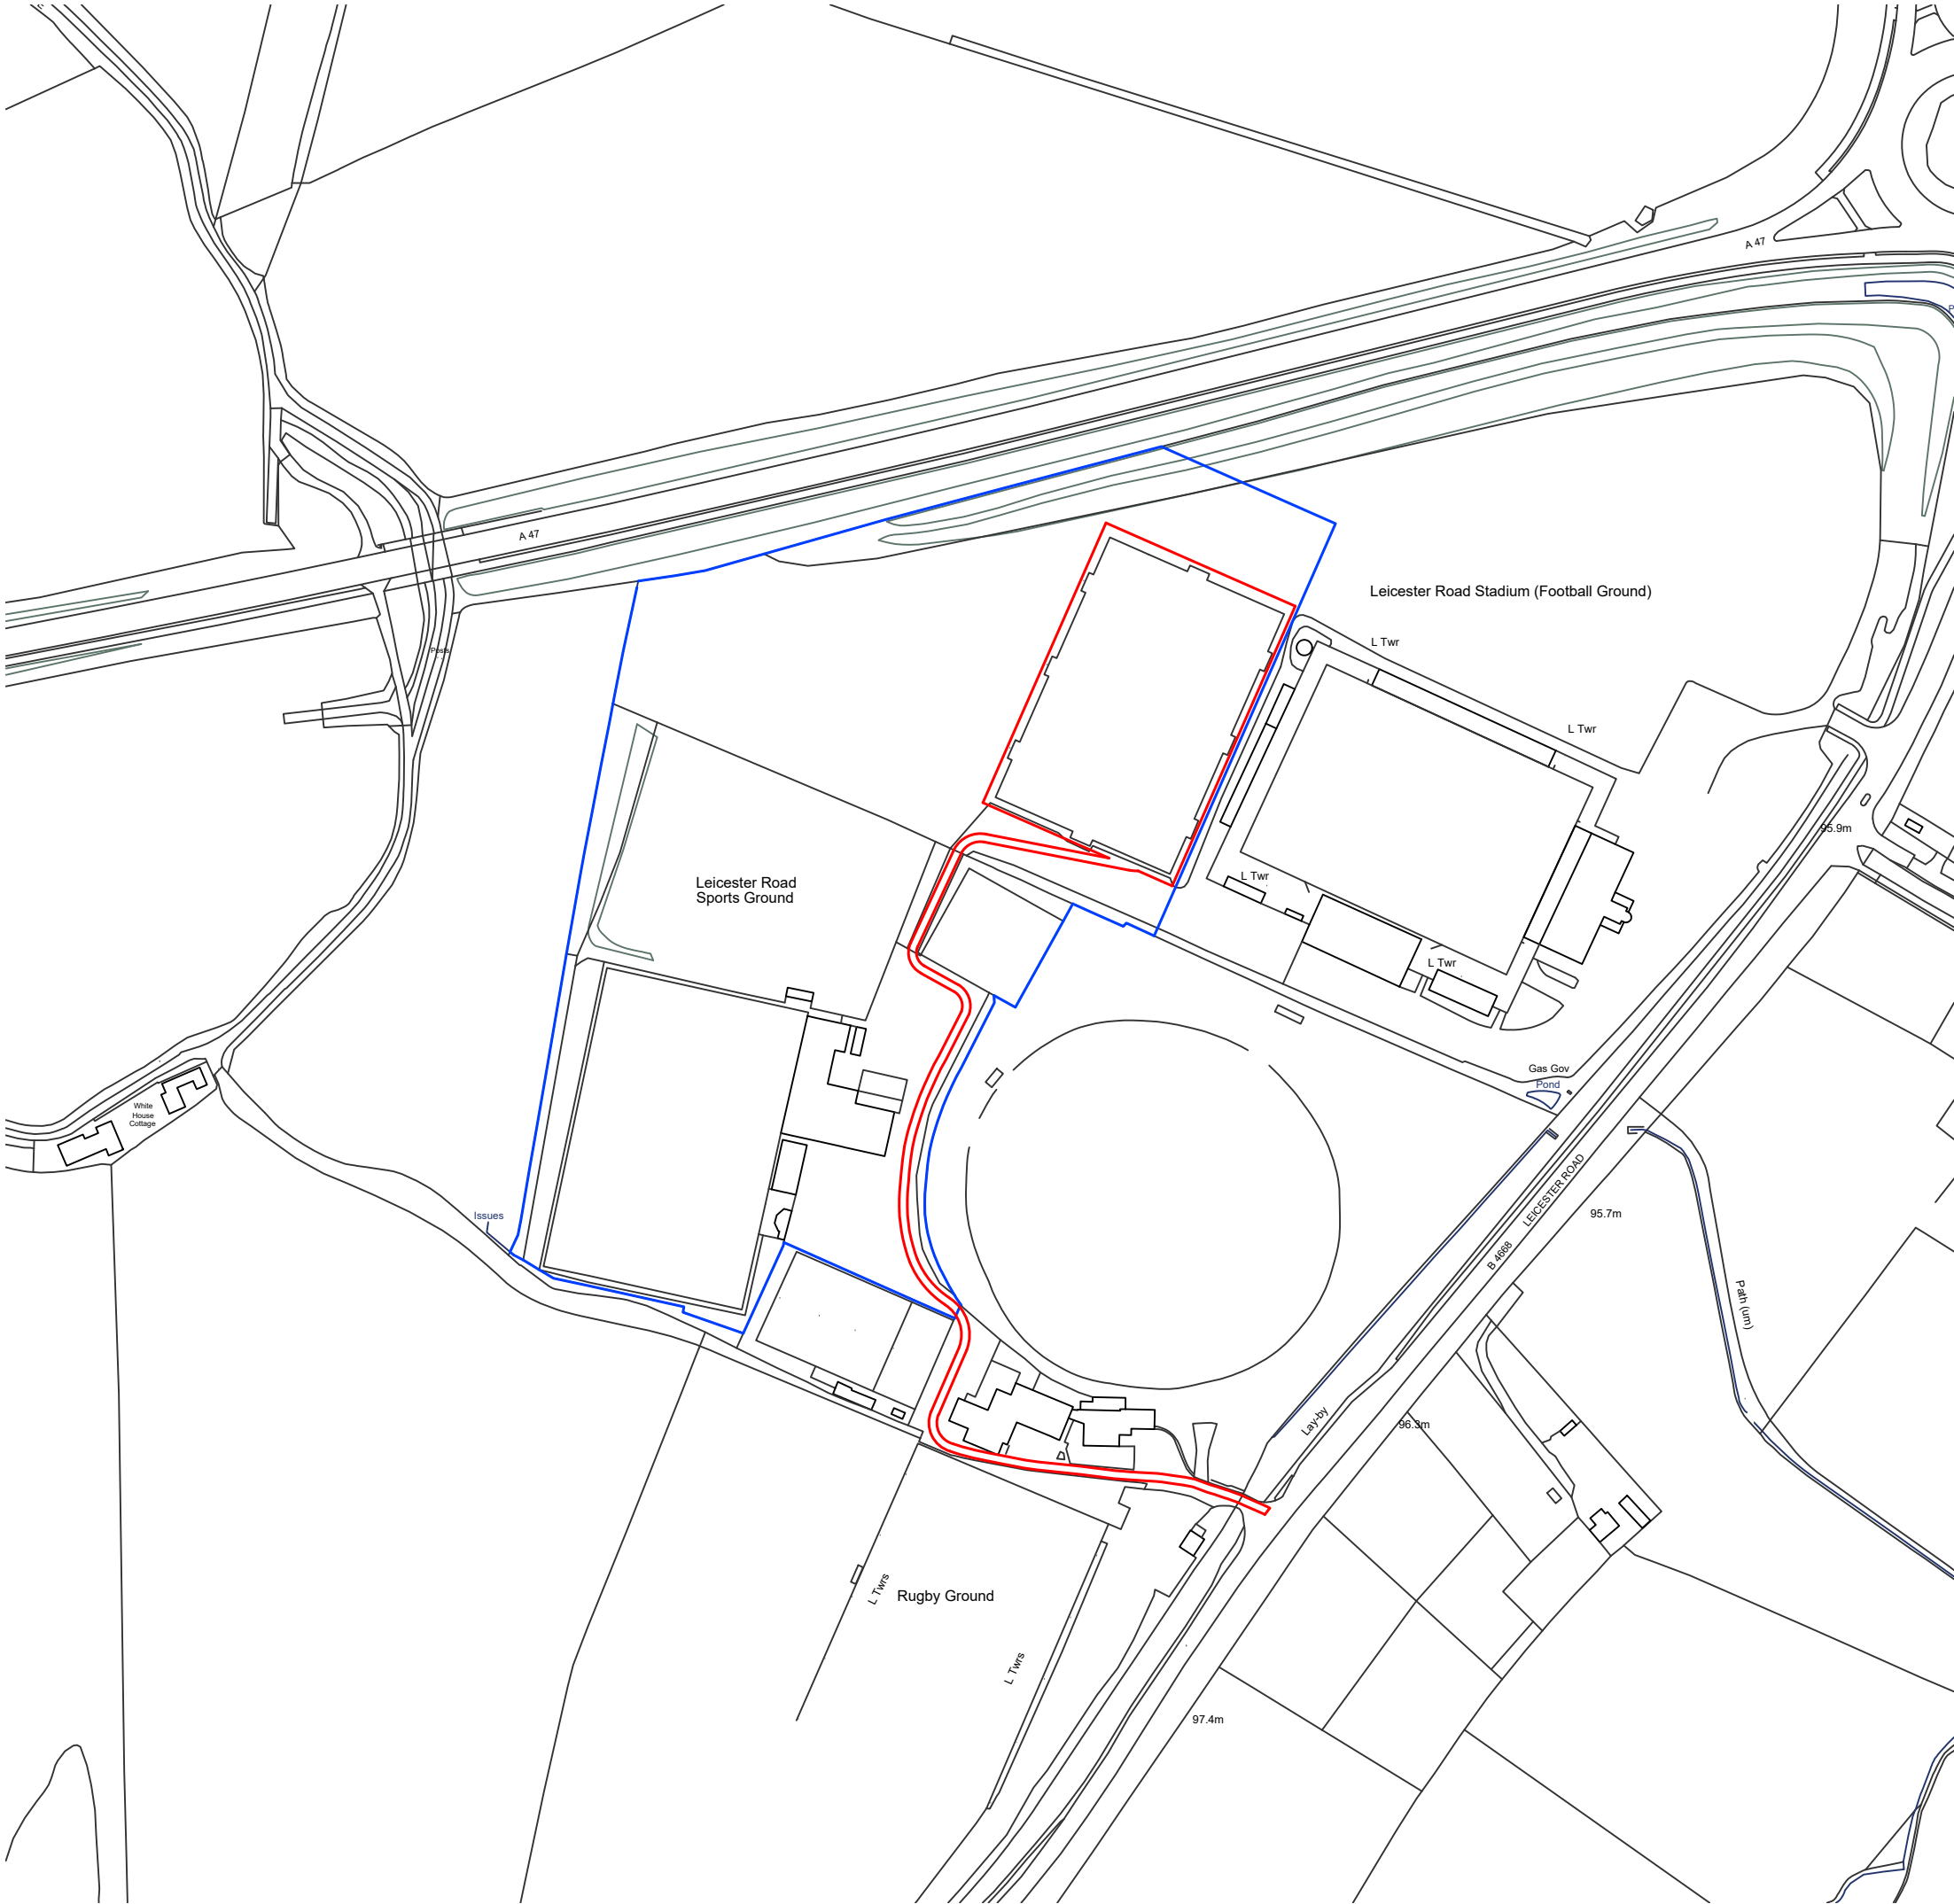


NOTES

- BASE MAP REPRODUCED FROM ORDNANCE SURVEY MAP DATA © CROWN
COPYRIGHT 2023. ALL RIGHTS RESERVED. LICENCE NUMBER 100022432.
- COPYRITE S&C SLATTER.
- DO NOT SCALE FROM THIS DRAWING UNLESS FOR PLANNING PURPOSES.
- ALL MEASUREMENTS ARE IN MILLIMETRES (MM) UNLESS STATED OTHERWISE.
- SAFETY HEALTH AND ENVIRONMENTAL (SHE) INFORMATION**
- IN ADDITION TO HAZARDS AND RISKS NORMALLY ASSOCIATED WITH THE TYPES OF
WORK, NOTE ANY PROJECT SPECIFIC RISKS DETAILED ON THIS DRAWING.
- RISKS LISTED HERE ARE NOT EXHAUSTIVE AND WILL BE DEVELOPED AND MITIGATED
DURING TECHNICAL DESIGN, MANUFACTURING, AND CONSTRUCTION PROJECT
STAGES.
- CONTROL MEASURES WILL BE APPLIED TO RESIDUAL RISKS AS
APPROPRIATE AND IDENTIFIED WITH HAZARD TRIANGLES.
- INFORMATION RELATING TO USE, MAINTENANCE, AND DEMOLITION TO BE DETAILED
IN DUE COURSE WITHIN A BUILDING MANUAL AND HEALTH AND SAFETY FILE.

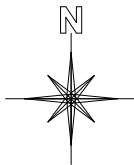

1:2500 SCALE

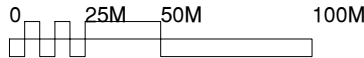

REVISION	DATE	DRAWN	DESCRIPTION
.01	19 12 2023	TB	FIRST ISSUE

CLIENT

HINCKLEY RUGBY FOOTBALL CLUB LTD

PROJECT

3G ARTIFICIAL TURF PITCH (3G ATP)

LOCATION

HINCKLEY RUGBY FOOTBALL CLUB LTD
LEICESTER ROAD
HINCKLEY
LEICESTERSHIRE
LE10 3DR

DRAWING TITLE

LOCATION PLAN

STATUS

PLANNING
(SPATIAL COORDINATION)

PROJECT NO.

S23-281

DRAWING NO.

S23-281 / DWG / 0001

REVISION NO.

.00

SCALE

1:2500

SIZE

A3

DRAWN

TB



S&C SLATTER
STEPHEN'S YARD ENBORNE NEWBURY BERKSHIRE RG20 0HA
01635 34521 info@sandcslatter.com www.sandcslatter.com