

LEGEND

3G ARTIFICIAL TURF PITCH (3G ATP)

TOPOGRAPHICAL / LAND SURVEY

UTILITY SURVEY KEY

ELECTRIC CABLE

WATER PIPE

FOUL SEWER

STORM SEWER

COMBINED SEWER

DUCTS

CABLE TELEVISION

DATA CABLE

TELECOM CABLE

GAS PIPE

UNIDENTIFIED SERVICE

CCTV

TRAFFIC LIGHT

OFFSET FILL

VENT


FUEL PIPE

GAUGE LINES

PIPE

ASSUMED ROUTE

TAKEN FROM RECORDS

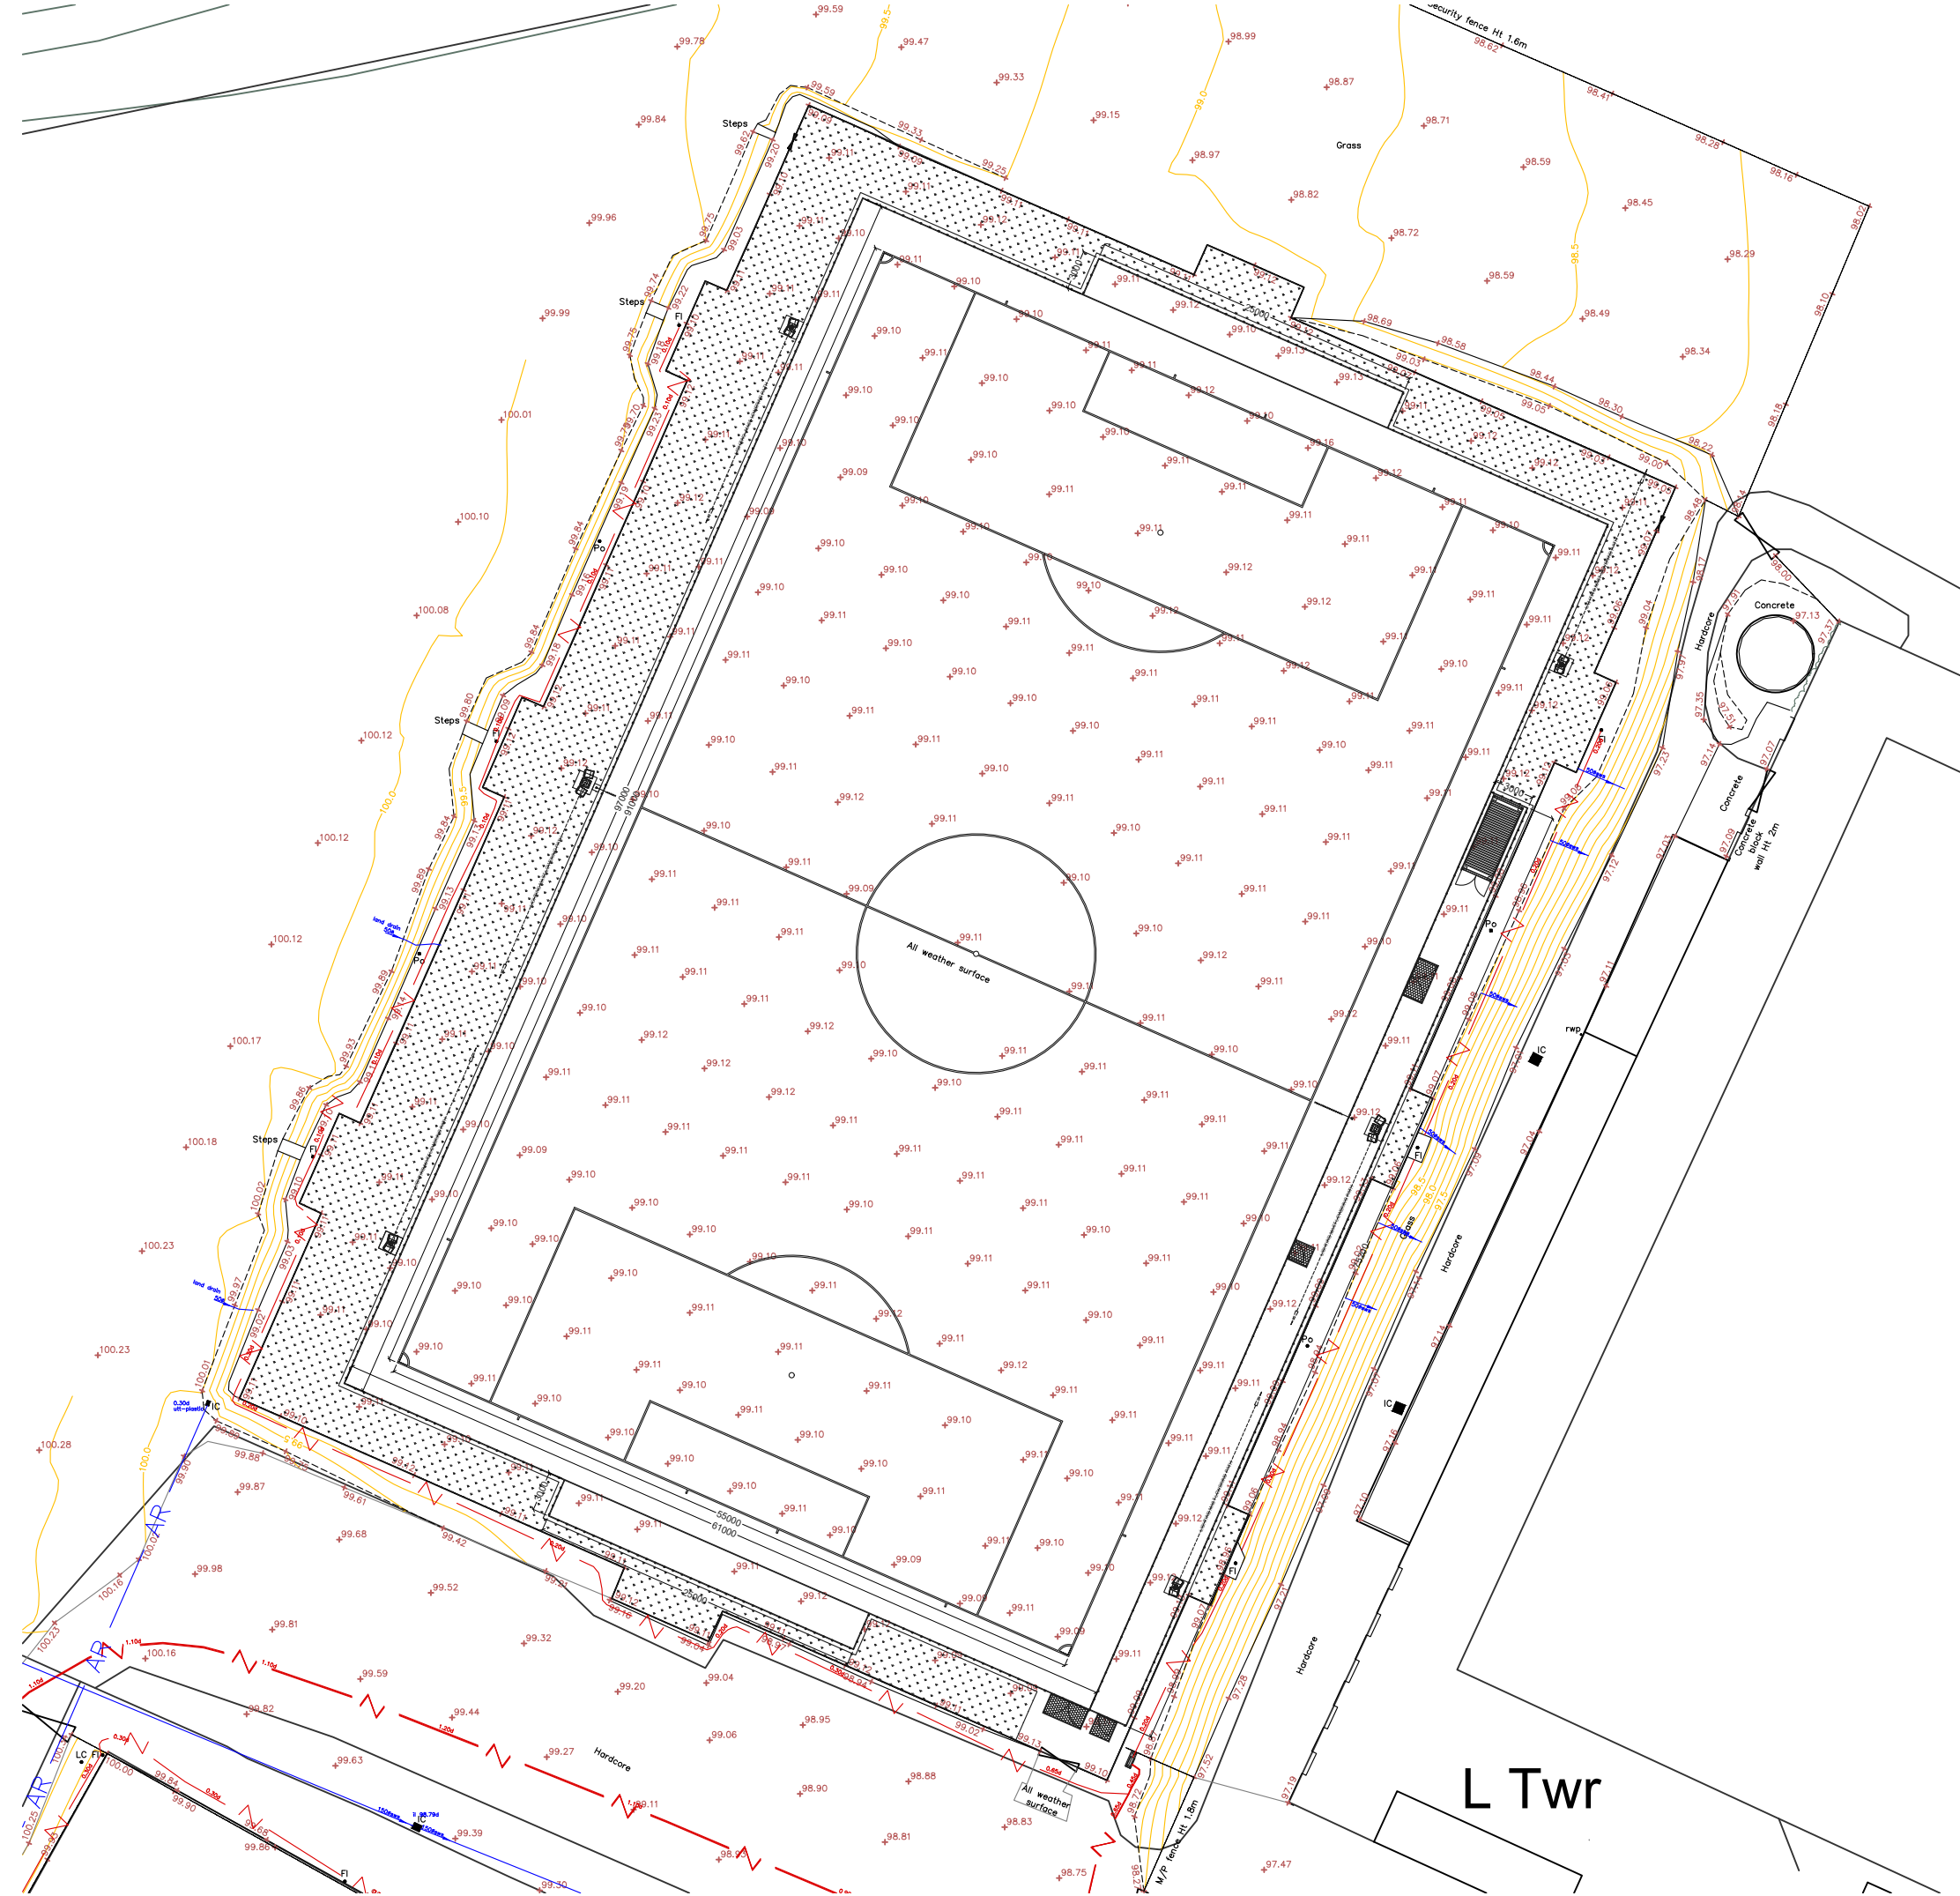

NOTES

BASE MAP REPRODUCED FROM ORDNANCE SURVEY MAP DATA © CROWN COPYRIGHT 2023. ALL RIGHTS RESERVED. LICENCE NUMBER 100022432.

COPYRITE S&C SLATTER.

DO NOT SCALE FROM THIS DRAWING UNLESS FOR PLANNING PURPOSES.

ALL MEASUREMENTS ARE IN MILLIMETRES (MM) UNLESS STATED OTHERWISE.


SAFETY HEALTH AND ENVIRONMENTAL (SHE) INFORMATION

IN ADDITION TO HAZARDS AND RISKS NORMALLY ASSOCIATED WITH THE TYPES OF WORK, NOTE ANY PROJECT SPECIFIC RISKS DETAILED ON THIS DRAWING.

RISKS LISTED HERE ARE NOT EXHAUSTIVE AND WILL BE DEVELOPED AND MITIGATED DURING TECHNICAL DESIGN, MANUFACTURING, AND CONSTRUCTION PROJECT STAGES.

CONTROL MEASURES WILL BE APPLIED TO RESIDUAL RISKS AS APPROPRIATE AND IDENTIFIED WITH HAZARD TRIANGLES.

INFORMATION RELATING TO USE, MAINTENANCE, AND DEMOLITION TO BE DETAILED IN DUE COURSE WITHIN A BUILDING MANUAL AND HEALTH AND SAFETY FILE.

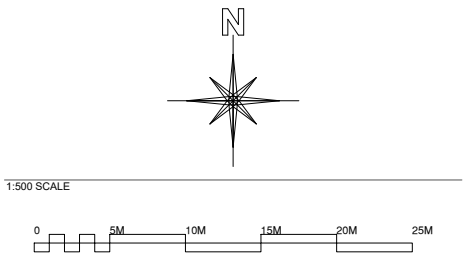

REVISION	DATE	DRAWN	DESCRIPTION
.00	19 12 2023	TB	FIRST ISSUE

CLIENT

HINCKLEY RUGBY FOOTBALL CLUB LTD

PROJECT

3G ARTIFICIAL TURF PITCH (3G ATP)

LOCATION

HINCKLEY RUGBY FOOTBALL CLUB LTD
LEICESTER ROAD
HINCKLEY
LEICESTERSHIRE
LE10 3DR

DRAWING TITLE

LAYOUT PLAN

STATUS

PLANNING
(SPATIAL COORDINATION)

PROJECT NO.

S23-281

DRAWING NO.

S23-281 / DWG / 0004

SCALE

1:500

SIZE

A3

REVISION NO.

.00

DRAWN

TB



S&C SLATTER
STEPHEN'S YARD ENBORNE NEWBURY BERKSHIRE RG20 0HA
01635 34521 info@sandsslatter.com www.sandsslatter.com