

LEGEND

CONSTRUCTION SITE WORKS TO COMMENCE
AND FINISH AT THE FOLLOWING TIMES:

MONDAY TO FRIDAY - 07:00 - 18:00
SATURDAY - 08:00 - 13:00
SUNDAY - NO WORKING
PUBLIC HOLIDAY - NO WORKING

DELIVERIES PERMITTED ONLY DURING THE
FOLLOWING TIMES:

MONDAY TO FRIDAY - 08:00 - 17:30
SATURDAY - 08:00 - 12:30
SUNDAY - NO DELIVERIES

CONSTRUCTION SIGNAGE




No
unauthorised
access



All visitors
must report
to reception




Danger
Construction work
in progress

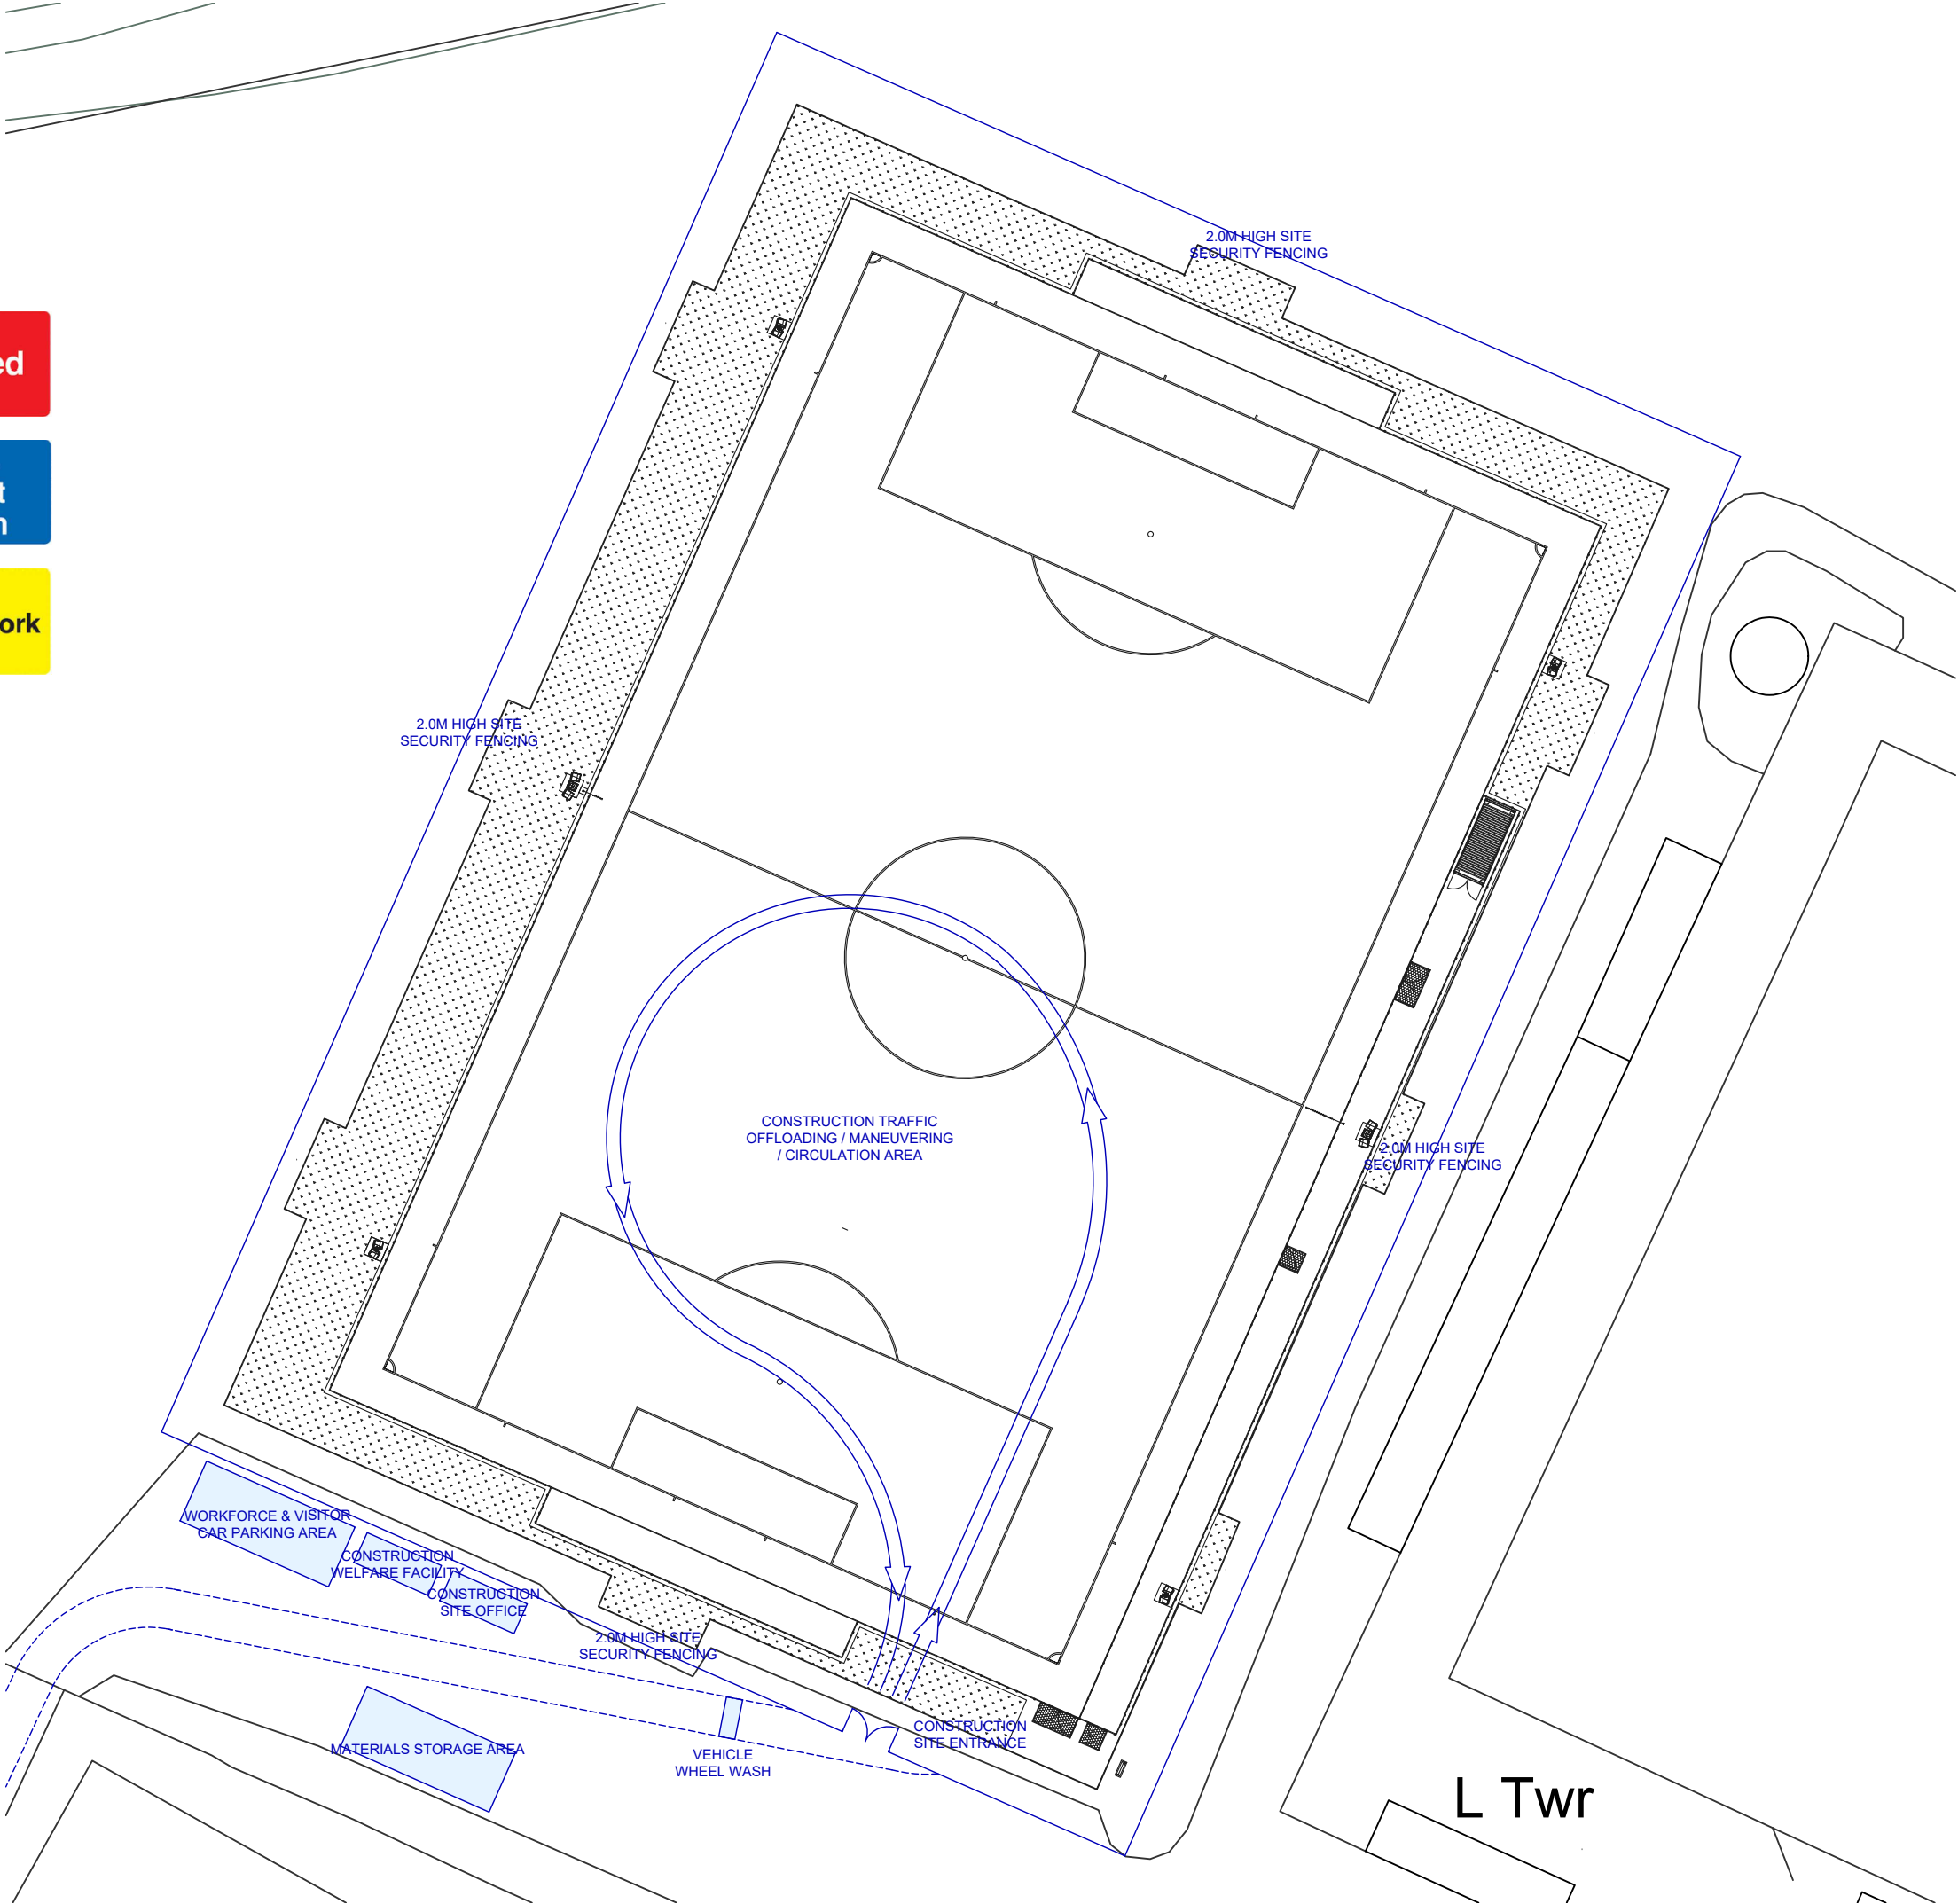


NOTES

BASE MAP REPRODUCED FROM ORDNANCE SURVEY MAP DATA © CROWN
COPYRIGHT 2023. ALL RIGHTS RESERVED. LICENCE NUMBER 100022432.
COPYRITE S&C SLATTER.
DO NOT SCALE FROM THIS DRAWING UNLESS FOR PLANNING PURPOSES.
ALL MEASUREMENTS ARE IN MILLIMETRES (MM) UNLESS STATED OTHERWISE.
SAFETY HEALTH AND ENVIRONMENTAL (SHE) INFORMATION
IN ADDITION TO HAZARDS AND RISKS NORMALLY ASSOCIATED WITH THE TYPES OF
WORK, NOTE ANY PROJECT SPECIFIC RISKS DETAILED ON THIS DRAWING.
RISKS LISTED HERE ARE NOT EXHAUSTIVE AND WILL BE DEVELOPED AND MITIGATED
DURING TECHNICAL DESIGN, MANUFACTURING, AND CONSTRUCTION PROJECT
STAGES.
CONTROL MEASURES WILL BE APPLIED TO RESIDUAL RISKS AS
APPROPRIATE AND IDENTIFIED WITH HAZARD TRIANGLES. 
INFORMATION RELATING TO USE, MAINTENANCE, AND DEMOLITION TO BE DETAILED
IN DUE COURSE WITHIN A BUILDING MANUAL AND HEALTH AND SAFETY FILE.

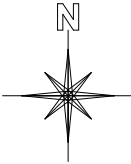

1:500 SCALE

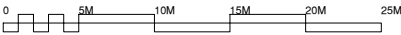

REVISION	DATE	DRAWN	DESCRIPTION
.00	19 12 2023	TB	FIRST ISSUE

CLIENT
HINCKLEY RUGBY FOOTBALL CLUB LTD

PROJECT
3G ARTIFICIAL TURF PITCH (3G ATP)

LOCATION
HINCKLEY RUGBY FOOTBALL CLUB LTD
LEICESTER ROAD
HINCKLEY
LEICESTERSHIRE
LE10 3DR

DRAWING TITLE
CONSTRUCTION
MANAGEMENT PLAN

STATUS
PLANNING
(SPATIAL COORDINATION)

PROJECT NO.
S23-281

DRAWING NO.	REVISION NO.
S23-281 / DWG / 0006	.00
SCALE 1:500	DRAWN TB



S&C SLATTER
STEPHEN'S YARD ENBORNE NEWBURY BERKSHIRE RG20 0HA
01635 34521 info@sandcslatter.com www.sandcslatter.com