


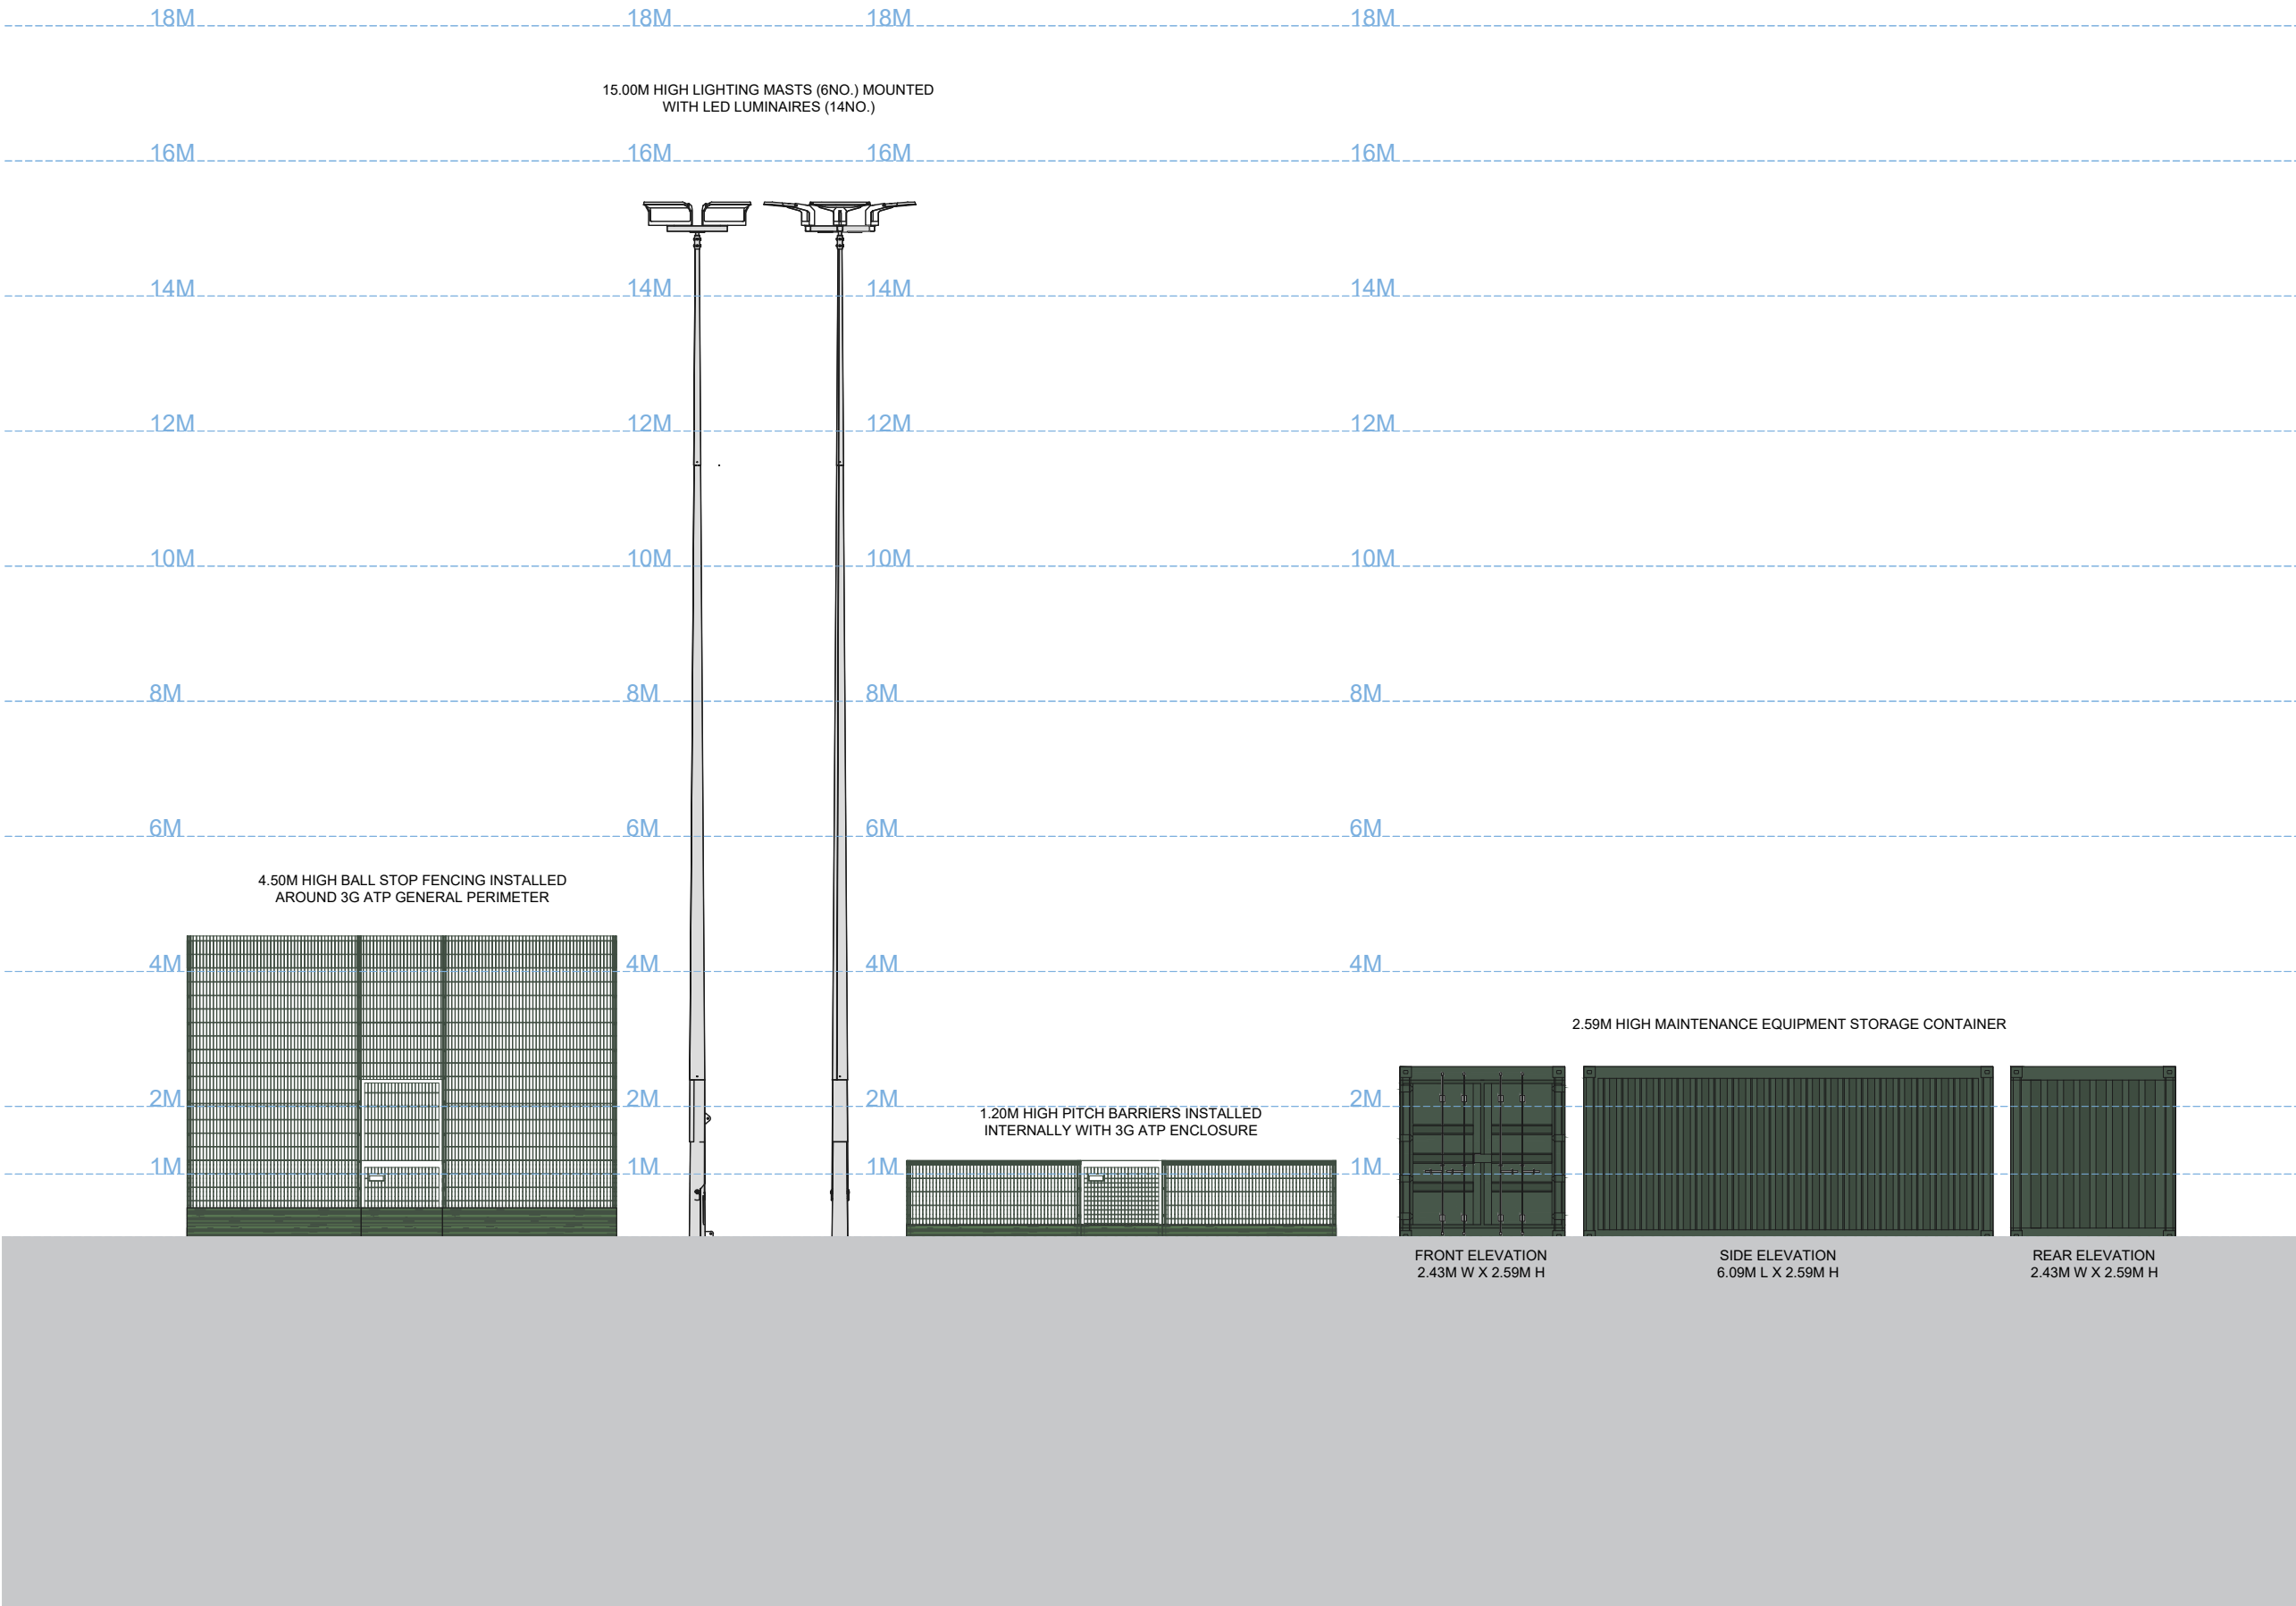

LEGEND

SPORTS AREA LIGHTING

15.0M HIGH STEEL MASTS FINISHED GALVANISED (Z275) SELF-COLOURED (6NO.) MOUNTED WITH LED LUMINAIRES WITHIN A DIE-CAST HOUSINGS FINISHED RAL7001 SILVER GREY (14NO.)

BALL STOP FENCING

4.5M HIGH BALL STOP FENCE WITH RIGID STEEL PANELS CONTAINING 200X50MM MESH (AND 500MM HIGH INFILL CONTAINMENT BARRIERS WHERE REQUIRED) COLOURED RAL6005 MOSS GREEN

PITCH BARRIERS

1.2M HIGH PITCH BARRIER WITH RIGID STEEL PANELS CONTAINING 200X50MM REBOUND SECTION MESH WITH HANDRAILS AND 250MM HIGH INFILL CONTAINMENT BARRIERS COLOURED RAL6005 MOSS GREEN

MAINTENANCE EQUIPMENT STORAGE CONTAINER

2.59M HIGH MAINTENANCE EQUIPMENT STORAGE CONTAINER COLOURED RAL6007 BOTTLE GREEN

NOTES

BASE MAP REPRODUCED FROM ORDNANCE SURVEY MAP DATA © CROWN COPYRIGHT 2023.ALL RIGHTS RESERVED. LICENCE NUMBER 100022432.

COPYRITE S&C SLATTER.

DO NOT SCALE FROM THIS DRAWING UNLESS FOR PLANNING PURPOSES.

ALL MEASUREMENTS ARE IN MILLIMETRES (MM) UNLESS STATED OTHERWISE.

SAFETY HEALTH AND ENVIRONMENTAL (SHE) INFORMATION


IN ADDITION TO HAZARDS AND RISKS NORMALLY ASSOCIATED WITH THE TYPES OF WORK, NOTE ANY PROJECT SPECIFIC RISKS DETAILED ON THIS DRAWING.

RISKS LISTED HERE ARE NOT EXHAUSTIVE AND WILL BE DEVELOPED AND MITIGATED DURING TECHNICAL DESIGN, MANUFACTURING, AND CONSTRUCTION PROJECT STAGES.


CONTROL MEASURES WILL BE APPLIED TO RESIDUAL RISKS AS APPROPRIATE AND IDENTIFIED WITH HAZARD TRIANGLES.



INFORMATION RELATING TO USE, MAINTENANCE, AND DEMOLITION TO BE DETAILED IN DUE COURSE WITHIN A BUILDING MANUAL AND HEALTH AND SAFETY FILE.

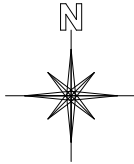

1:100 SCALE

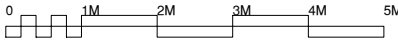

REVISION	DATE	DRAWN	DESCRIPTION
.00	19 12 2023	TB	FIRST ISSUE

CLIENT

HINCKLEY RUGBY FOOTBALL CLUB LTD

PROJECT

3G ARTIFICIAL TURF PITCH (3G ATP)

LOCATION

HINCKLEY RUGBY FOOTBALL CLUB LTD
LEICESTER ROAD
HINCKLEY
LEICESTERSHIRE
LE10 3DR

DRAWING TITLE

ELEVATIONS PLAN

STATUS

PLANNING
(SPATIAL COORDINATION)

PROJECT NO.

S23-281

DRAWING NO.

S23-281 / DWG / 0007

REVISION NO.

.00

SCALE

1:100

SIZE

A3

DRAWN

TB



S&C SLATTER
STEPHEN'S YARD ENBORNE NEWBURY BERKSHIRE RG20 0HA
01635 34521 info@sandcslatter.com www.sandcslatter.com