



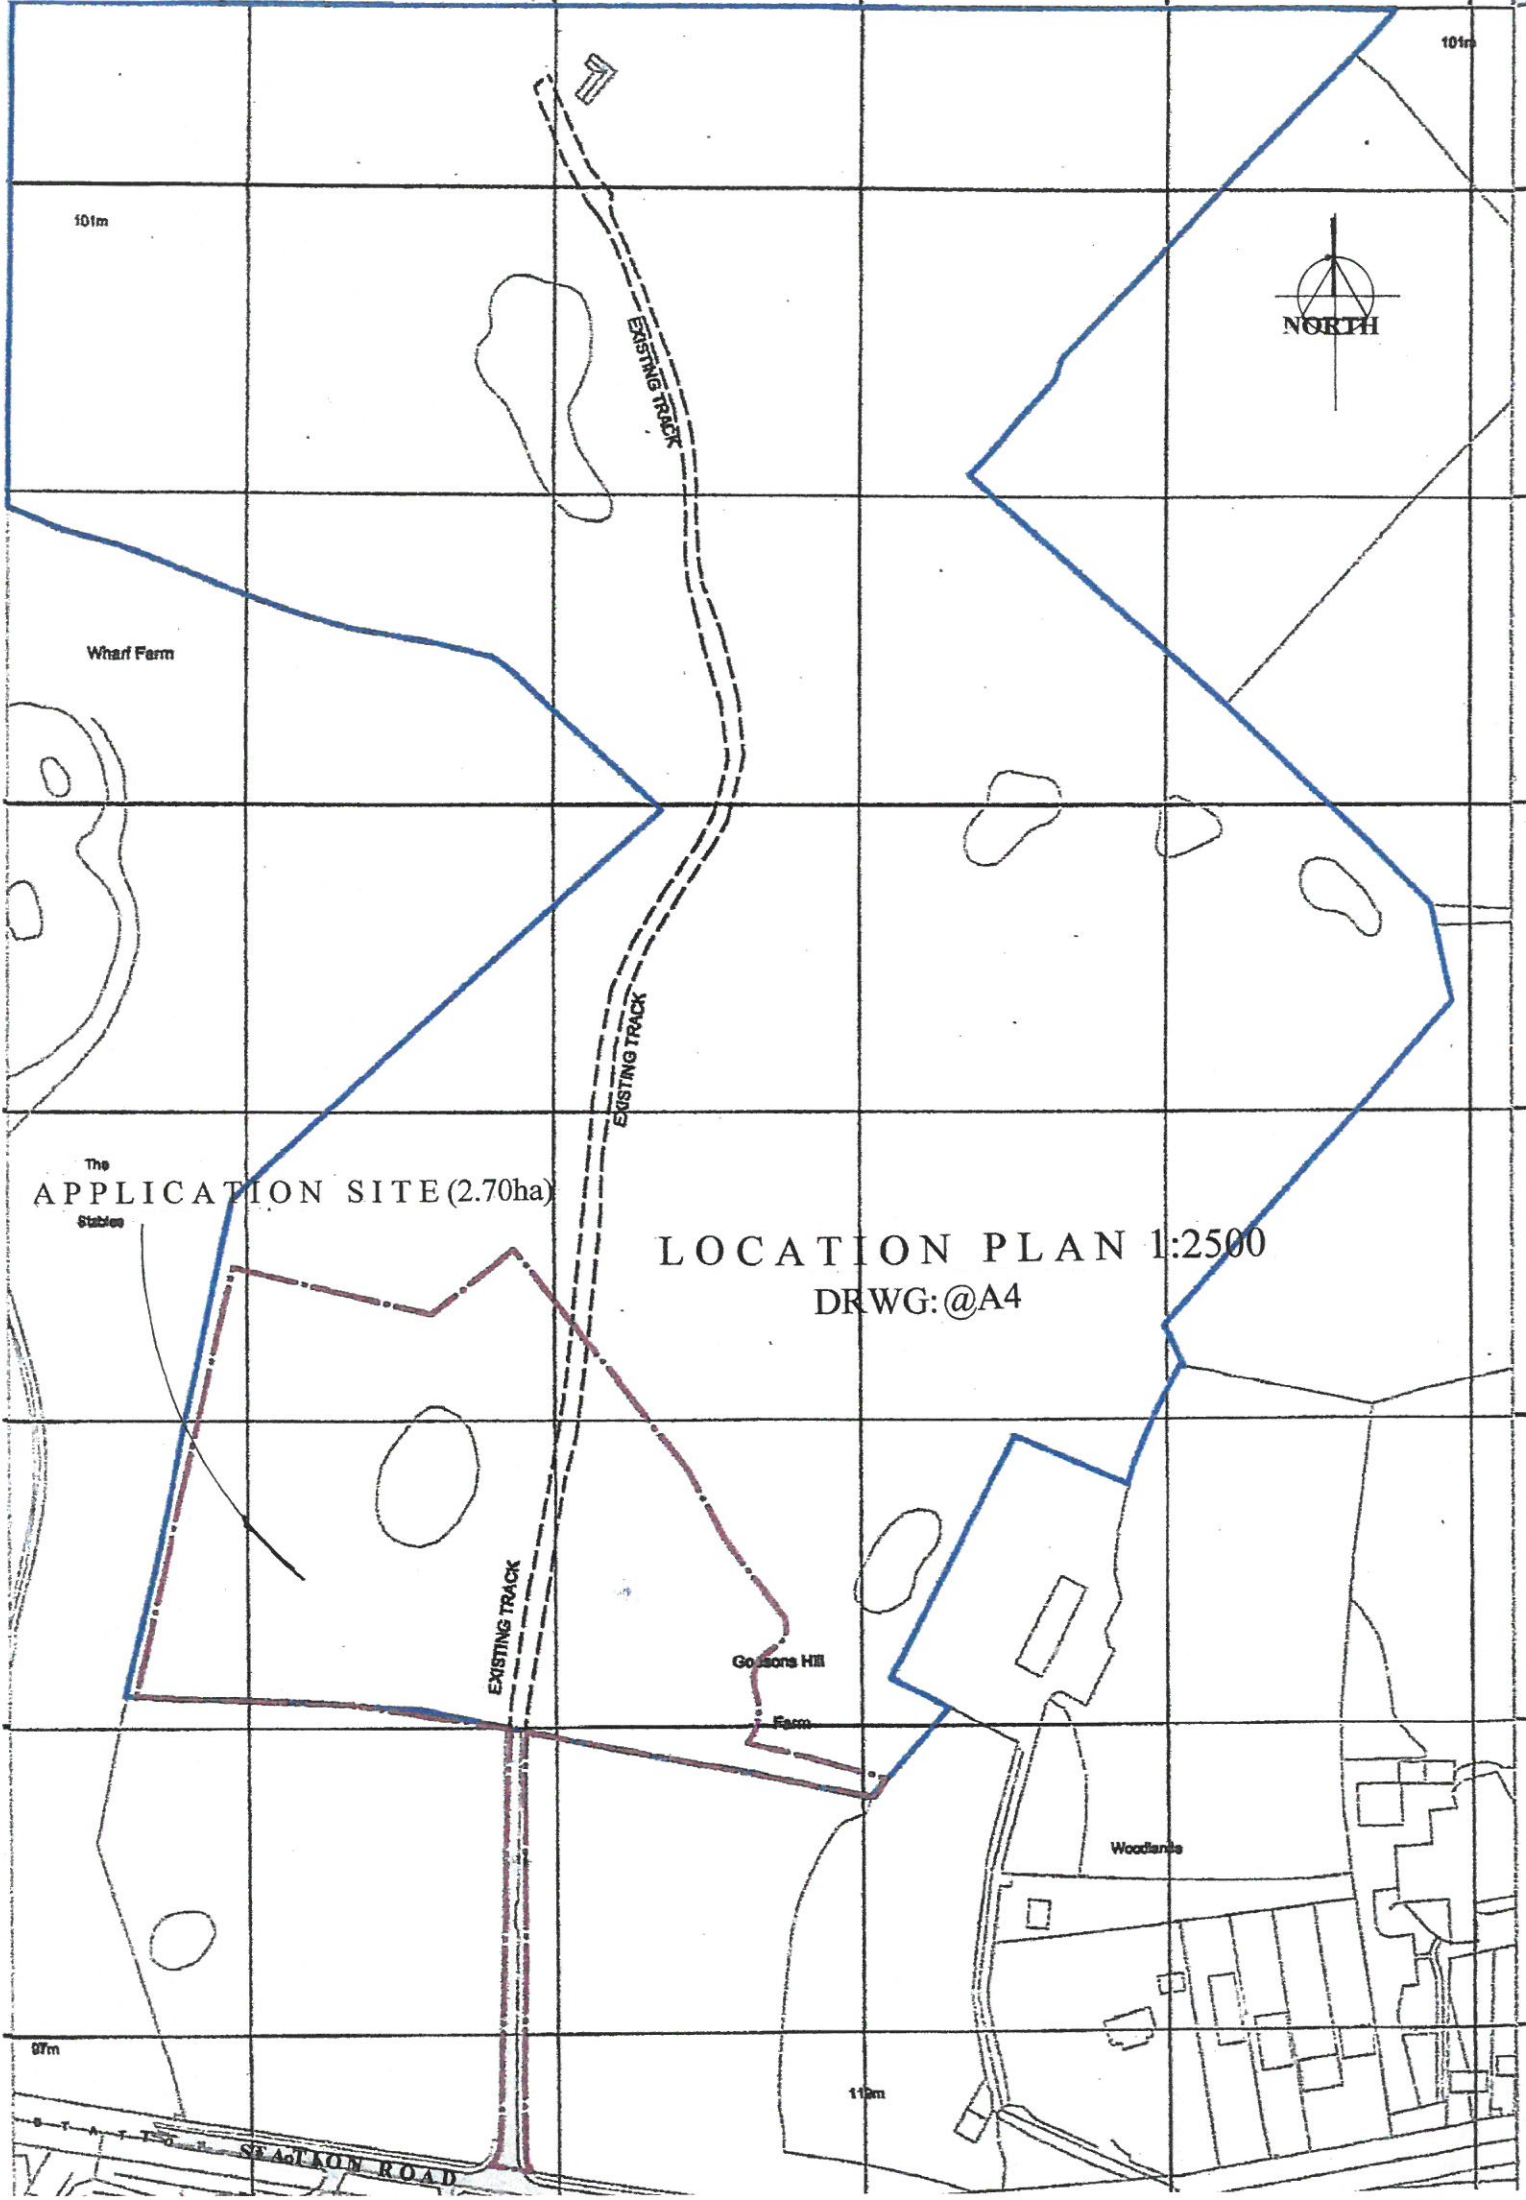

101m

101m

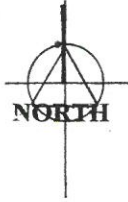

Wharf Farm

The
APPLICATION SITE (2.70ha)
Stables

LOCATION PLAN 1:2500
DRWG: @A4

EXISTING TRACK

Gousons Hill

Farm

Woodlands

97m

112m

SEAFOOD ROAD