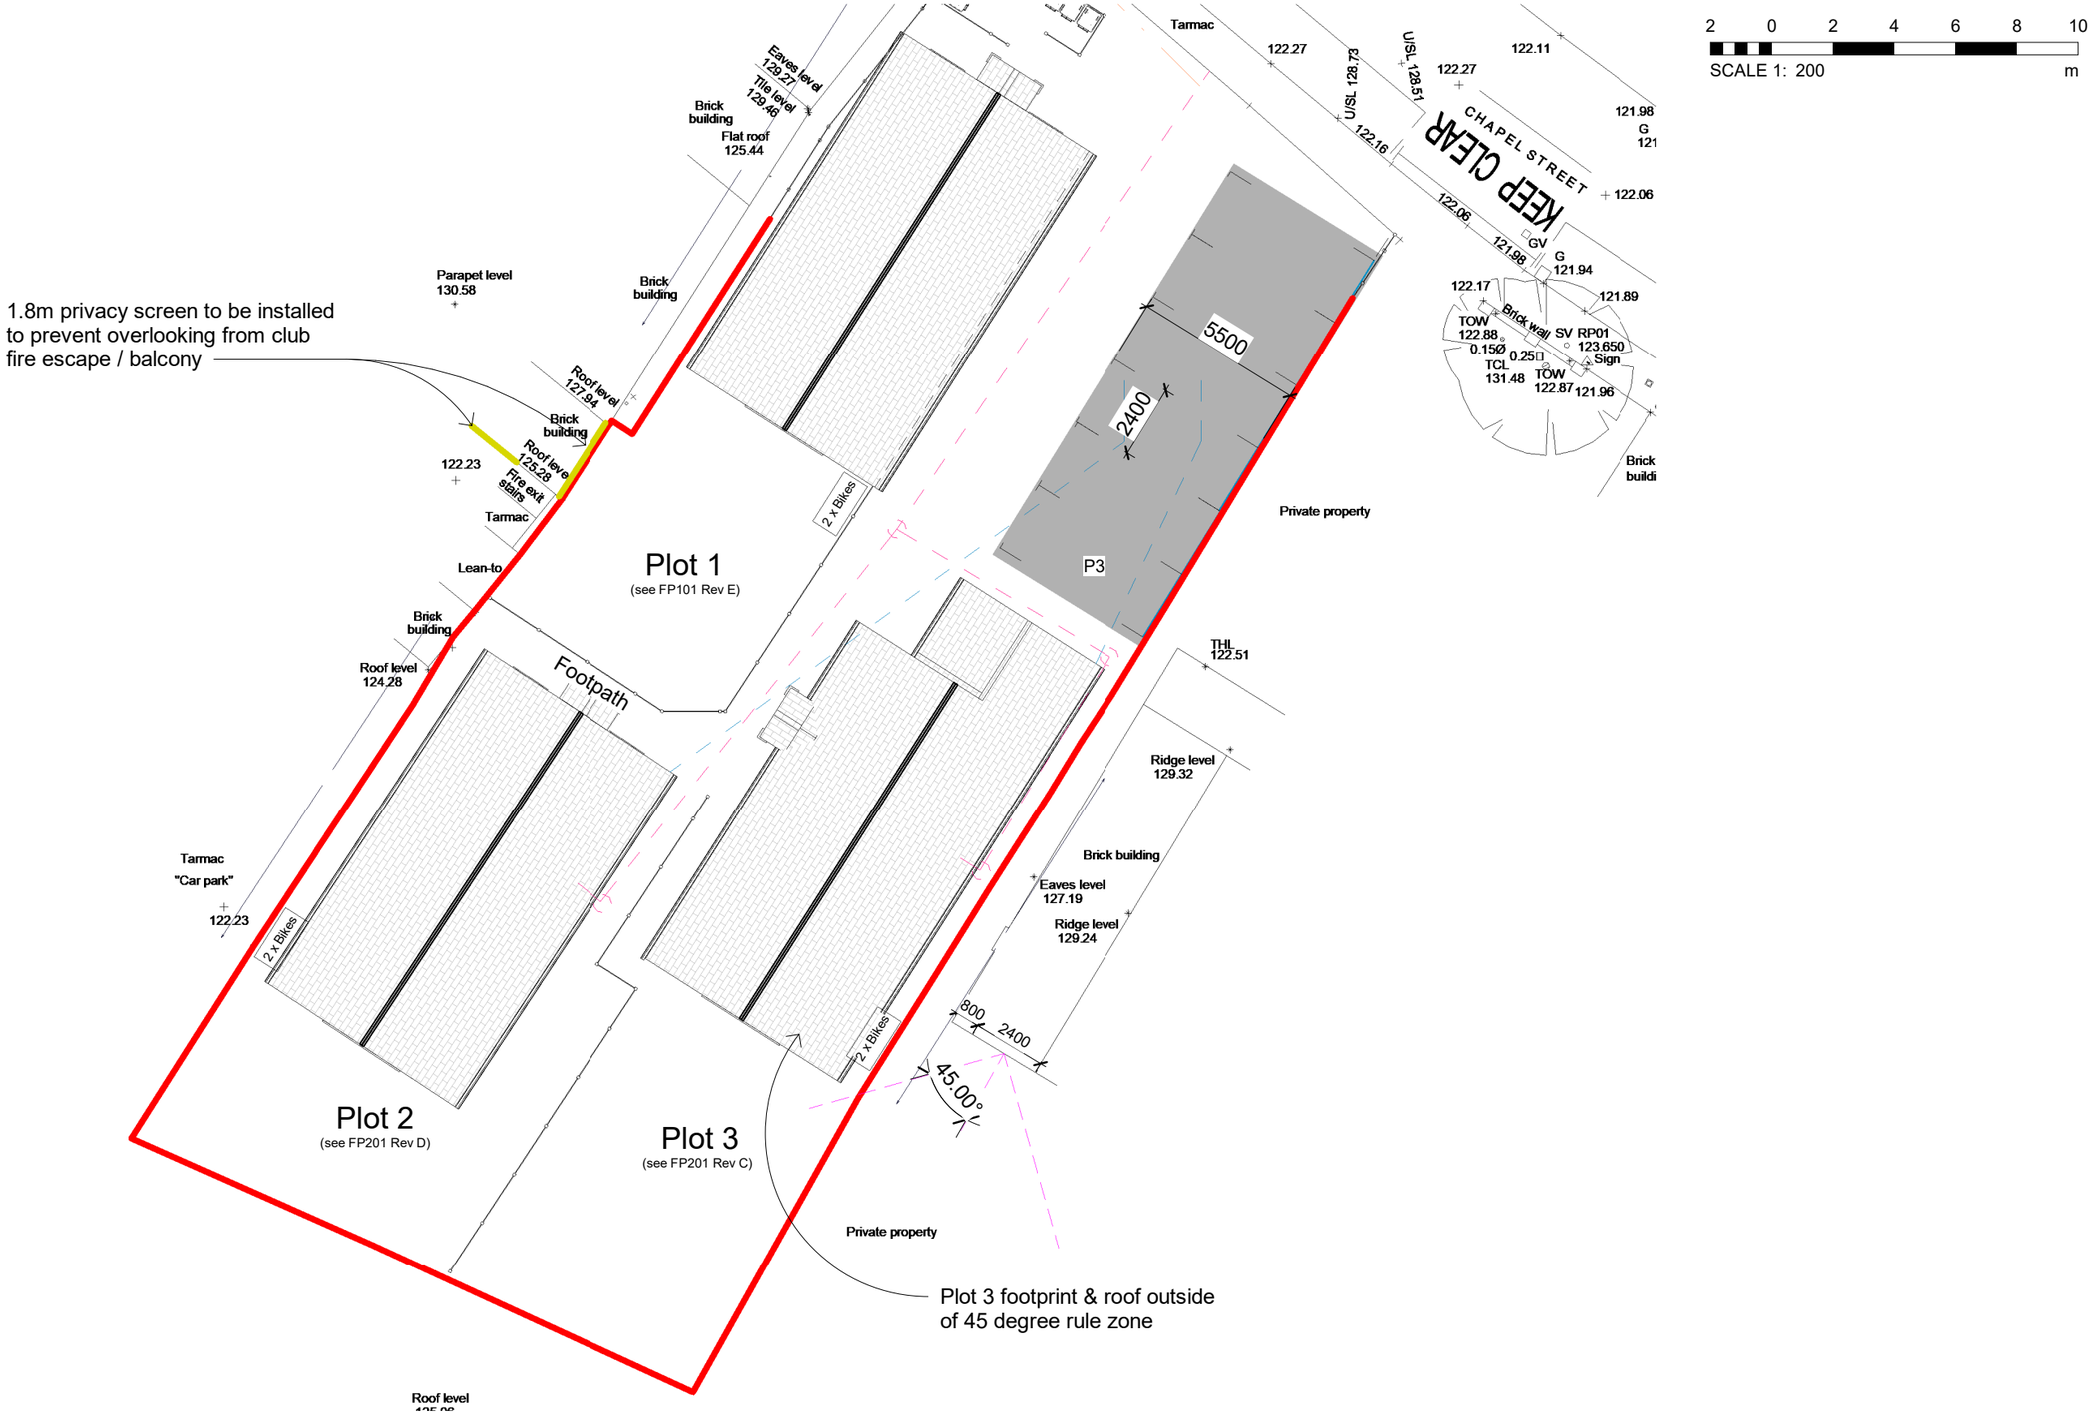

1 Neighbour Amenity Provision

1 : 200

Project	Drawing	Date	Scale (@ A3)	Drawing Nr
Proposed residential development	Neighbour Amenity Proposals	January 2024	1 : 200	FP004

HOUSEPLANSDIRECT