
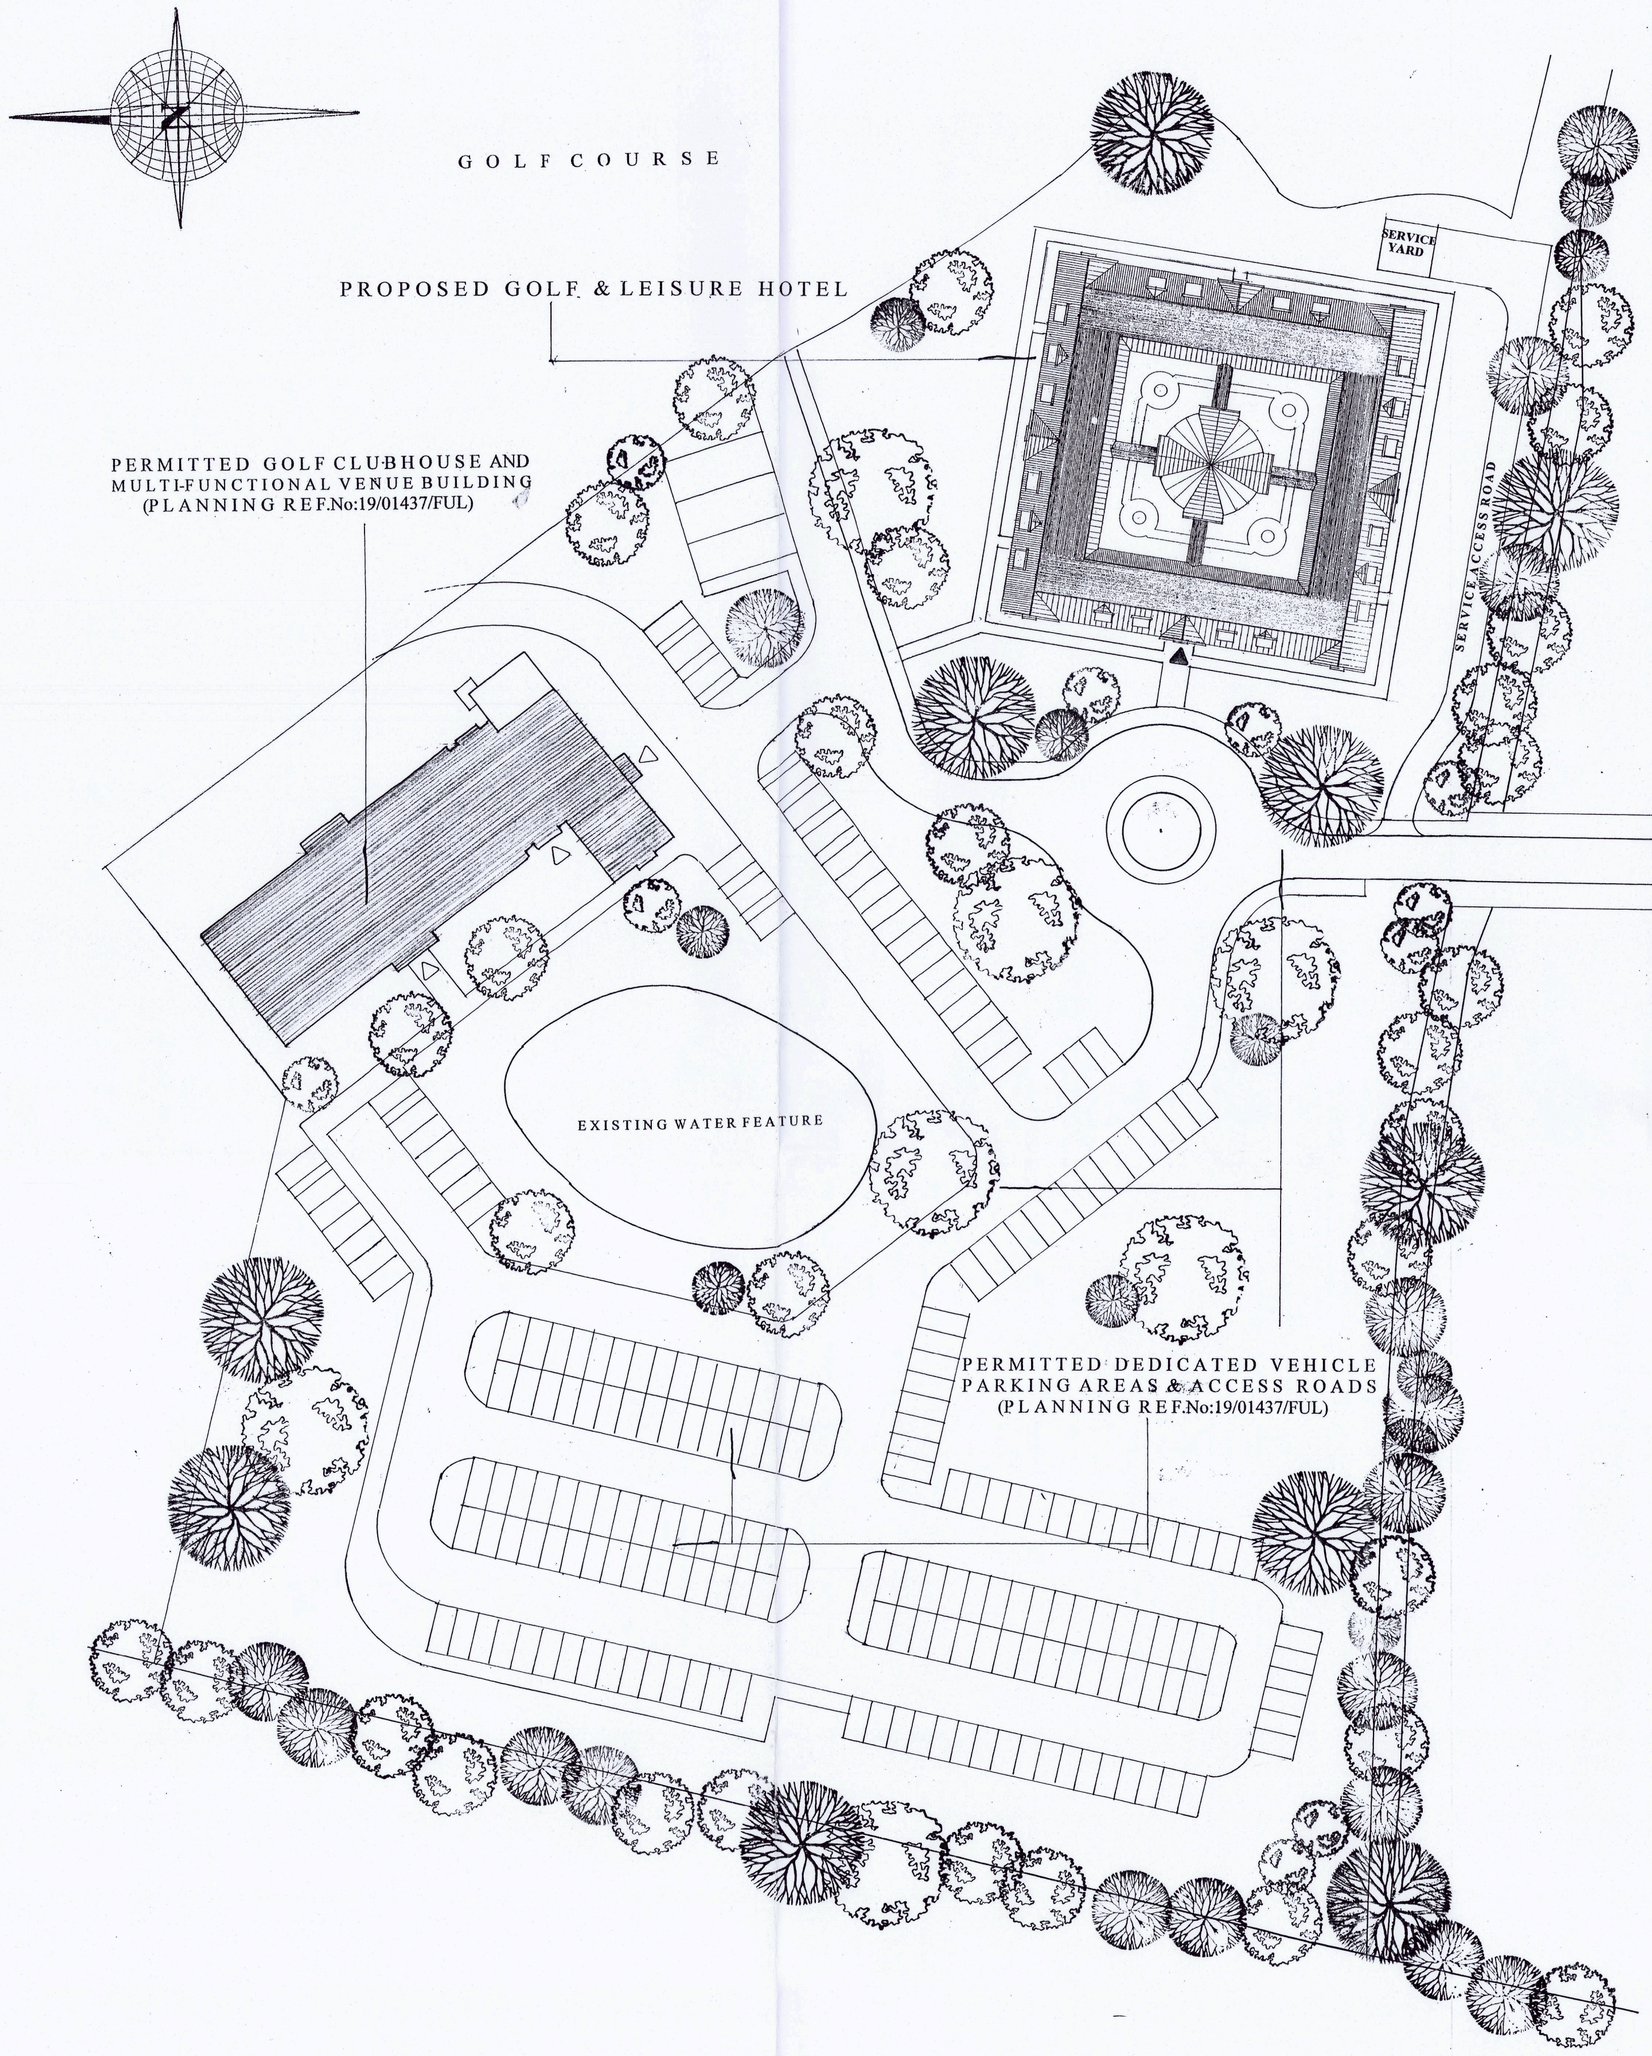


SITE LAYOUT PLAN

SCALE: 1:500 DATE: DEC' 2023

00.00 10.00M 20.00M 30.00M 40.00M 50.00M

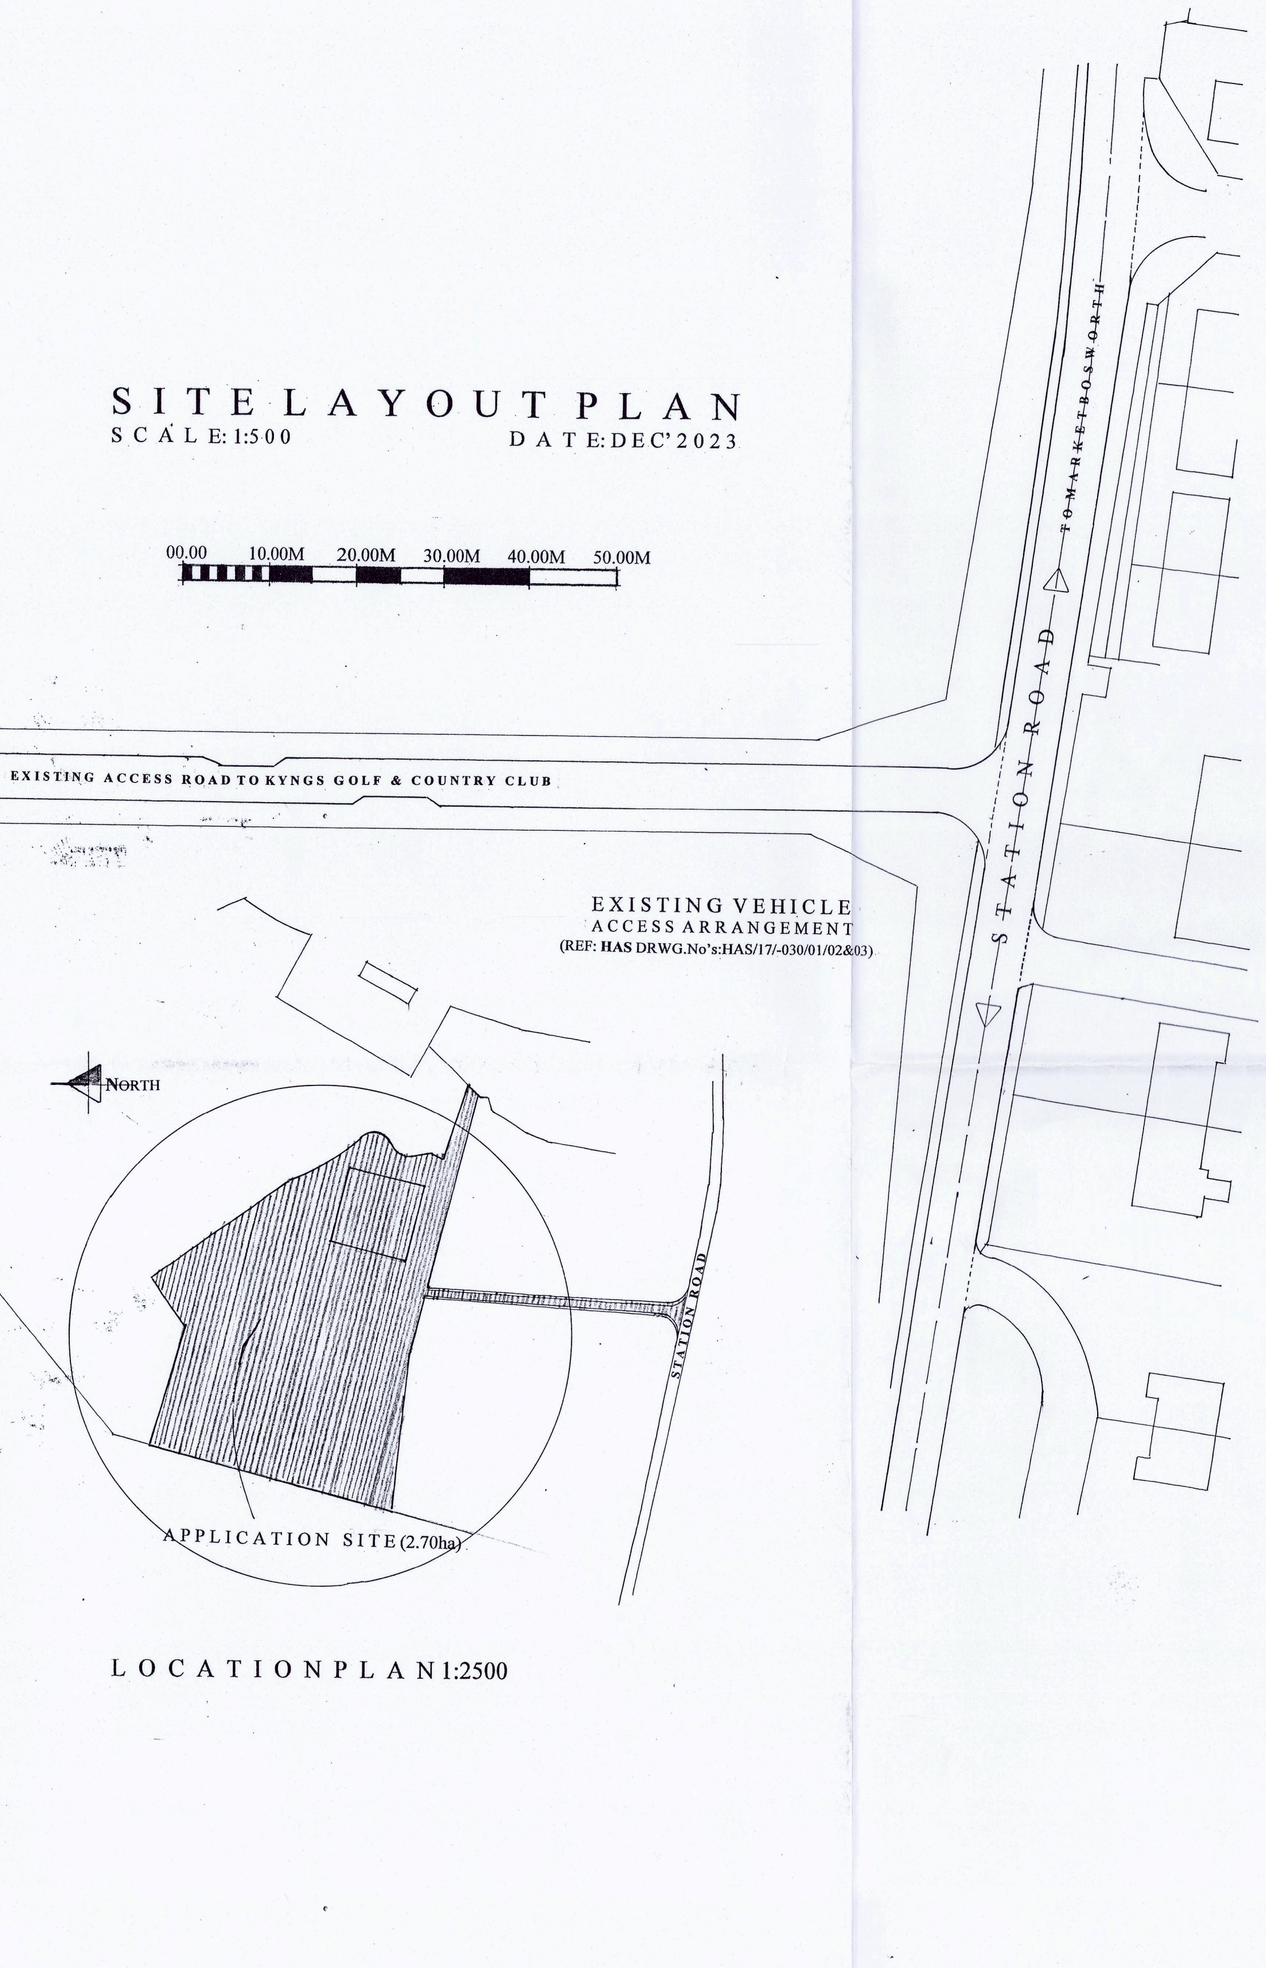

LOCATION PLAN 1:2500

DRAWING @ A1

CLIENT:
Statue Homes Ltd.

PROJECT:
Erection of a Golf & Leisure Hotel.
Kyngs Golf & Country Club.
Station Road,
Market Bosworth.
Leicestershire.

DRAWING TITLE:
Proposed Site Layout Plan.
Location Plan.

SCALE: 1:500/1:1250 @A1.
DATE: December 2023
DRWG.No: HMD/PD/0532/01.

c Copyright HMD/2023

HOUSEMARTIN DESIGNS



c Copyright HMD.
(The Copyright,Designs & Patents Act 1988 - as amended)