

PROPOSED ELEVATIONS 1:100


CLIENT:
Statue Homes Ltd.

PROJECT:
Erection of a Golf & Leisure Hotel.
Kyns Golf & Country Club.
Station Road,
Market Bosworth,
Leicestershire.

DRAWING TITLE:
Proposed Elevations.

SCALE: 1:100 @A1.
DATE: December 2023.
DRWG No: HMD/PD/0532/04.
© Copyright HMD/2023

HOUSEMARTIN
DESIGNS

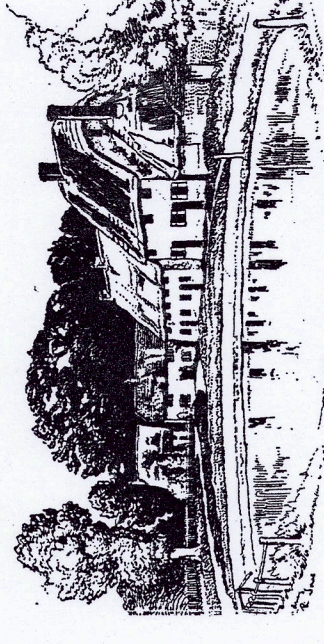

© Copyright HMD.
(The Copyright Designs & Patents Act 1988 - as amended)