


TYPICAL LONGITUDINAL SECTIONAL COURTYARD ELEVATION XX' 1:100



DESIGN SECTIONS
SCALE: 1:100 DATE: DEC' 2023

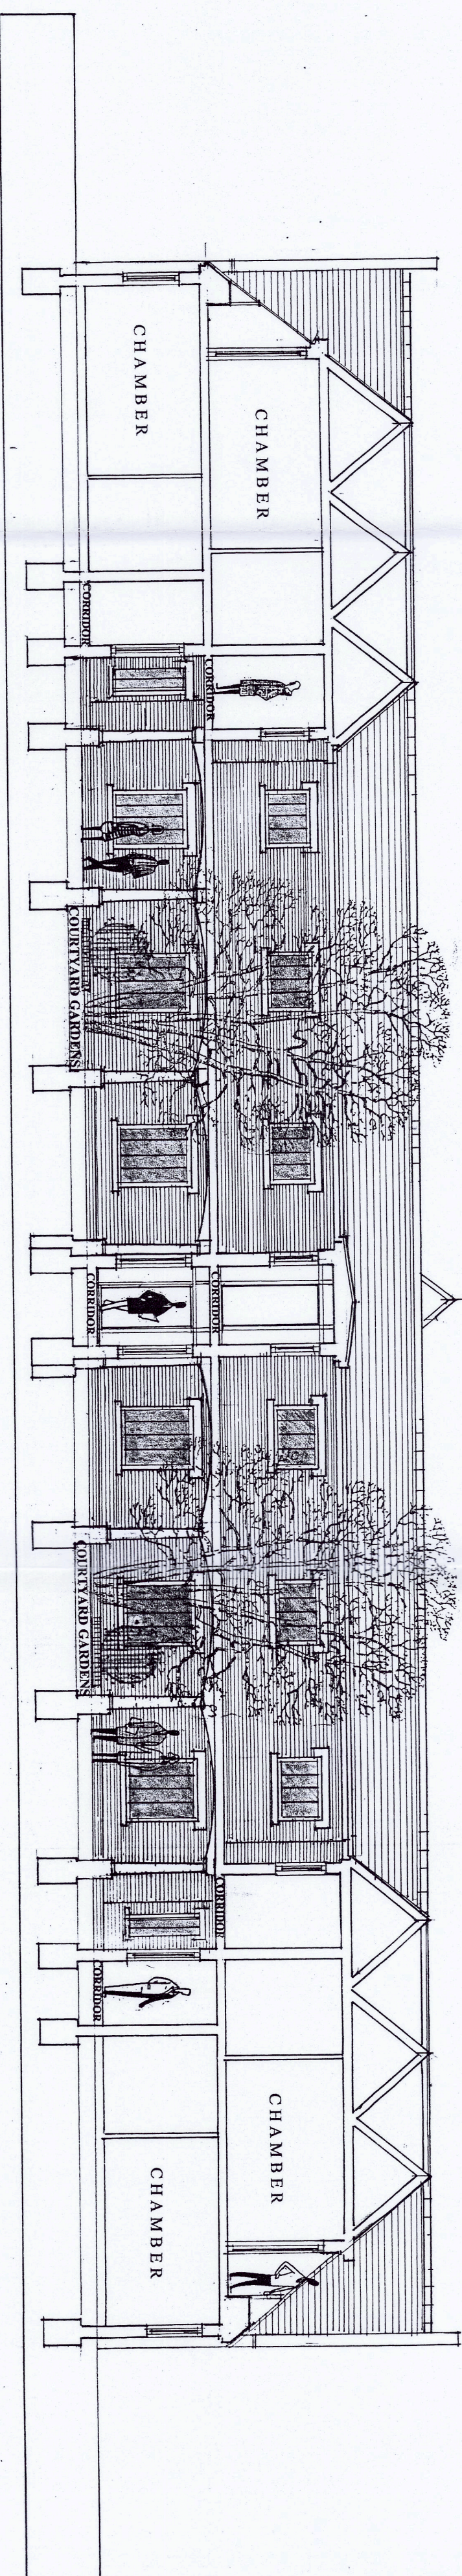

TYPICAL LONGITUDINAL SECTIONAL COURTYARD ELEVATION YY' 1:100



CLIENT:
Stane Homes Ltd.

PROJECT:
Erection of a Golf & Leisure Hotel,
Kyngs Golf & Country Club,
Station Road,
Market Bosworth,
Leicestershire.

DRAWING TITLE:
Proposed Courtyard Longitudinal
Sectional Elevations X/X' & Y/Y'.

SCALE: 1:100 @A1.
DATE: December 2023.
DRAWG.No: HMD/PD/053205.

HOUSEMARTIN
DESIGNS

