
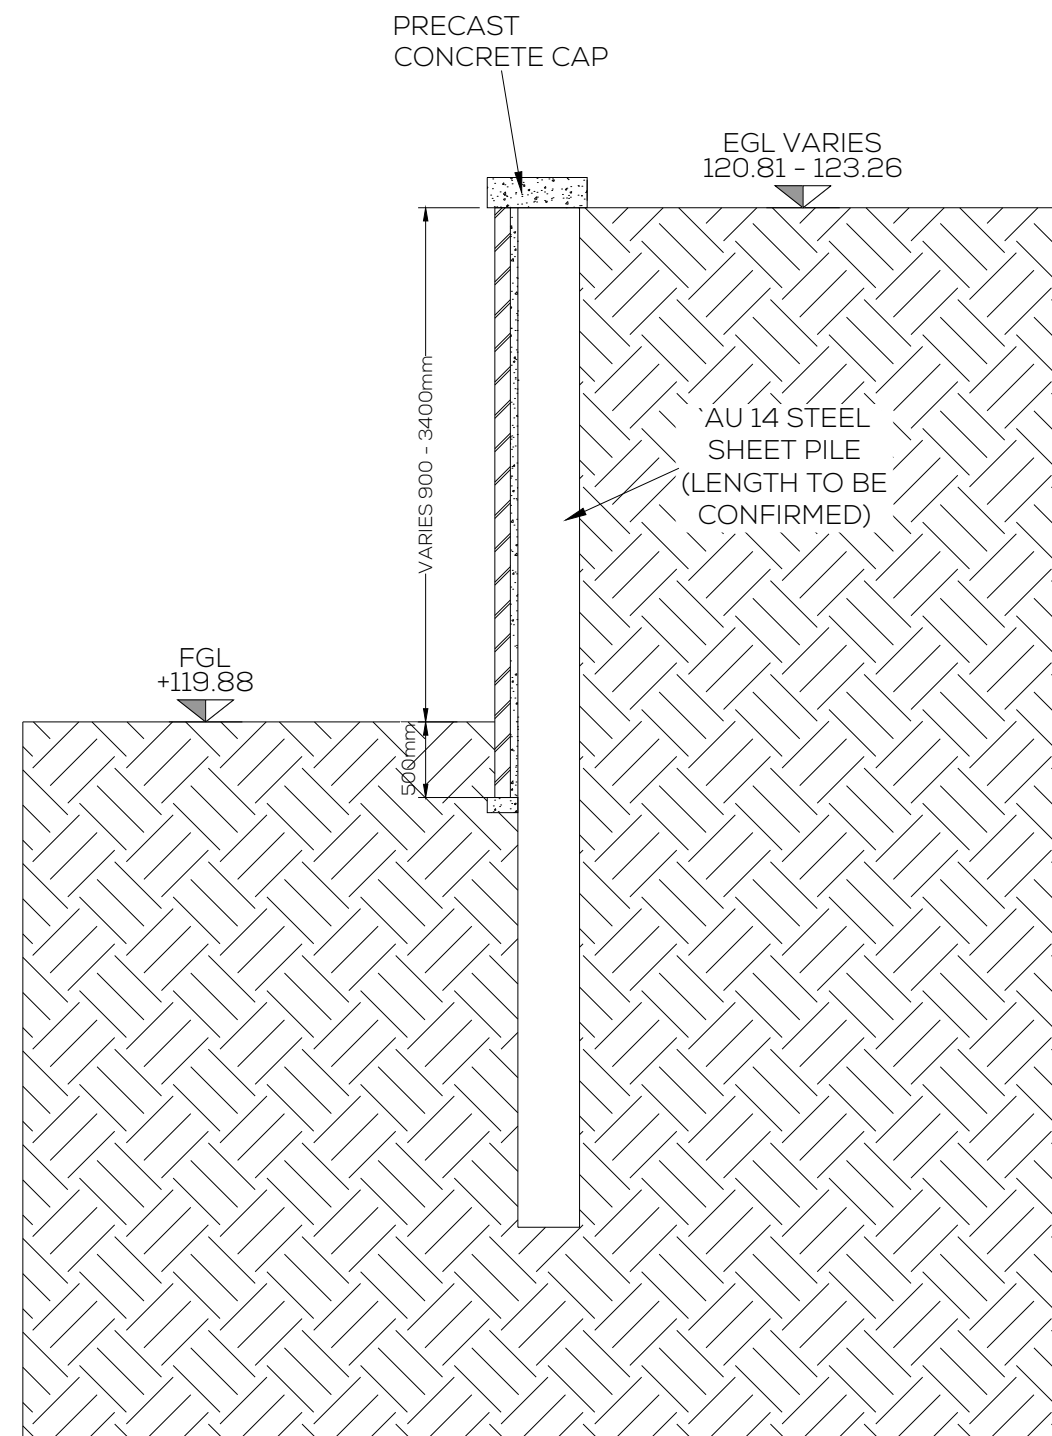


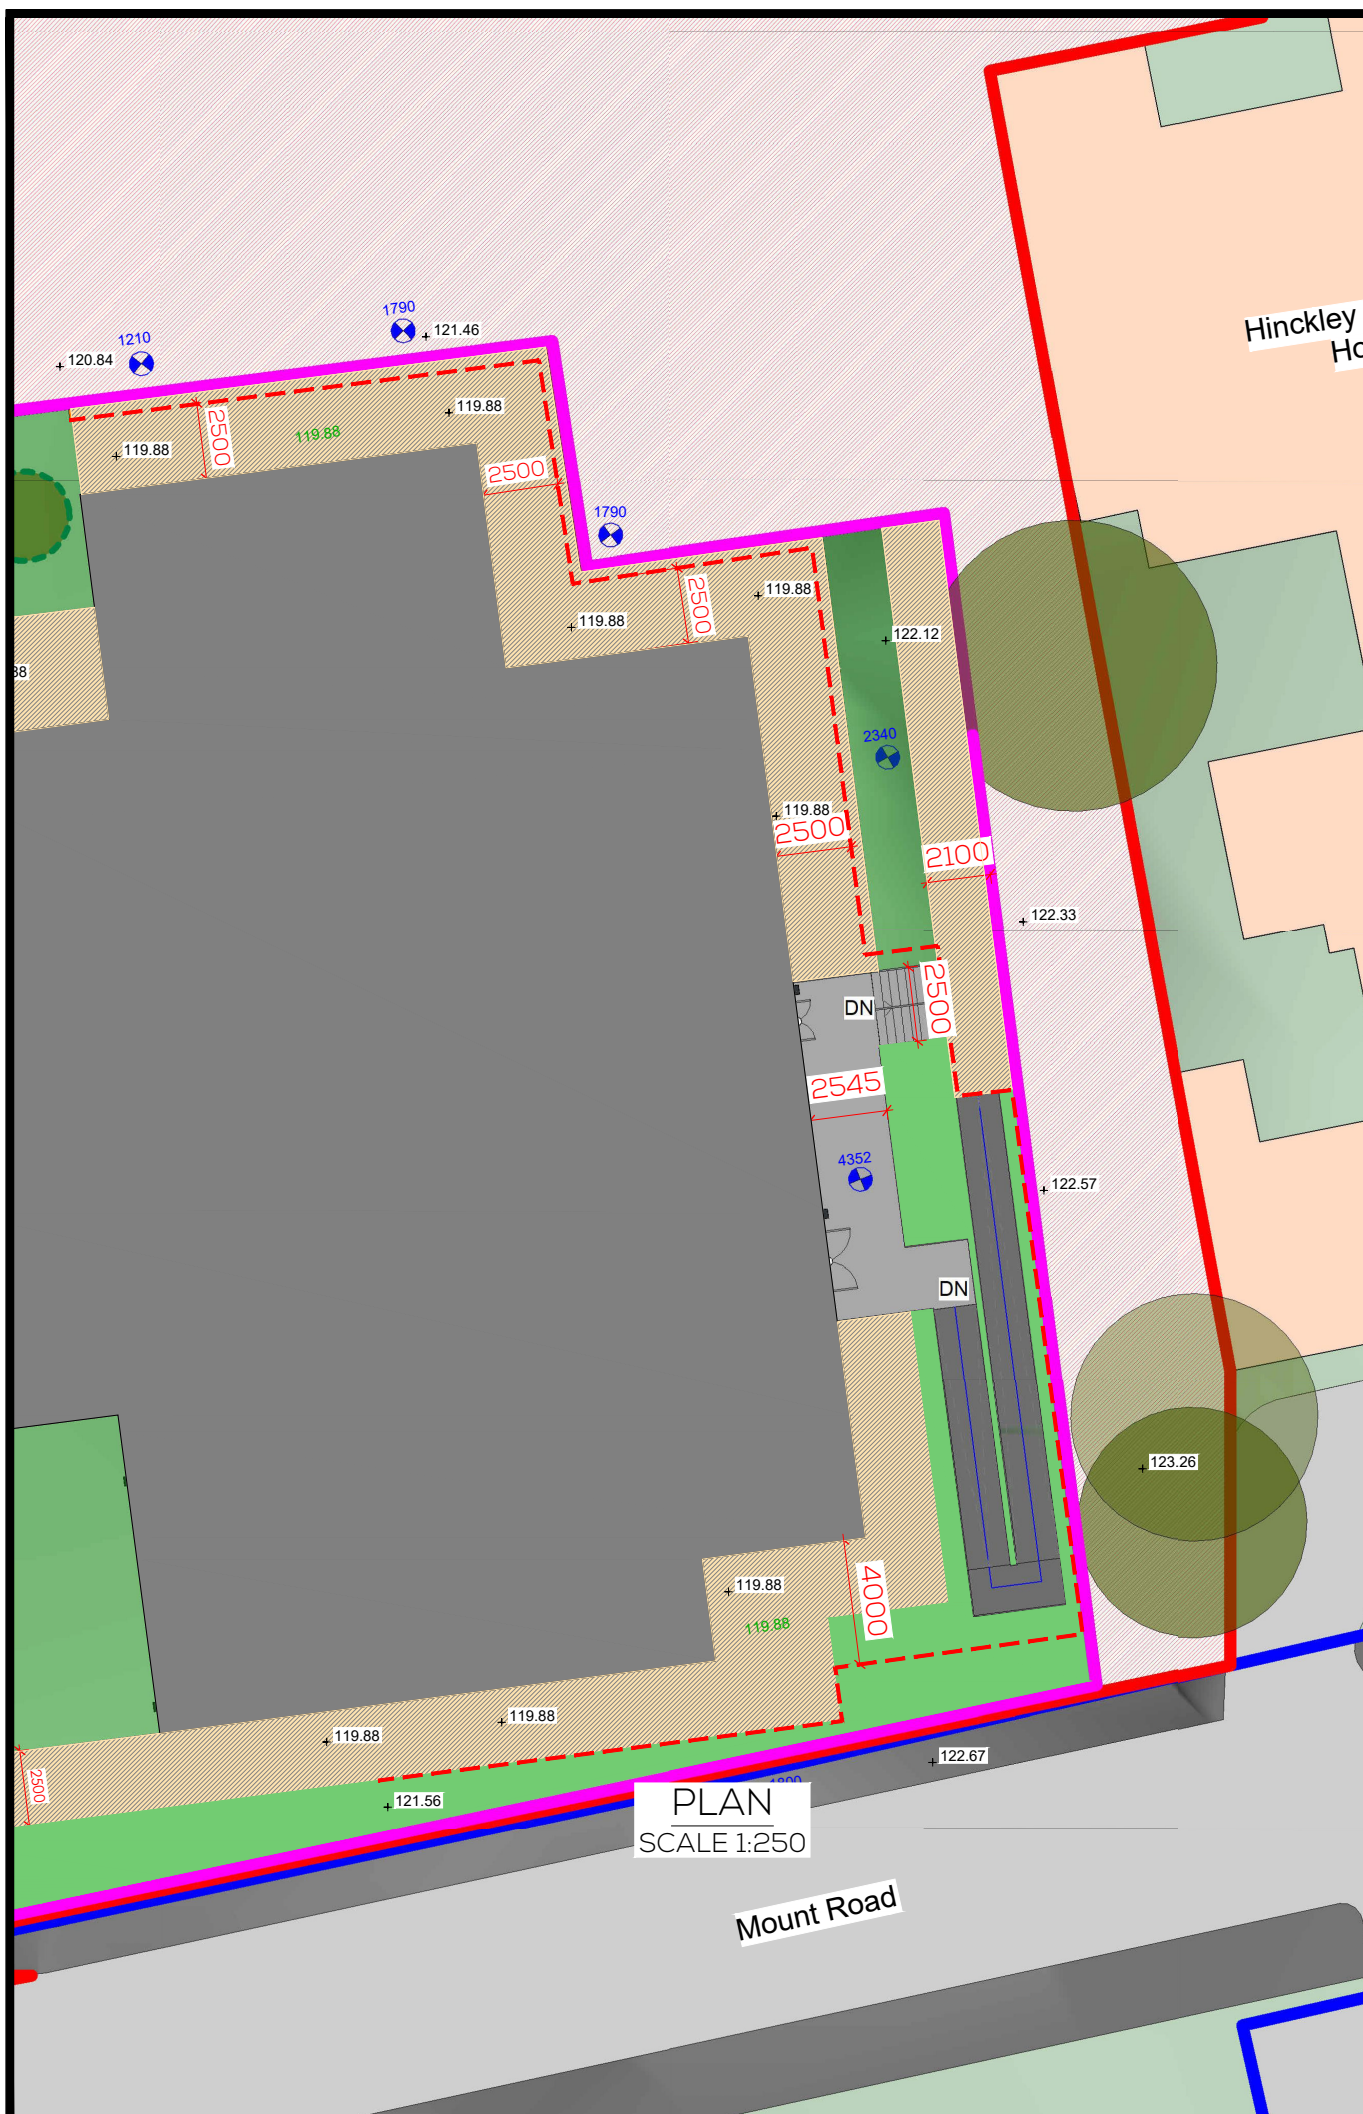

GENERAL NOTES:

1. ALL DIMENSIONS ARE IN MILLIMETRES (mm) & ALL LEVELS ARE IN METRES (m) UNLESS NOTED OTHERWISE.

KEY

-  ANTICIPATED LOCATION OF RETAINING WALL
 PROPOSED AREA CONTROLLED BY DARWIN
 LAND OWNED/CONTROLLED BY TRUST
 SITE BOUNDARY



P01	FIRST ISSUE	ZG	GK	05.01.24
REV.	AMENDMENTS	DRW.	CHK.	DATE

BASED UPON ORDNANCE SURVEY MAPPING WITH PERMISSION OF
CONTROLLER OF HMSO. CROWN COPYRIGHT LICENSE NO. 100045347.
THIS DRAWING MUST NOT BE COPIED OR REPRODUCED WITHOUT
WRITTEN CONSENT FROM KEY GEOSOLUTIONS LTD/RICHTER ASSOCIA

CLIENT



PROJECT

HINCKLEY AND DISTRICT
HOSPITAL

TITLE

RIBA STAGE 3 RETAINING WALL PROPOSALS

DRAWN: ZG	DESIGN: ZG
CHECKED: GK	APPROVED: DH
DATE: JAN '24	SCALE: AS SHOWN



STATUS	PRELIMINARY	SHEET NO.	A3
DRAWING NO.	10105-003-001	REV.	P01