


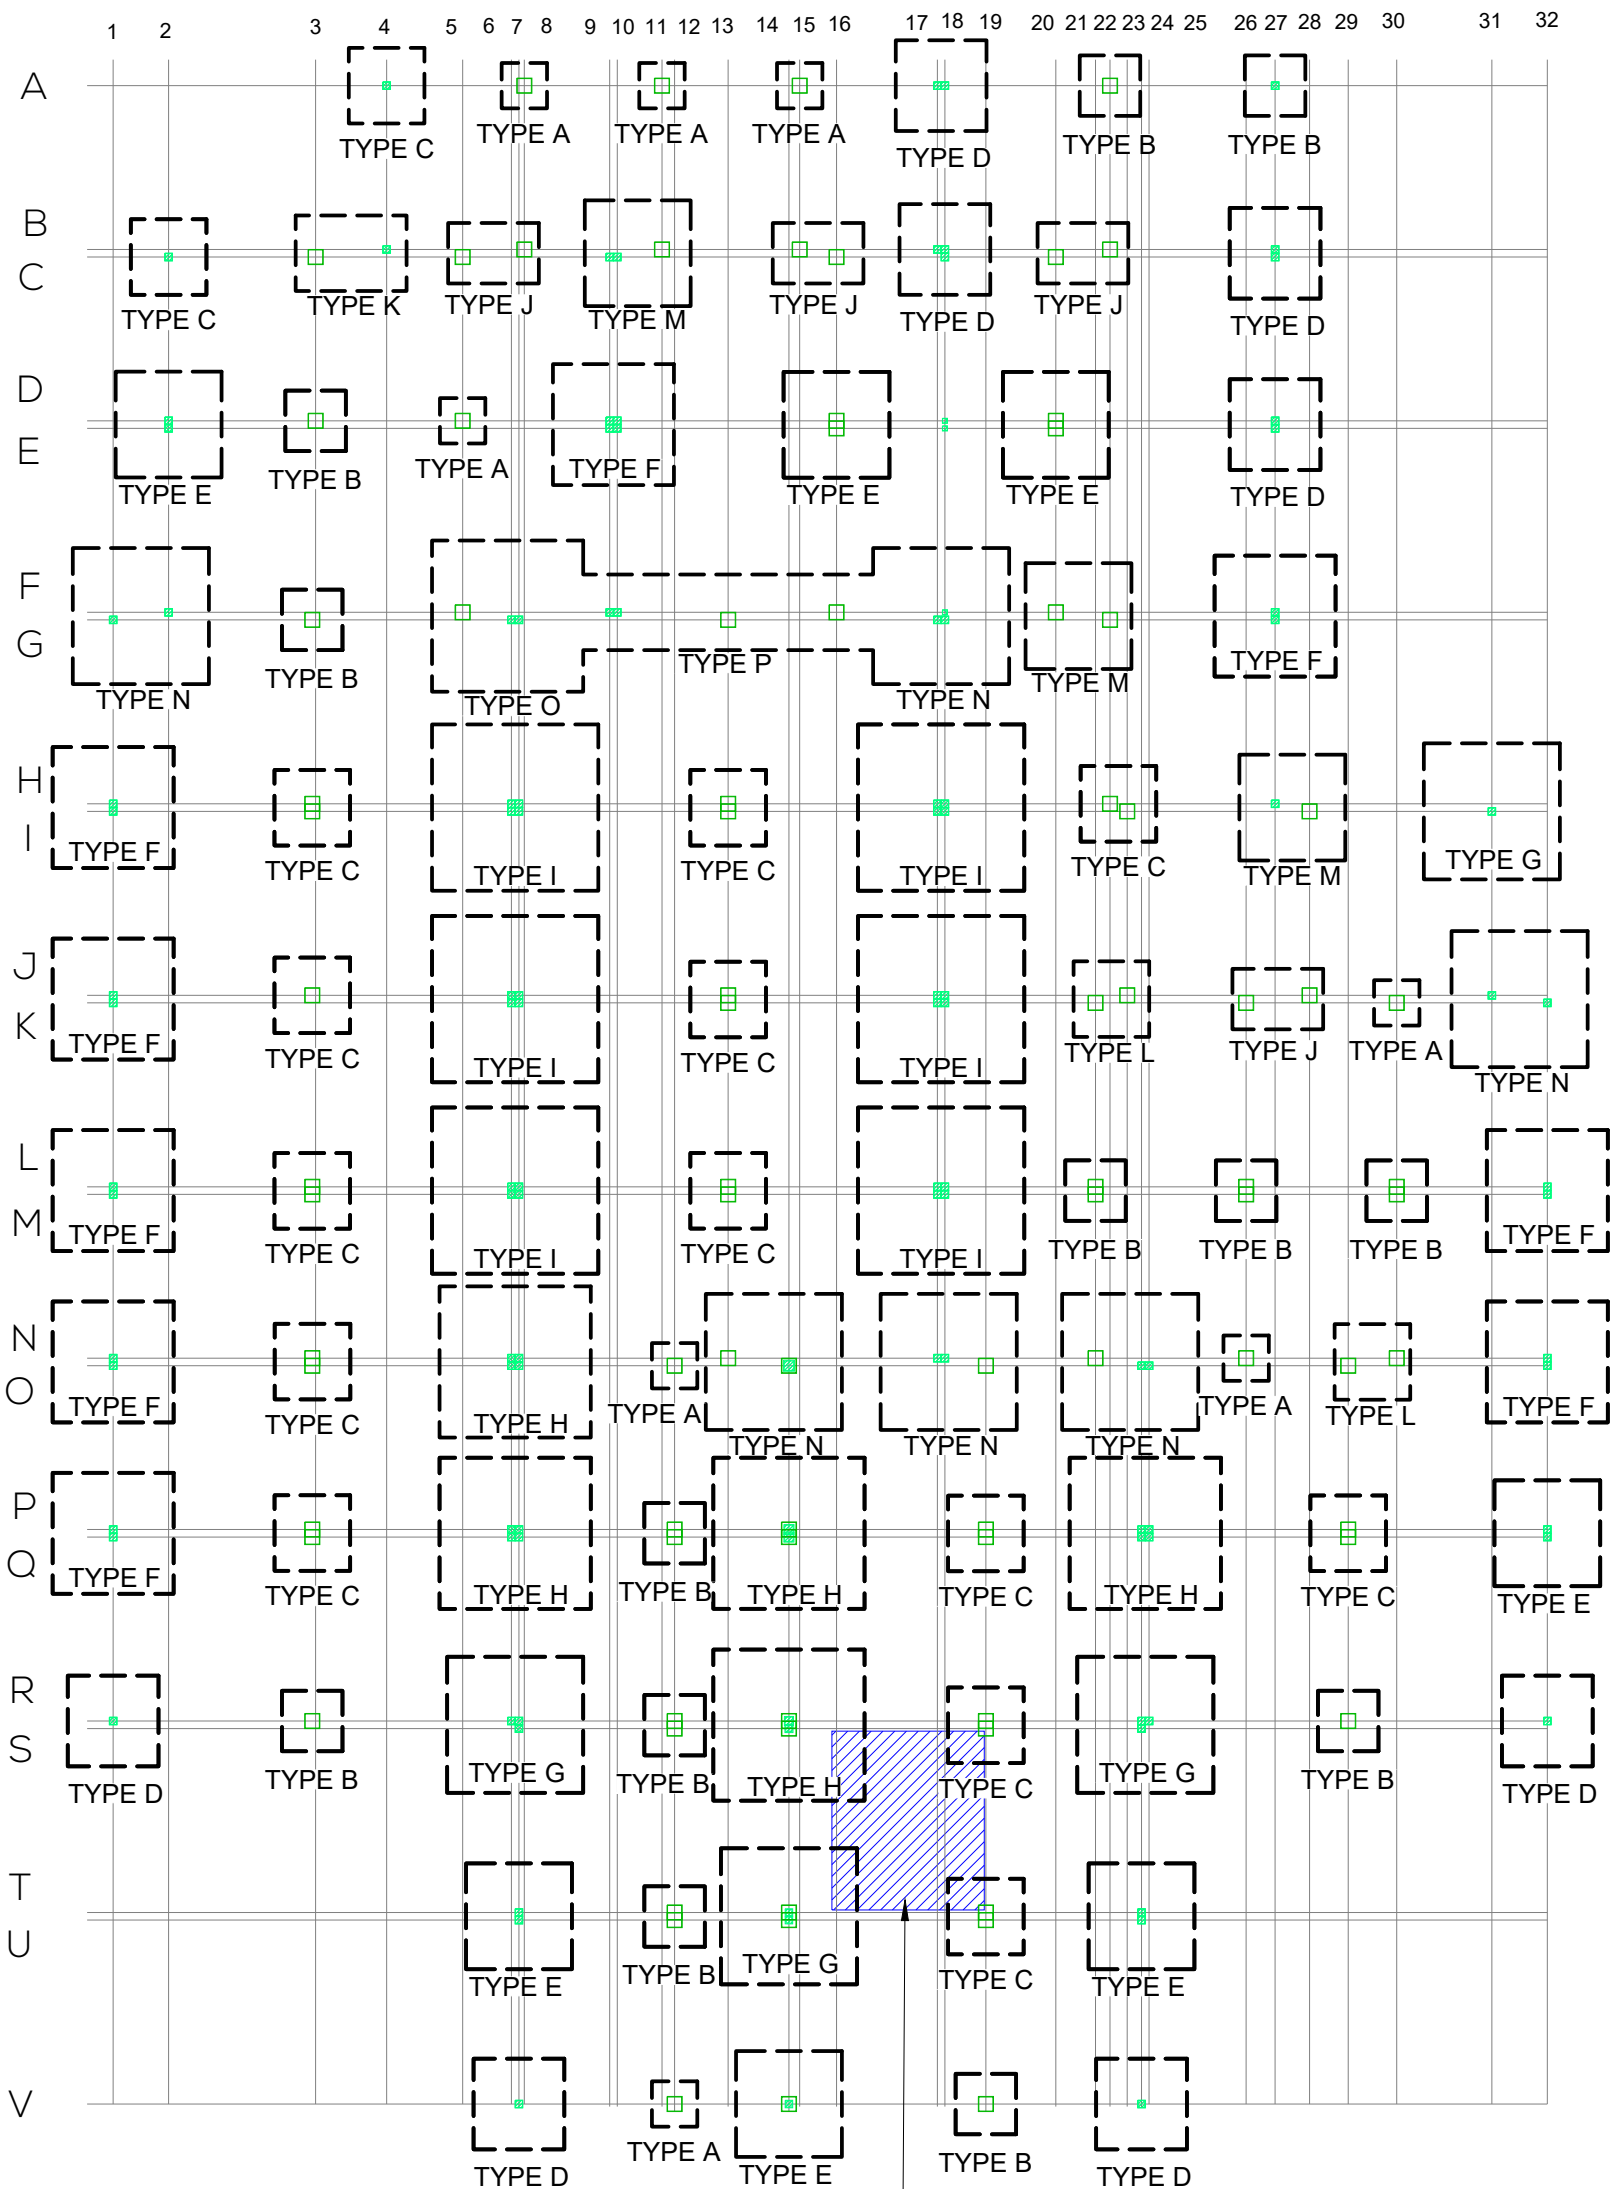

LIFT PIT POSITION
(LOCATION INDICATIVE)

PRELIMINARY FOUNDATION SIZES ARE BASED ON
180731-DGL-XX-XX-DR-Y-1005 VERSION P03
AND LOAD CHASEDOWN
180731-DGL-ZZ-ZZ-CA-Y-1050 VERSION P03

GENERAL NOTES:

1. ALL DIMENSIONS ARE IN MILLIMETRES (mm) & ALL LEVELS ARE IN METRES (m) UNLESS NOTED OTHERWISE.

PAD SIZES		
REF	L x W x D (mm)	REINFORCEMENT DENSITY (kg/m ³)
A	900 x 900 x 1000	0
B	1200 x 1200 x 1000	0
C	1500 x 1500 x 1000	0
D	1800 x 1800 x 1000	0
E	2100 x 2100 x 1000	0
F	2400 x 2400 x 1200	0
G	2700 x 2700 x 1300	0
H	3000 x 3000 x 1500	0
I	3300 x 3300 x 1600	0
J	1800 x 1200 x 1000	120
K	2200 x 1500 x 1000	100
L	1500 x 1500 x 1000	120
M	2100 x 2100 x 1000	100
N	2700 x 2700 x 1000	100
O	3000 x 3000 x 1000	80
P	5750 x 1500 x 1000	80

P01	FIRST ISSUE	ZG	DH	02.01.24
REV.	AMENDMENTS	DRW	CHK.	DATE
BASED UPON ORDNANCE SURVEY MAPPING WITH PERMISSION OF CONTROLLER OF HMSO. CROWN COPYRIGHT LICENSE NO. 100045347. THIS DRAWING MUST NOT BE COPIED OR REPRODUCED WITHOUT WRITTEN CONSENT FROM KEY GEOSOLUTIONS LTD/RICHTER ASSOCIATES				
CLIENT		TITLE		
DarwinGroup Construction Has Evolved		RIBA STAGE 3 FOUNDATION GA		

PROJECT	
HINCKLEY AND DISTRICT HOSPITAL	
RIBA STAGE 3 FOUNDATION GA	

DRAWN: ZG	DESIGN: GK
CHECKED: DH	APPROVED: DH
DATE: JAN '24	SCALE: 1:150
STATUS: PRELIMINARY	SHEET SIZE: A3
DRAWING NO: 10105-002-001	REV: P01