



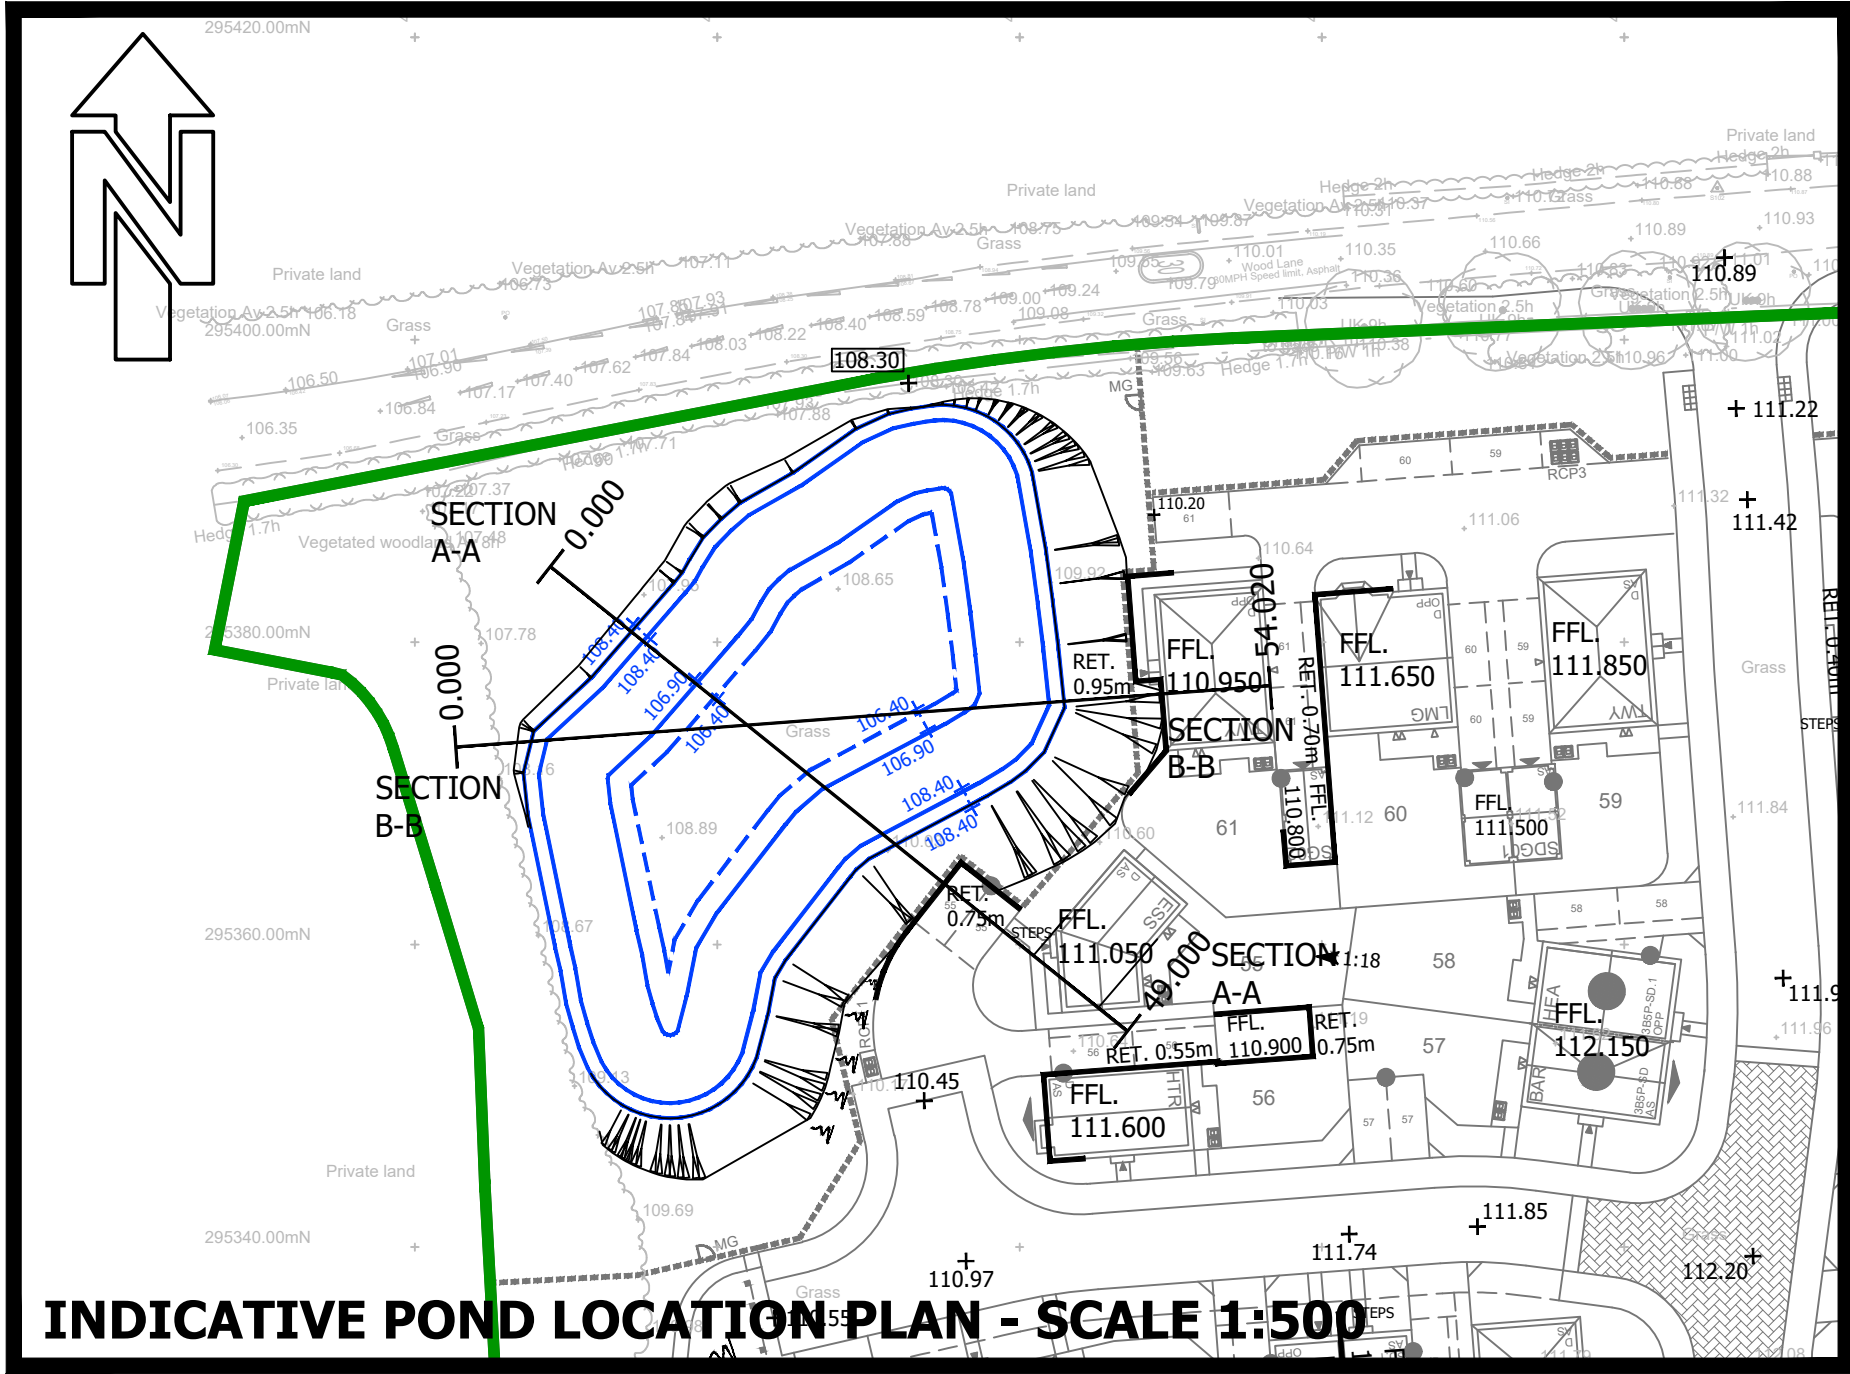

- DO NOT SCALE FROM THIS DRAWING. IF IN DOUBT CONTACT TRAVIS BAKER LIMITED.
- ALL DIMENSIONS ARE IN METRES UNLESS OTHERWISE NOTED.
- THIS DRAWING IS TO BE READ IN CONJUNCTION WITH ALL OTHER RELEVANT DRAWINGS RELATING TO THIS PROJECT.
- ALL DIMENSIONS SHOULD BE CHECKED ON SITE PRIOR TO CONSTRUCTION. ANY DISCREPANCIES SHOULD BE IMMEDIATELY NOTIFIED IN WRITING TO TRAVIS BAKER LIMITED.
- THE CONTRACTOR SHALL PRIOR TO CONSTRUCTION CHECK AND VERIFY THAT THE DETAILS SHOWN ON THIS DRAWING ARE FULLY COMPATIBLE WITH ANY AS CONSTRUCTED DIMENSIONS OR LEVELS. ANY DISCREPANCIES TO BE REPORTED IMMEDIATELY IN WRITING TO TRAVIS BAKER LIMITED.
- THIS DRAWING HAS BEEN PREPARED FOR THE EXCLUSIVE USE OF THE COMMISSIONING PARTY AND UNLESS AGREED IN WRITING BY TRAVIS BAKER LIMITED NO OTHER PARTY MAY USE OR RELY ON ITS CONTENTS. NO LIABILITY IS ACCEPTED BY TRAVIS BAKER LIMITED FOR ANY USE OF THIS DRAWING OTHER THAN FOR THE PURPOSE FOR WHICH IT WAS ORIGINALLY PREPARED.
- IT SHOULD BE NOTED THAT THIS DRAWING MAY INCLUDE DATA PROVIDED BY THIRD PARTIES. NO LIABILITY IS ACCEPTED BY TRAVIS BAKER LIMITED AS TO THE ACCURACY OF THIS DATA.
- THIS DRAWING SHALL NOT BE REPRODUCED IN ANY WAY WITHOUT THE WRITTEN PERMISSION OF TRAVIS BAKER LIMITED.


INDICATIVE ONLY SUBJECT
TO DETAILED DESIGN

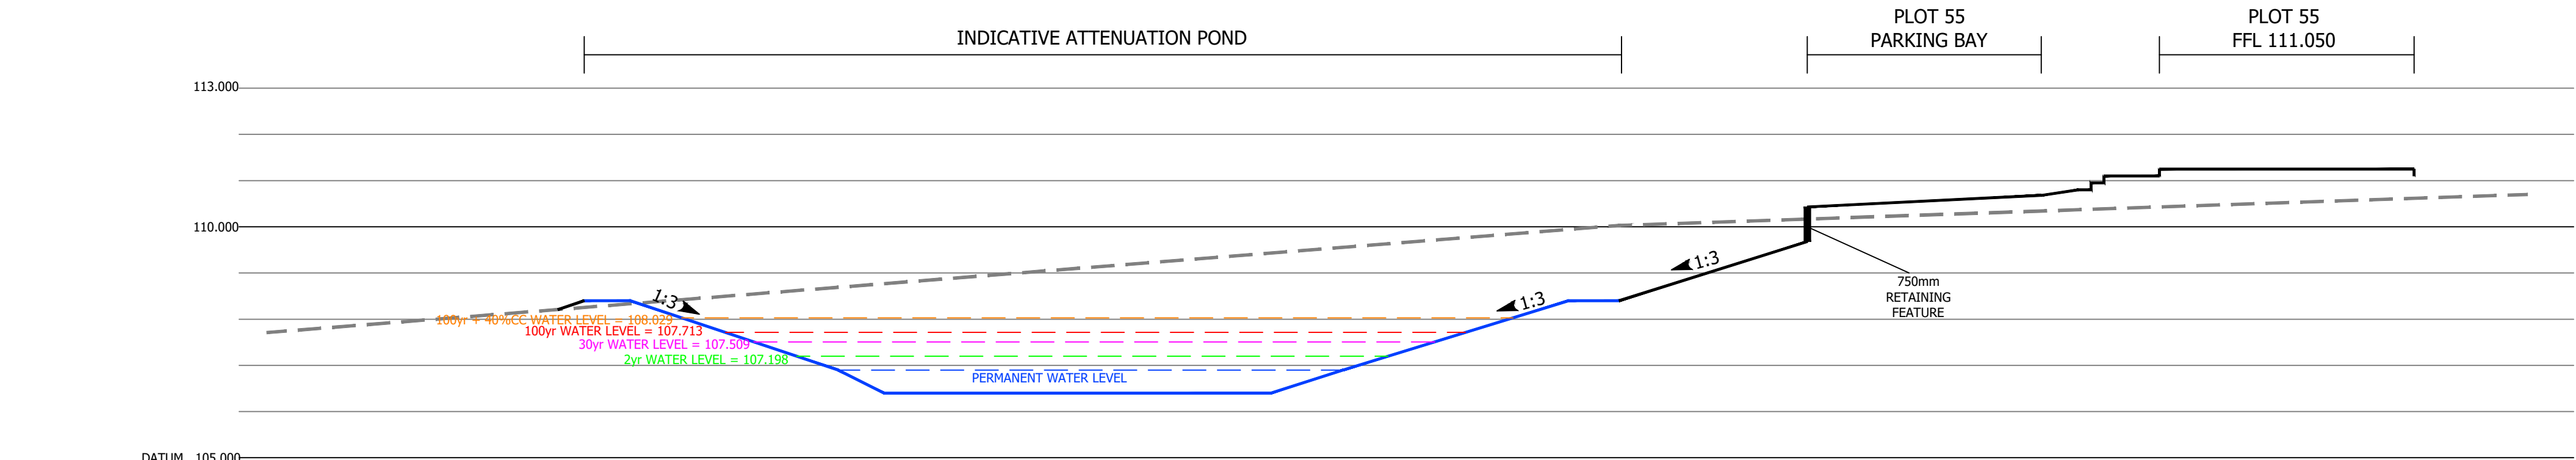

SECTION A-A

CHAINAGE	0.000	6.880	7.880	12.380	13.380	21.780	23.330	28.220	29.310	33.390	38.460	41.020	46.520	49.000
EXISTING GROUND LEVEL	107.710								110.030					110.700
PROPOSED LEVEL		108.400	108.400	106.900	106.400	106.400	106.900	108.400	108.400	109.680 110.430	110.680	111.050	111.050	

SCALE H1:100 V1:100

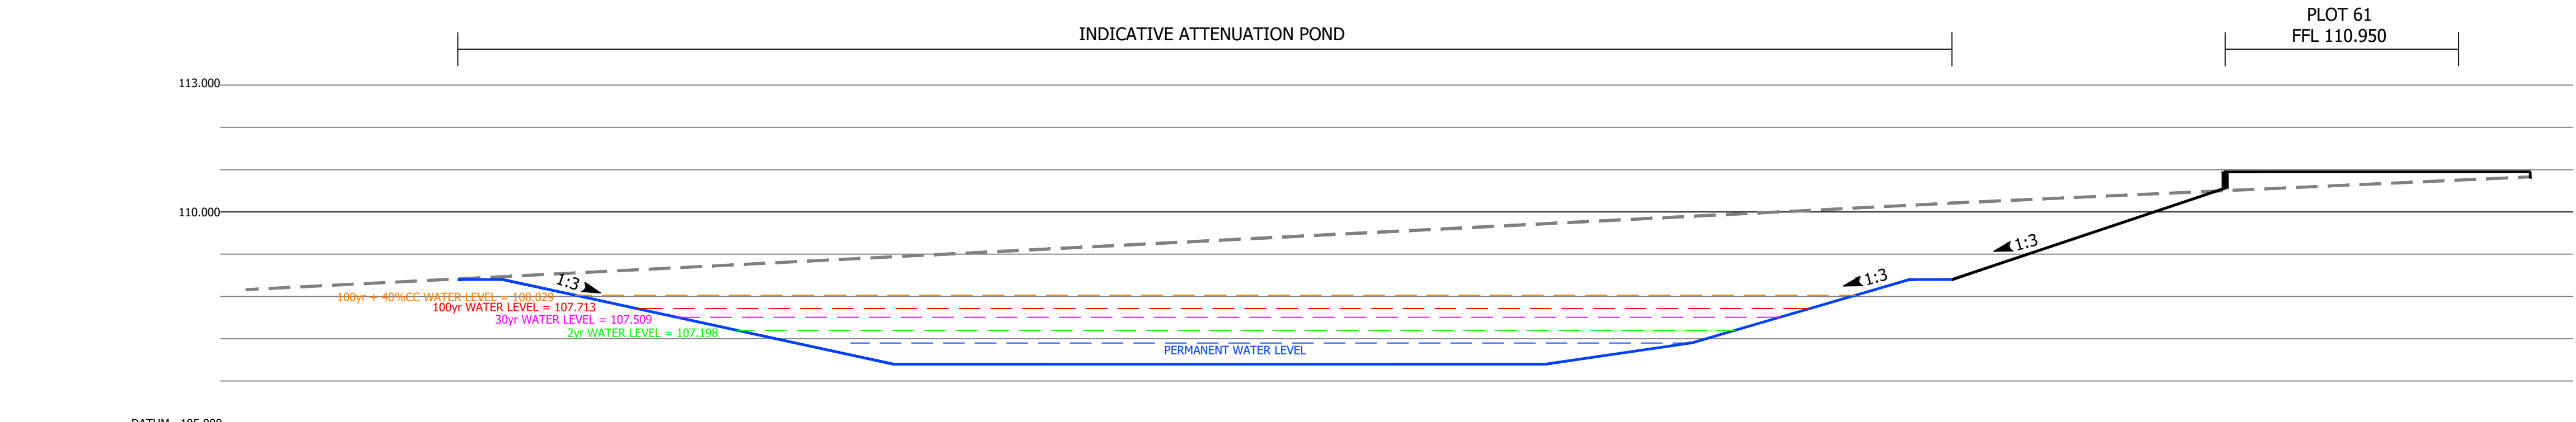

SECTION B-B

CHAINAGE	0.000	5.010	6.080	13.170	15.300	30.730	34.180	39.340	40.340	46.800	54.020
EXISTING GROUND LEVEL	108.160								110.210		110.830
PROPOSED LEVEL		108.400	108.400	106.900	106.400	106.400	106.900	108.400	108.400	110.560 110.950	110.950

SCALE H1:100 V1:100

REV	DESCRIPTION	DATE	BY	AUTH

travis baker

Travis Baker
Trinity Point
New Road
Halesowen
West Midlands
B63 3HY

Tel: **0121 550 8037**
Fax: **0121 550 8047**
info@travisbaker.co.uk
www.travisbaker.co.uk

CLIENT
OWL HOMES

PROJECT
HIGHAM ON THE HILL

TITLE
**INDICATIVE ATTENUATION POND
CROSS SECTIONS**

DRAWN	AUTHORISED	SCALE	DATE
JC	RWT	AS SHOWN@A1	11.09.23

PROJECT NO.	DRAWING NO.	REV
23031	7	-

STATUS.
INDICATIVE