




Wood Lane, Higham on the Hill

Plot	Beds	Garage	Driveway Spaces	Front plot spaces	Additional spaces	Total Spaces
1	4	DG	2P	N/A	N/A	4
2	3	SG	2T	N/A	N/A	3
3	3	SG	2T	N/A	N/A	3
4	4	XLSDG	2P	N/A	N/A	3
5	3	N/A	2T	N/A	N/A	2
6	3	SDG	2T	N/A	N/A	3
7	3	SDG	2T	N/A	N/A	3
8	3	N/A	2T	N/A	N/A	2
9	3	N/A	N/A	2P	N/A	2
10	3	N/A	N/A	2P	N/A	2
11	2	N/A	N/A	2P	N/A	2
12	2	N/A	2T	N/A	N/A	2
13	3	N/A	N/A	2P	N/A	2
14	3	N/A	2T	N/A	N/A	2
15	1	N/A	2T	N/A	N/A	2
16	1	N/A	2T	N/A	N/A	2
17	1	N/A	2T	N/A	N/A	2
18	1	N/A	2T	N/A	N/A	2
19	2	N/A	N/A	2P	N/A	2
20	2	N/A	N/A	2P	N/A	2
21	2	N/A	2T	N/A	N/A	2
22	2	N/A	2T	N/A	N/A	2
23	3	SG	2T	N/A	N/A	3
24	2	N/A	2T	N/A	N/A	2
25	2	N/A	2T	N/A	N/A	2
26	4	SG	2T	N/A	1	4
27	2	N/A	2T	N/A	N/A	2
28	2	N/A	2T	N/A	N/A	2
29	3	N/A	2T	N/A	N/A	2
30	3	N/A	N/A	2P	N/A	2
31	2	N/A	N/A	2P	N/A	2
32	2	N/A	N/A	2P	N/A	2
33	3	N/A	N/A	2P	N/A	2
34	3	N/A	N/A	2P	N/A	2
35	2	N/A	2T	N/A	N/A	2
36	2	N/A	N/A	2P	N/A	2
37	2	N/A	N/A	2P	N/A	2
38	3	N/A	N/A	2P	N/A	2
39	4	SDG	2T	1	N/A	4
40	3	SDG	2T	N/A	N/A	3
41	3	SG	2T	N/A	N/A	3
42	4	SG	2P	N/A	N/A	3
43	4	SG	2T	N/A	N/A	3
44	3	N/A	2T	N/A	N/A	2
45	3	N/A	2T	N/A	N/A	2
46	4	SG	2P	N/A	N/A	3
47	2	N/A	2T	N/A	N/A	2
48	2	N/A	2T	N/A	N/A	2
49	4	SDG	2T	N/A	1	4
50	4	SDG	2T	N/A	1	4
51	3	N/A	2T	N/A	N/A	2
52	3	N/A	2T	N/A	N/A	2
53	4	SDG	2T	N/A	1	4
54	4	SDG	2T+1P	N/A	N/A	4
55	3	N/A	N/A	2P	N/A	2
56	3	N/A	2T	N/A	N/A	2
57	3	N/A	N/A	2P	N/A	2
58	3	N/A	2T	N/A	N/A	2
59	4	SG	2T	N/A	1	4
60	4	SG	2T	N/A	1	4
61	4	SG	2T	N/A	1	4
Total						153

- DG - Double Garage
- SDG - Shared Double Garage
- XLSDG - Extra Large Single Garage
- SG - Single Garage

PARKING SPACE SIZES:

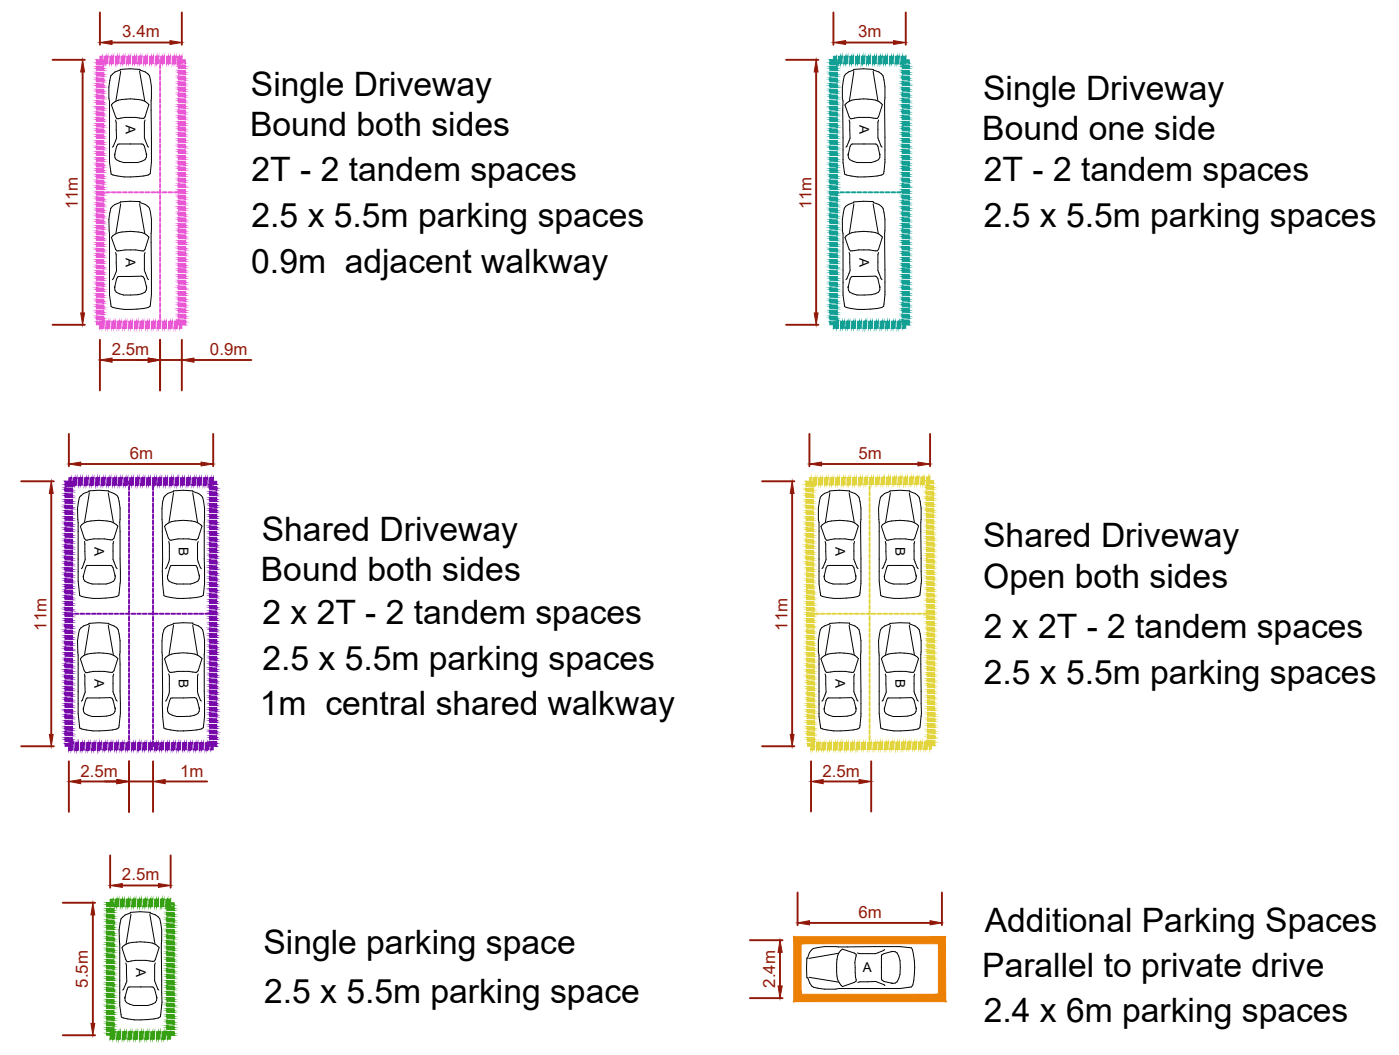

THIS DRAWING AND THE BUILDING WORKS DEPICTED ARE THE COPYRIGHT OF OWL HOMES LIMITED AND MAY NOT BE REPRODUCED OR ADAPTED WITHOUT WRITTEN PERMISSION. NO LIABILITY WILL BE ACCEPTED FOR AMENDMENTS MADE BY OTHER PERSONS.

THIS DRAWING IS TO BE READ IN CONJUNCTION WITH SEPARATE GROUP 1 SITE SPECIFIC CONSTRUCTION NOTES AND MATERIALS SPECIFICATION.

NOTES

Revision:		
A	Amended to accord with latest site layout.	12/09/23 DC

Wood Lane
Higham on the Hill

Parking Plan

DATE: April 2023
SCALE: 1:500 @ A1
DRAWN: DC
CHECKED: -

OWL HOMES LIMITED
W1A, Arley Drive, Birch Coppice Business Park, Tamworth,
Staffordshire, B78 1SA
TELEPHONE: 01827 317790 EMAIL: info@owlhomes.co.uk

Drawing No. 1023-AD-013A