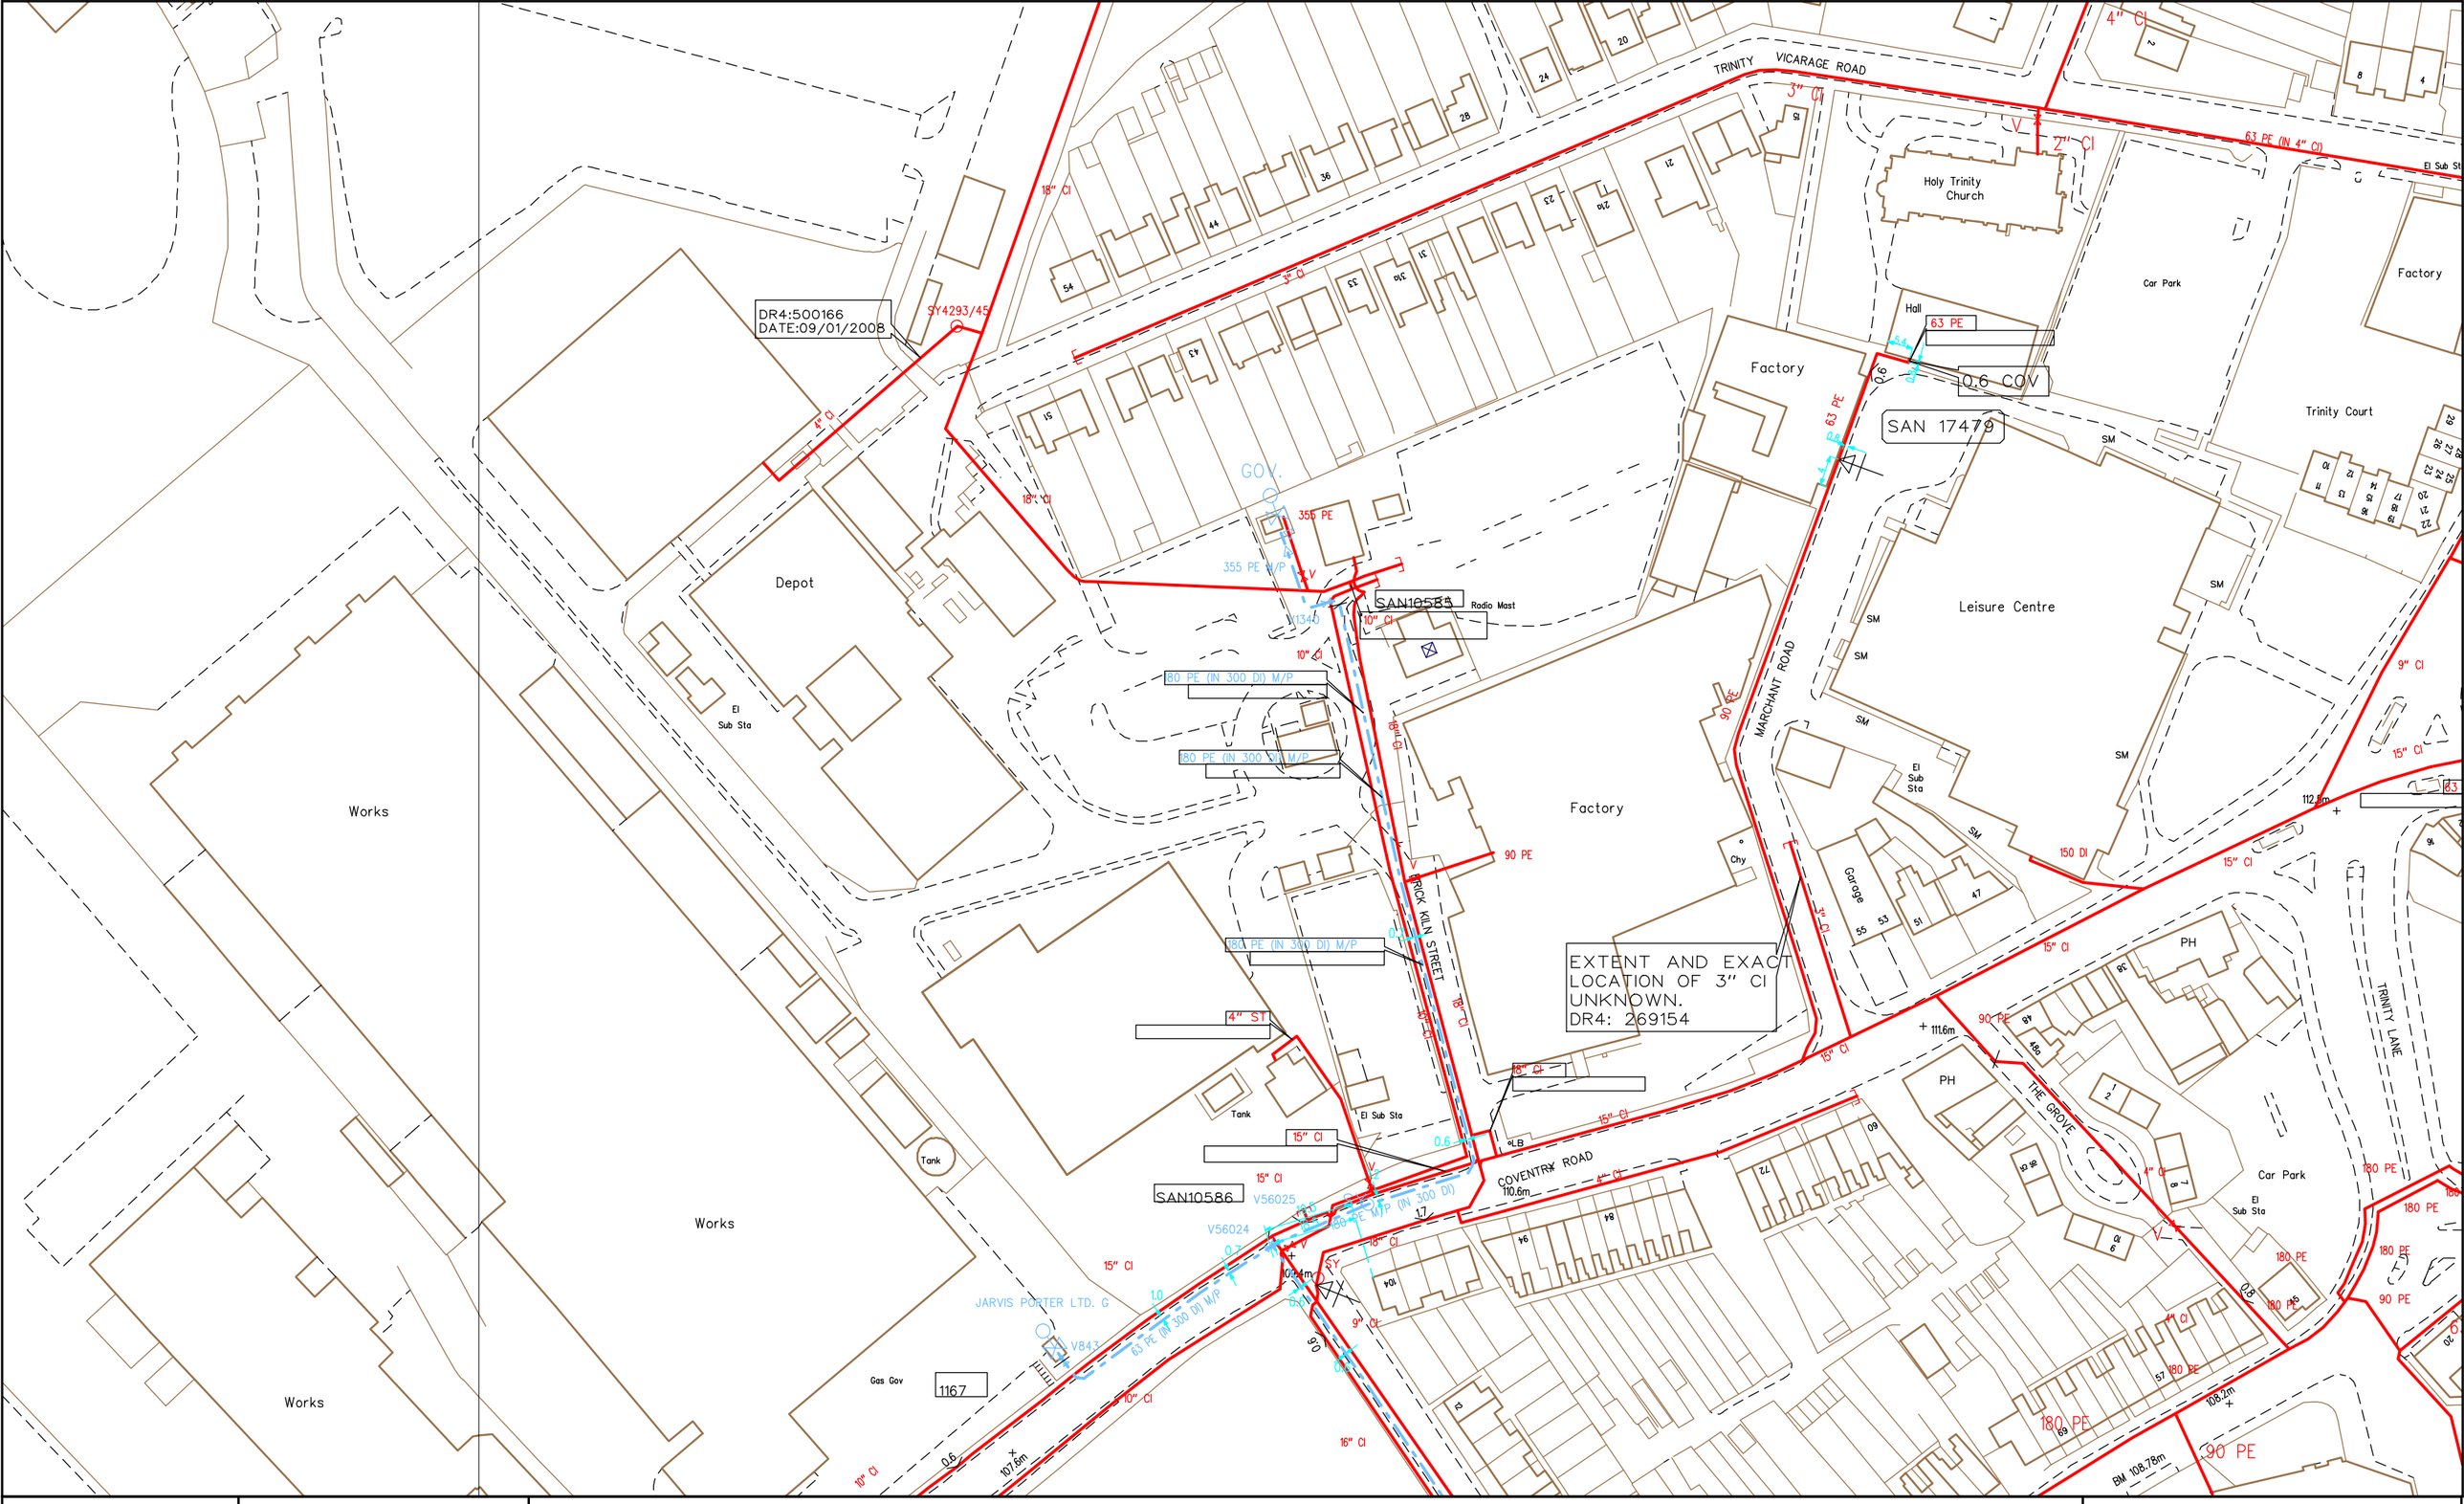

SCALE: 1 : 1250	
USER ID: natasha.hopka	
DATE: 20/05/2009	
NRSWA RESPONSE	
MAP REF: SP4293	
CENTRE: 442161, 293761	

LP MAINS
MP MAINS
IP MAINS
LHP MAINS
NHP MAINS

0m 50m

Approximate scale 1 : 1250 printed on A3 Colour Landscape

Some examples of Plant Items:

Valve | Depth of Cover | Syphon | Diameter Change | Material Change

This plan shows those pipes owned by National Grid Gas plc in their role as a Licensed Gas Transporters (GT). Gas pipes owned by other GTs, or otherwise privately owned, may be present in this area. Information with regard to such pipes should be obtained from the relevant owners. The information shown on this plan is given without warranty, the accuracy thereof cannot be guaranteed. Service pipes, valves, syphons, stub connections, etc. are not shown but their presence should be anticipated. No liability of any kind whatsoever is accepted by National Grid Gas plc or their agents, servants or contractors for any error or omission. Safe digging practices, in accordance with HS(G)47, must be used to verify and establish the actual position of mains, pipes, services and other apparatus on site before any mechanical plant is used. It is your responsibility to ensure that this information is provided to all persons (either direct labour or contractors) working for you on or near gas apparatus. The information included on this plan should not be referred to beyond a period of 28 days from the date of issue.

Desktop MAPS Version 5.1.2.0

East Area

This plan is reproduced from or based on the OS map by National Grid Gas plc, with the sanction of the controller of HM Stationery Office. Crown Copyright Reserved.