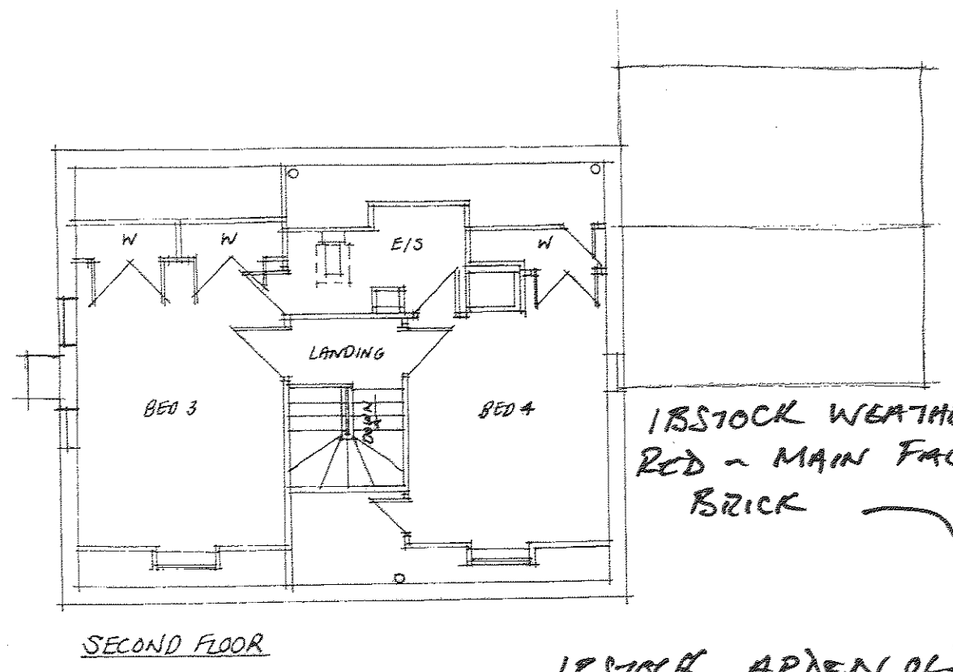

SECOND FLOOR

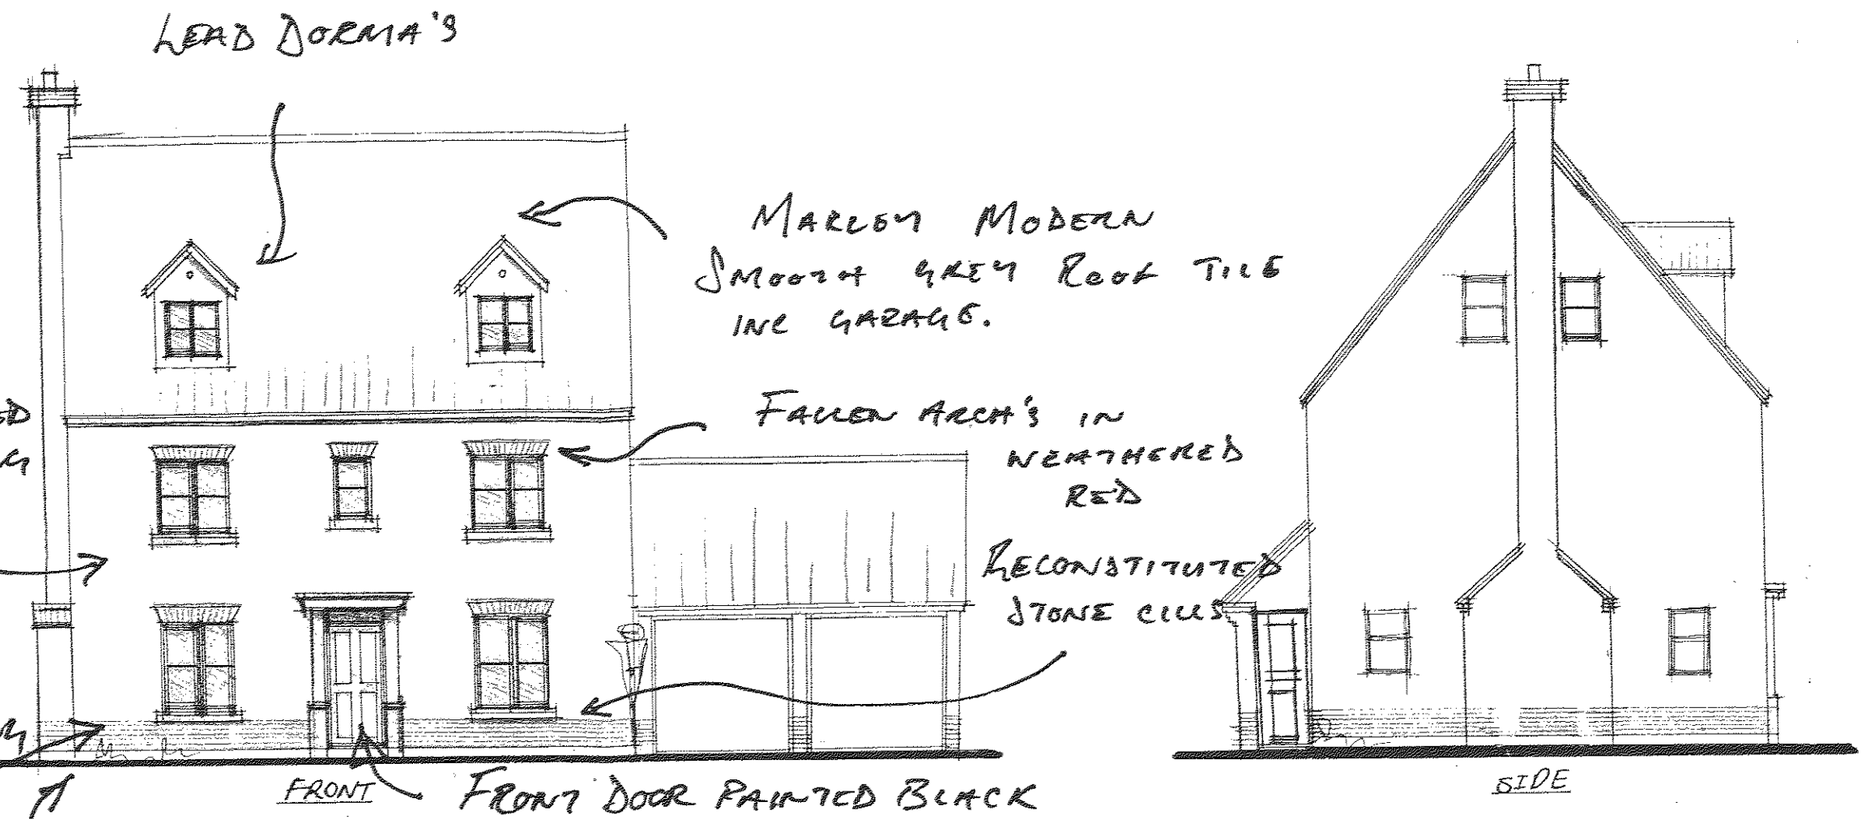

FRONT

SIDE

* TARMACADAM HARDSTANDING TO DRIVE
* CLOSE/BOARD FENCE TO FRONT + REAR

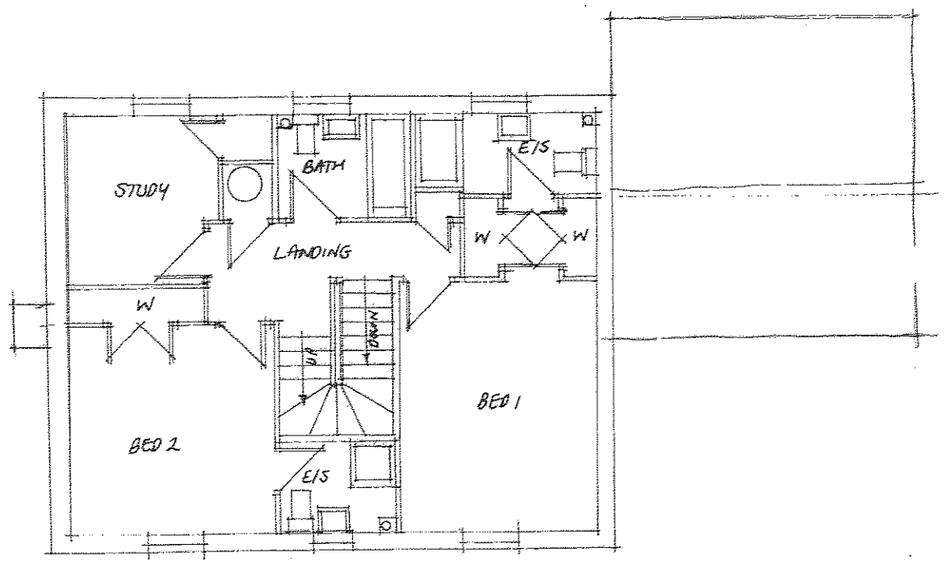

FIRST FLOOR

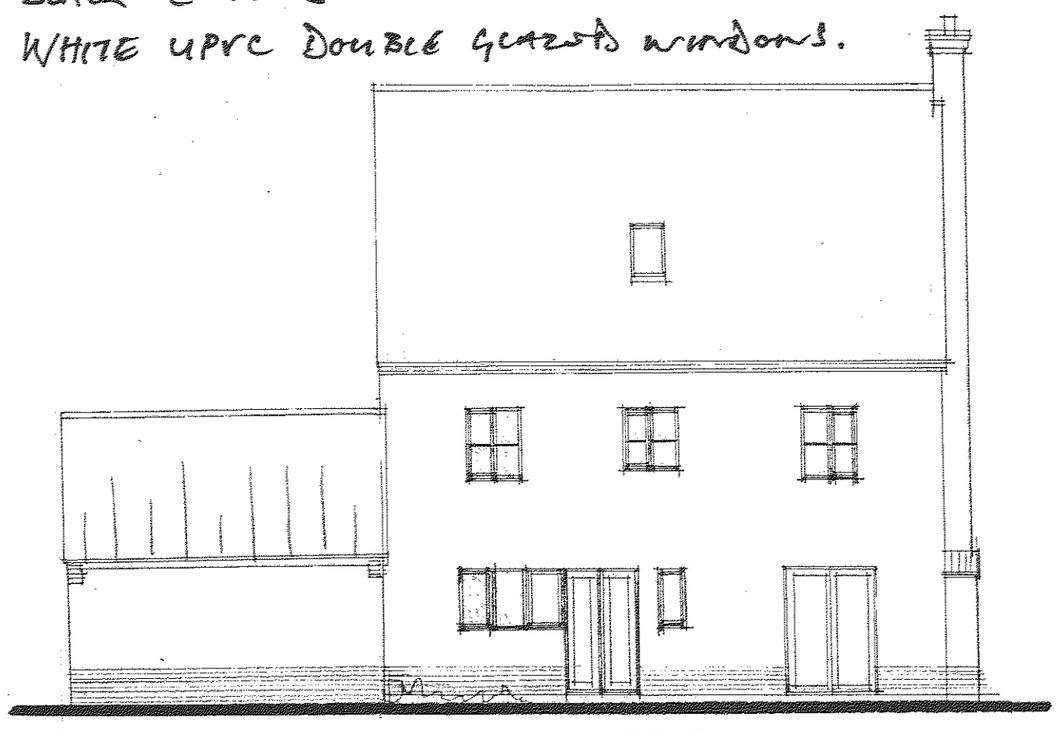

REAR

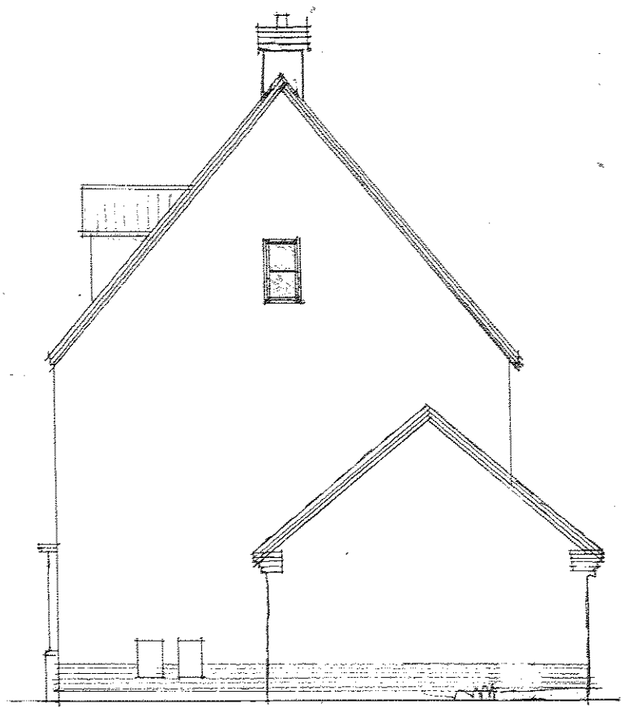

SIDE

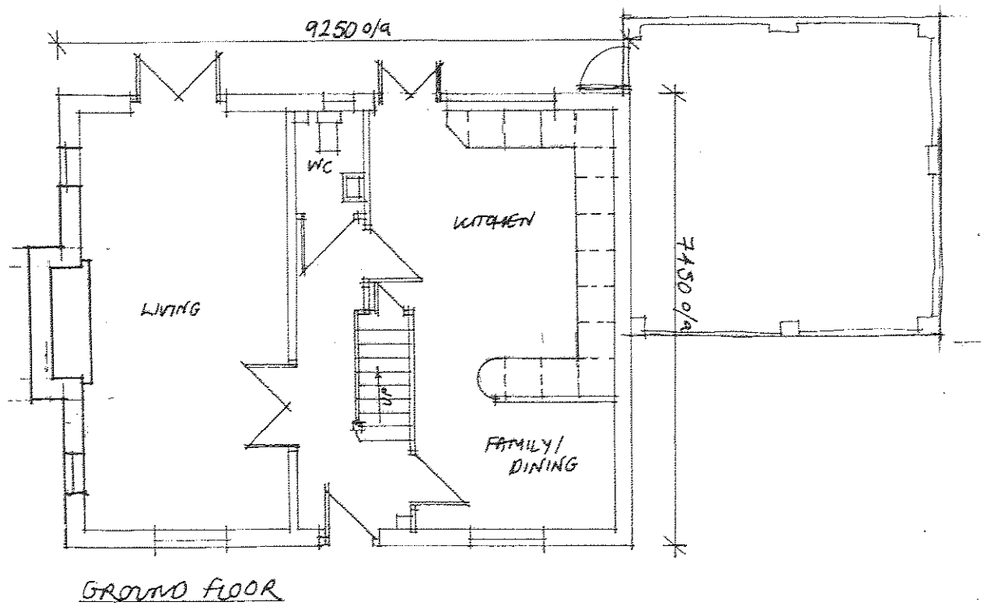

GROUND FLOOR

EXTERNAL FINISHES.

REVISIONS:-
A- DOUBLE GARAGE ADDED TO ALL ELEVATIONS. ADDITIONAL WINDOWS ADDED TO EASTERN ELEVATIONS DEC 3 07 AND CHIMNEY INCREASED

PROPOSED NEW DWELLING AND GARAGE
Mr P Seditas and Miss H Ford
Land off Beacon View, Bagworth, Leicestershire
Scale 1:500/1250 October 2007 Drg Ref: PS/PL/02A