




1:100 EXISTING AND
PROPOSED ELEVATIONS.

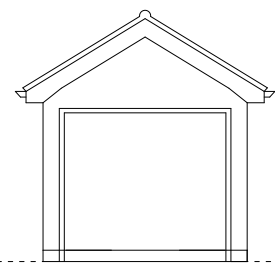


EXISTING EAST ELEVATION

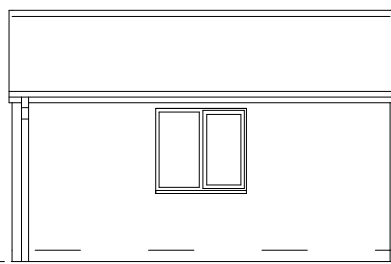


EXISTING NORTH ELEVATION

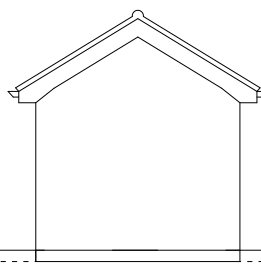


EXISTING WEST ELEVATION

 


EXISTING SOUTH ELEVATION

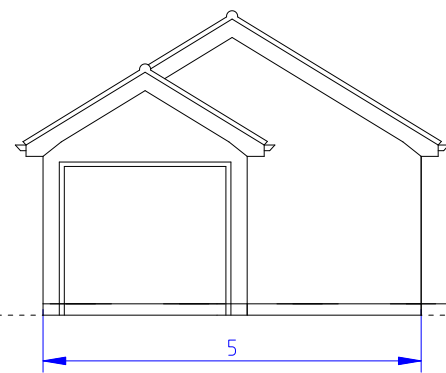


PROPOSED EAST ELEVATION

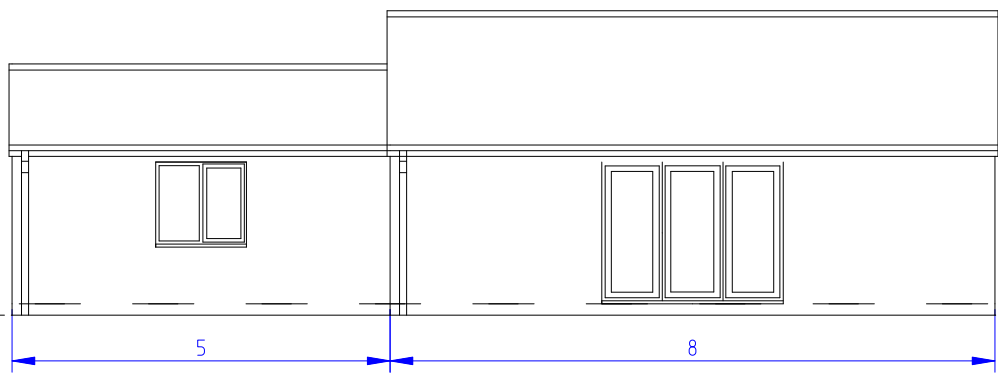

PROPOSED NORTH ELEVATION

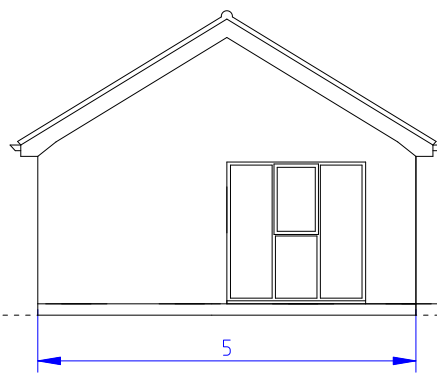


PROPOSED WEST ELEVATION

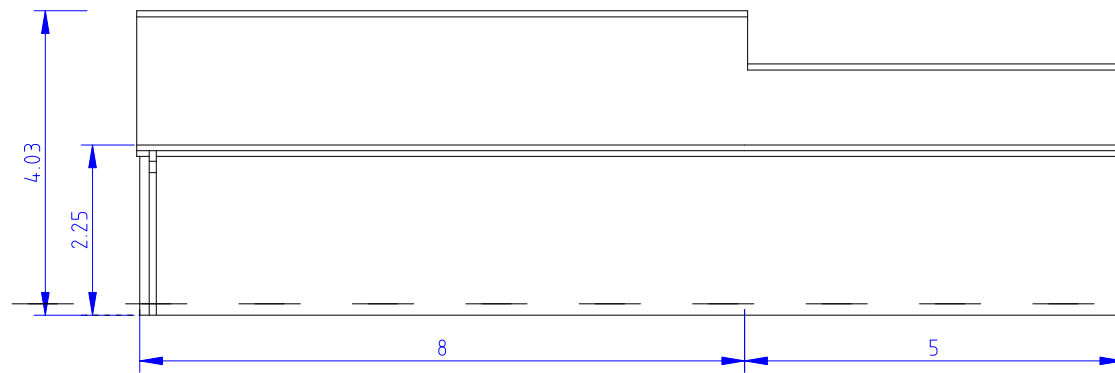


PROPOSED SOUTH ELEVATION


1:100 EXISTING
GARAGE PLAN.

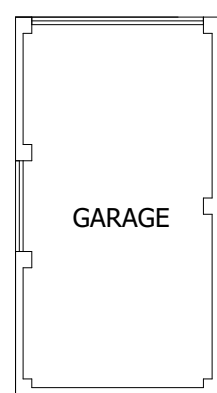

1:100
PROPOSED
GARAGE
EXTENSION
PLAN.

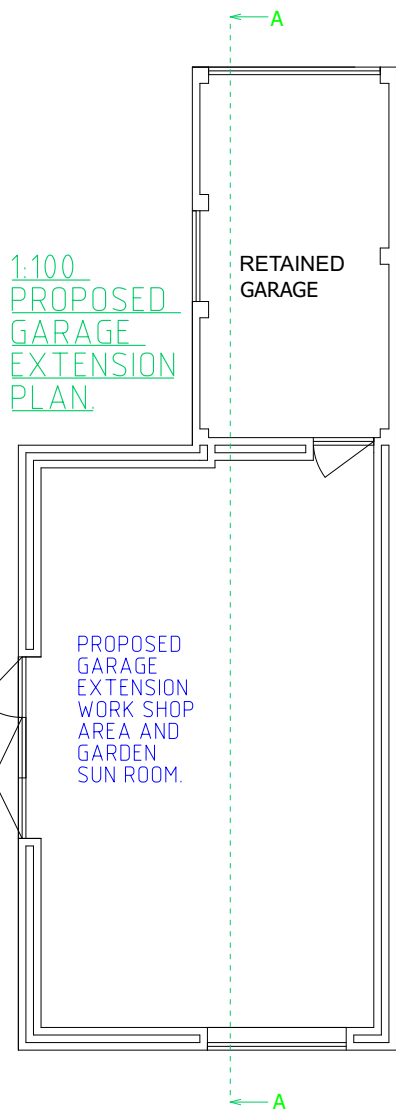

1:100 SECTION
A-A (FFLs &
SITE LEVELS)

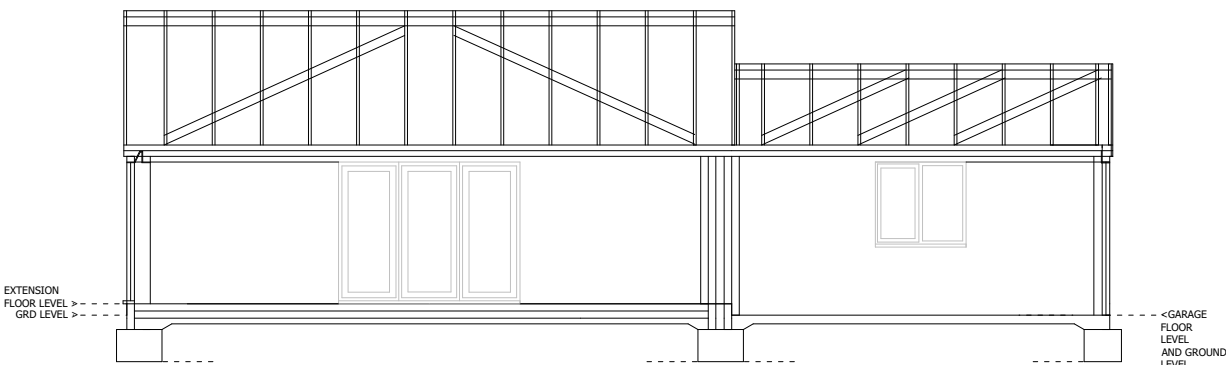


ADDRESS
93A STATION ROAD, BAGWORTH
COALVILLE, LE67 1BJ


NOTES
PROPOSED EXTENSION FOR GREGORY TAYLOR
DOORS:
UPVC DOUBLE GLAZED DOORS.
ROOF:
CONCRETE MARLEY MENDIP ROOF TILES TO BEST
MATCH THE GARAGE.
WALLS:
RED CLAY MULTI BRICK OVER BLUE ENG. TO MATCH
THE GARAGE (ANAP).
RAIN WATER:
NEW GUTTERS INTO EXISTING / NEW RWPs INTO
THE MIXED OR SURFACE WATER SEWER SYSTEM,
OR SOAKAWAY.



1:1250
LOCATION
PLAN

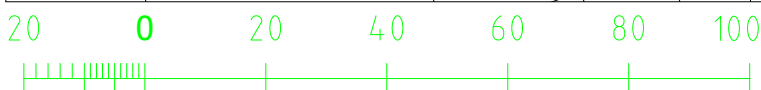

1:200 SITE AND BLOCK PLAN
ROOFS + PARKING
(dims in metres)

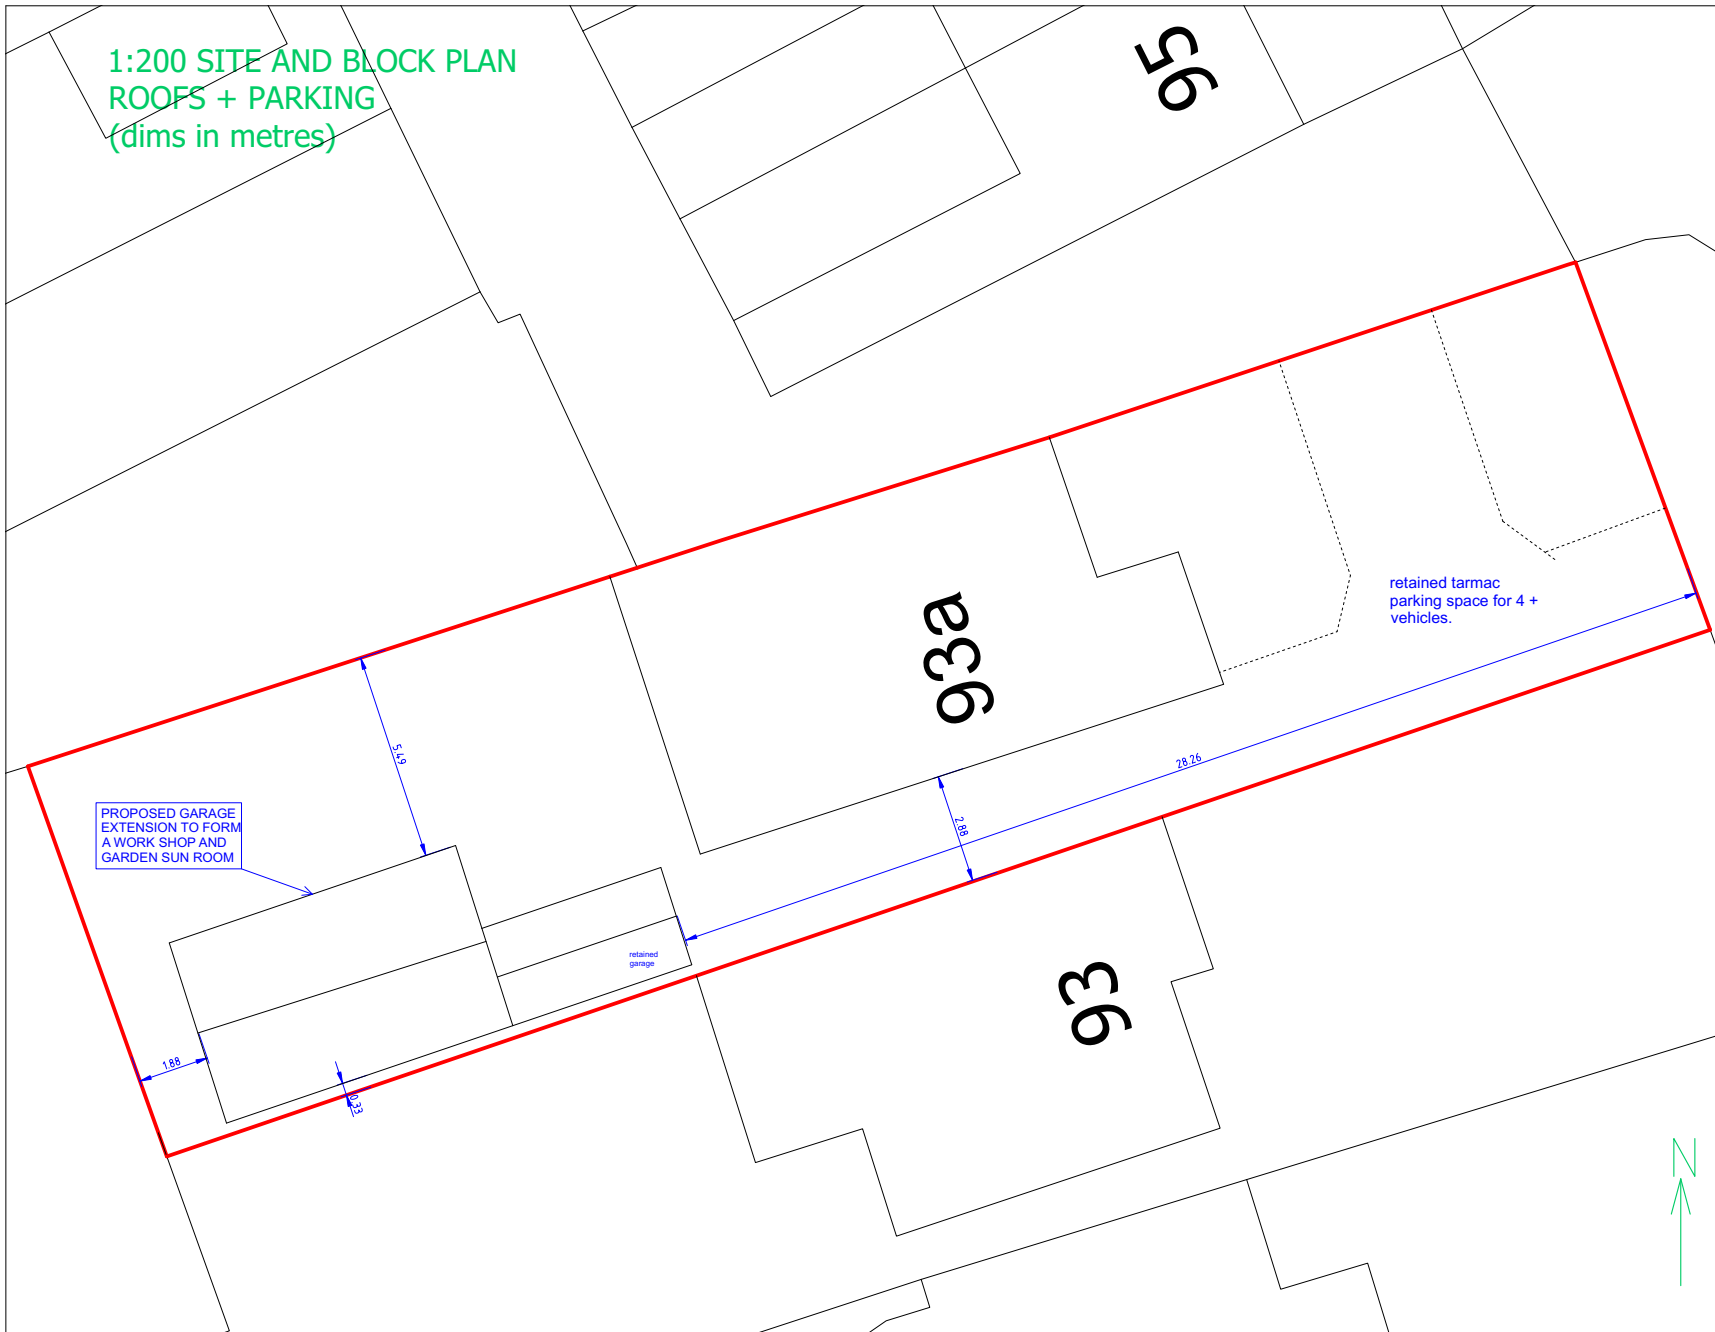

MAPS OS 2023 ©
ACC. REF. 100041041

