



E X I S T I N G

DWG 1

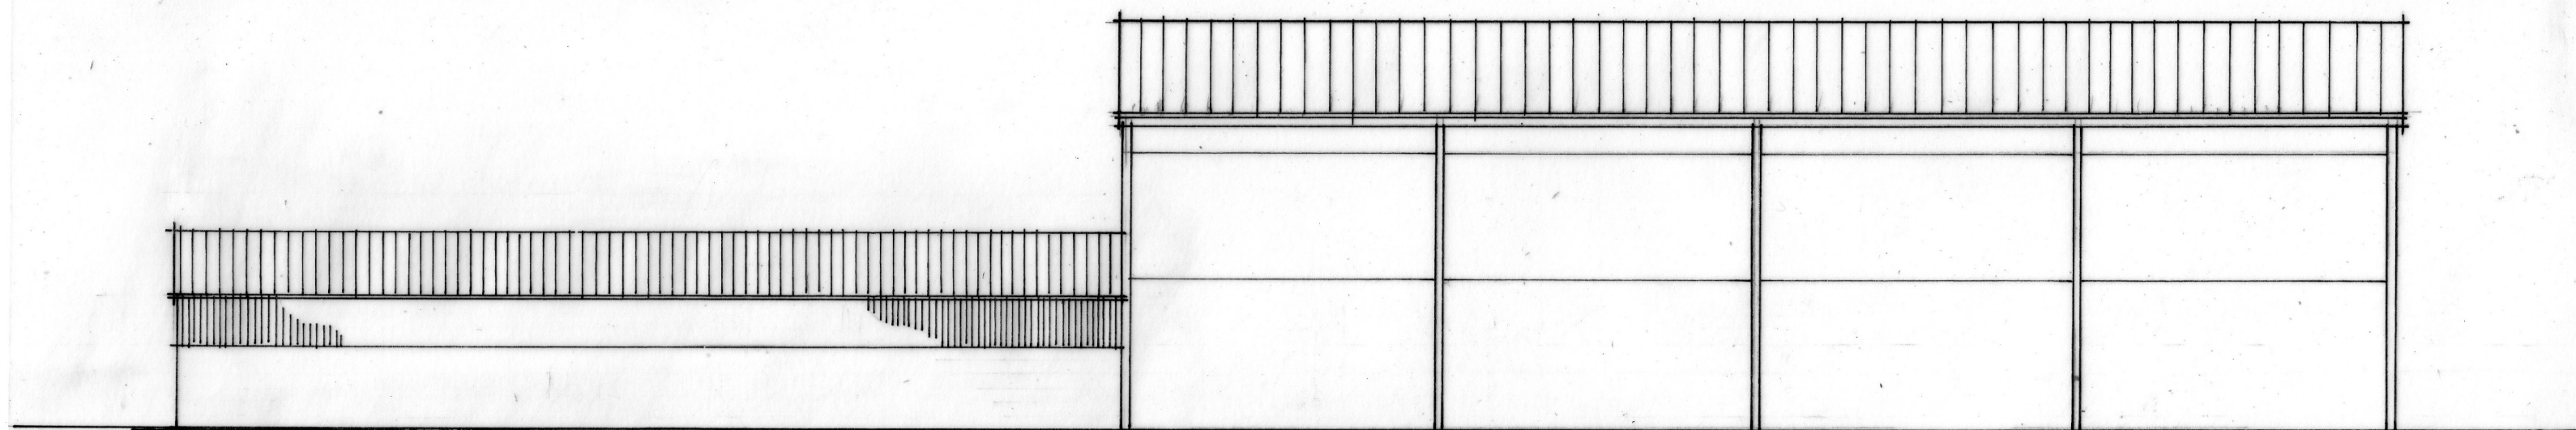

N O R T H W E S T E L E V A T I O N

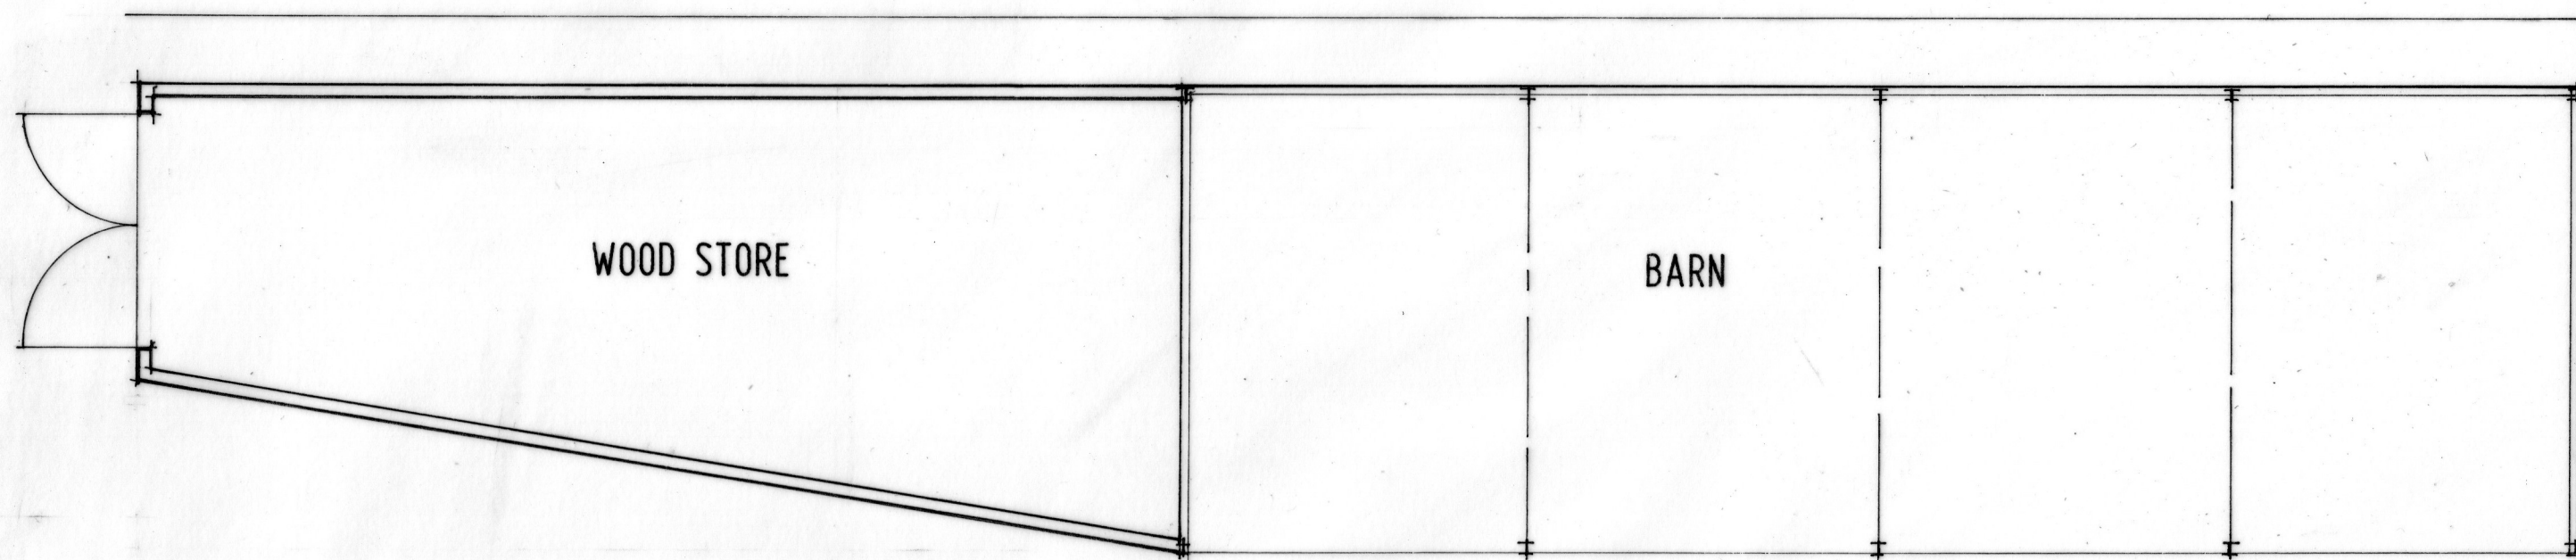

G R O U N D F L O O R P L A N

0 1 2 3 4 5M
SCALE

PROPOSED BARN CONVERSION
CADEBY HALL, CADEBY