



E X I S T I N G

DWG 2

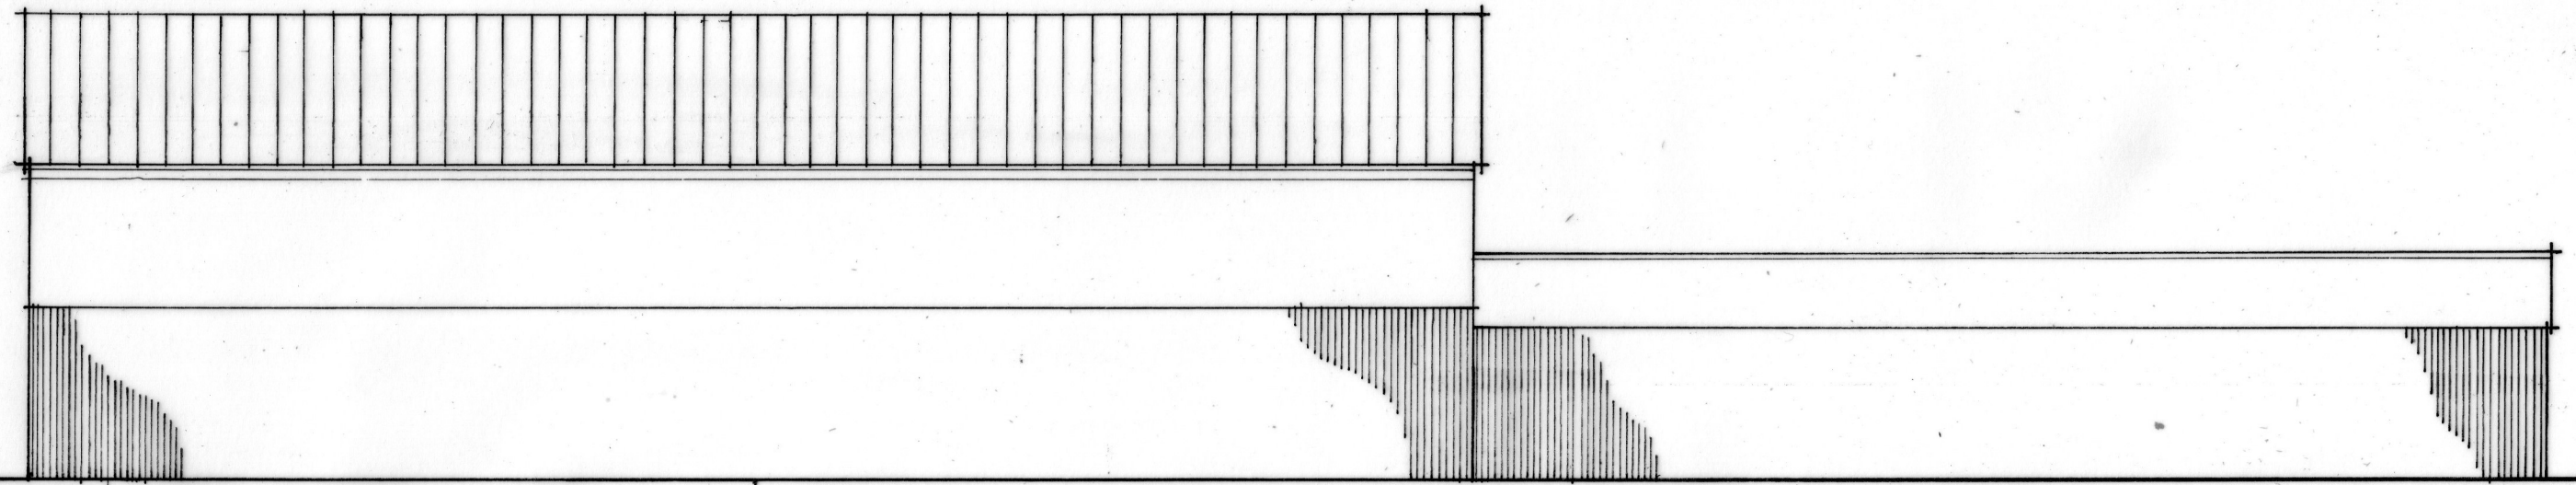


S O U T H E A S T E L E V A T I O N

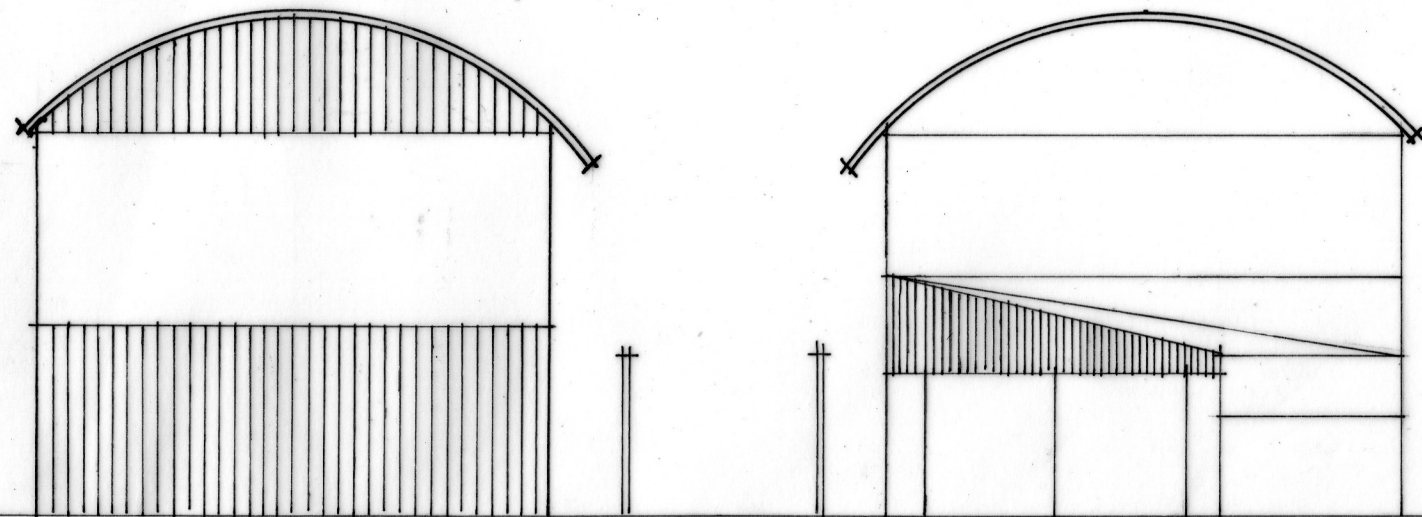

S O U T H W E S T
E L E V A T I O N

N O R T H E A S T
E L E V A T I O N

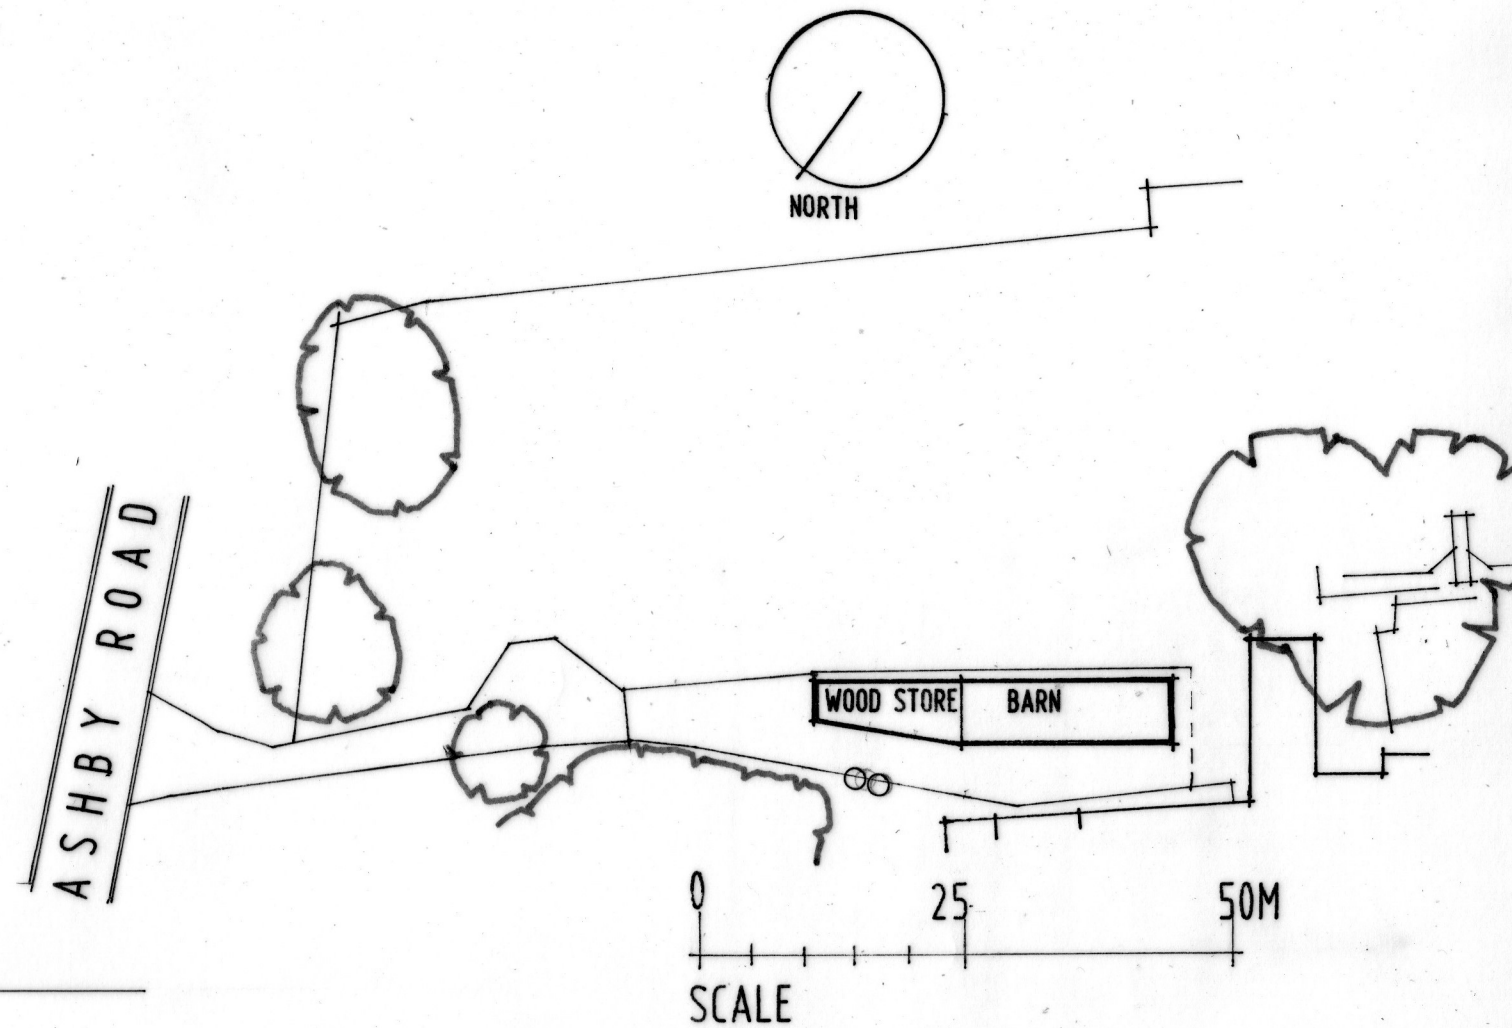

L O C A T I O N P L A N

PROPOSED BARN CONVERSION
CADEBY HALL, CADEBY