





SOUTH EAST ELEVATION

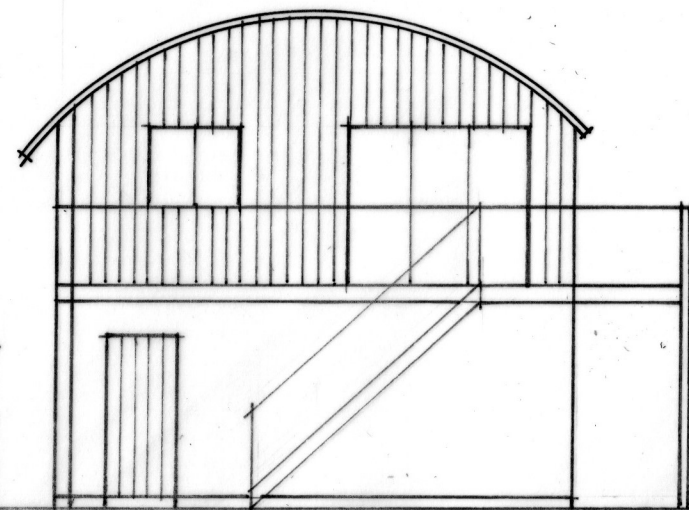


NORTH EAST ELEVATION

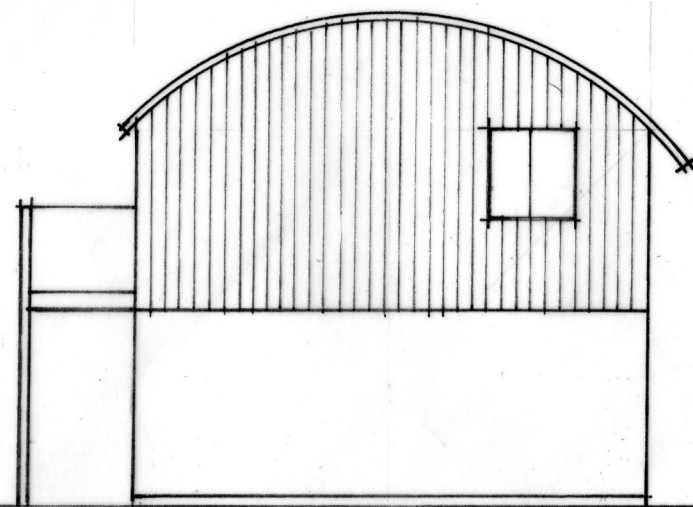

SOUTH WEST ELEVATION

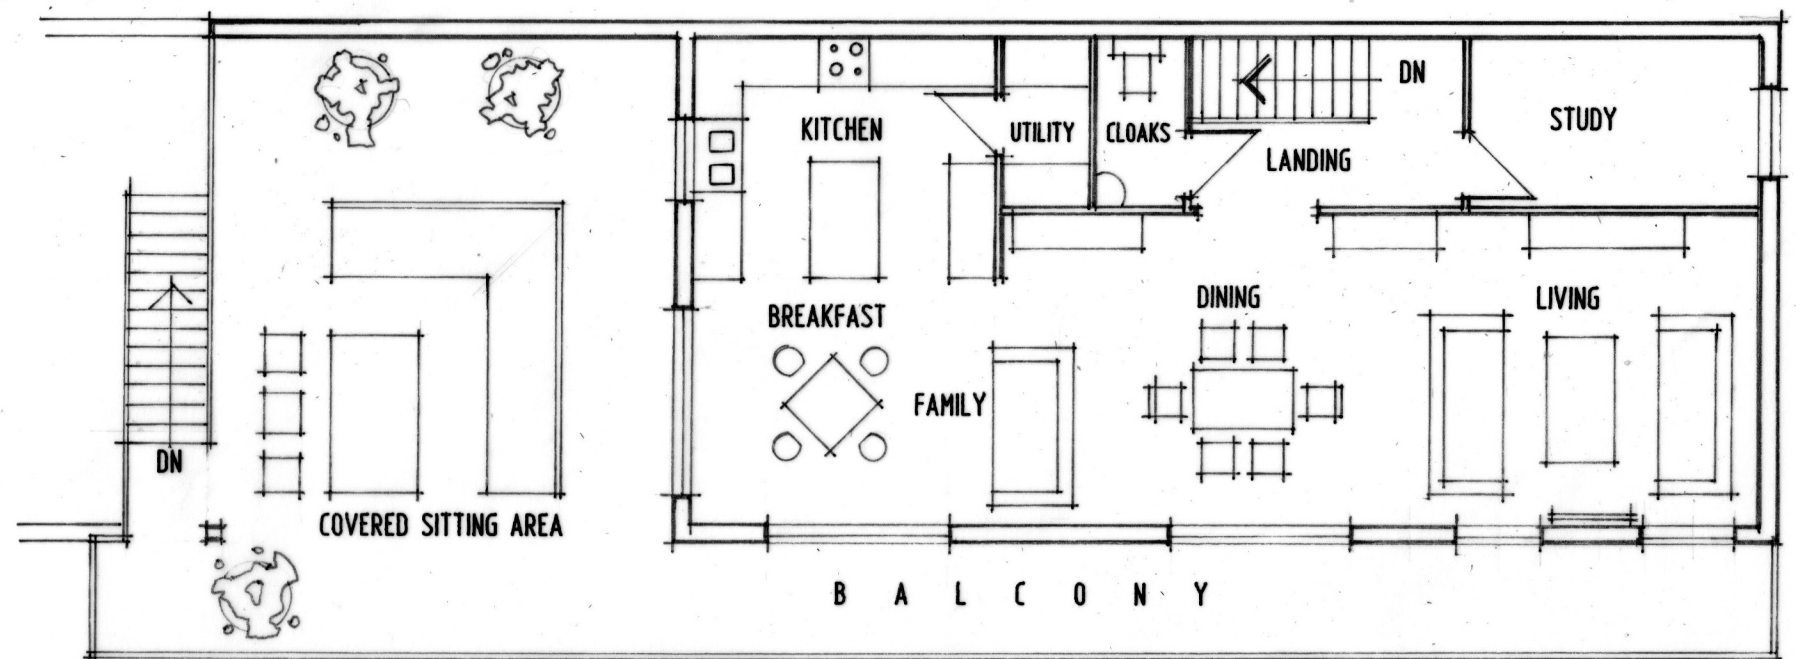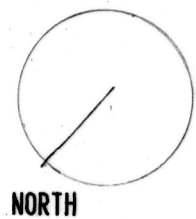

FIRST FLOOR PLAN

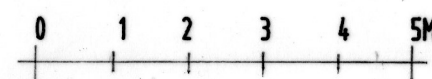

SCALE AT A3 DRAWING SIZE

PROPOSED BARN CONVERSION
CADEBY HALL, CADEBY