



N O R T H W E S T E L E V A T I O N

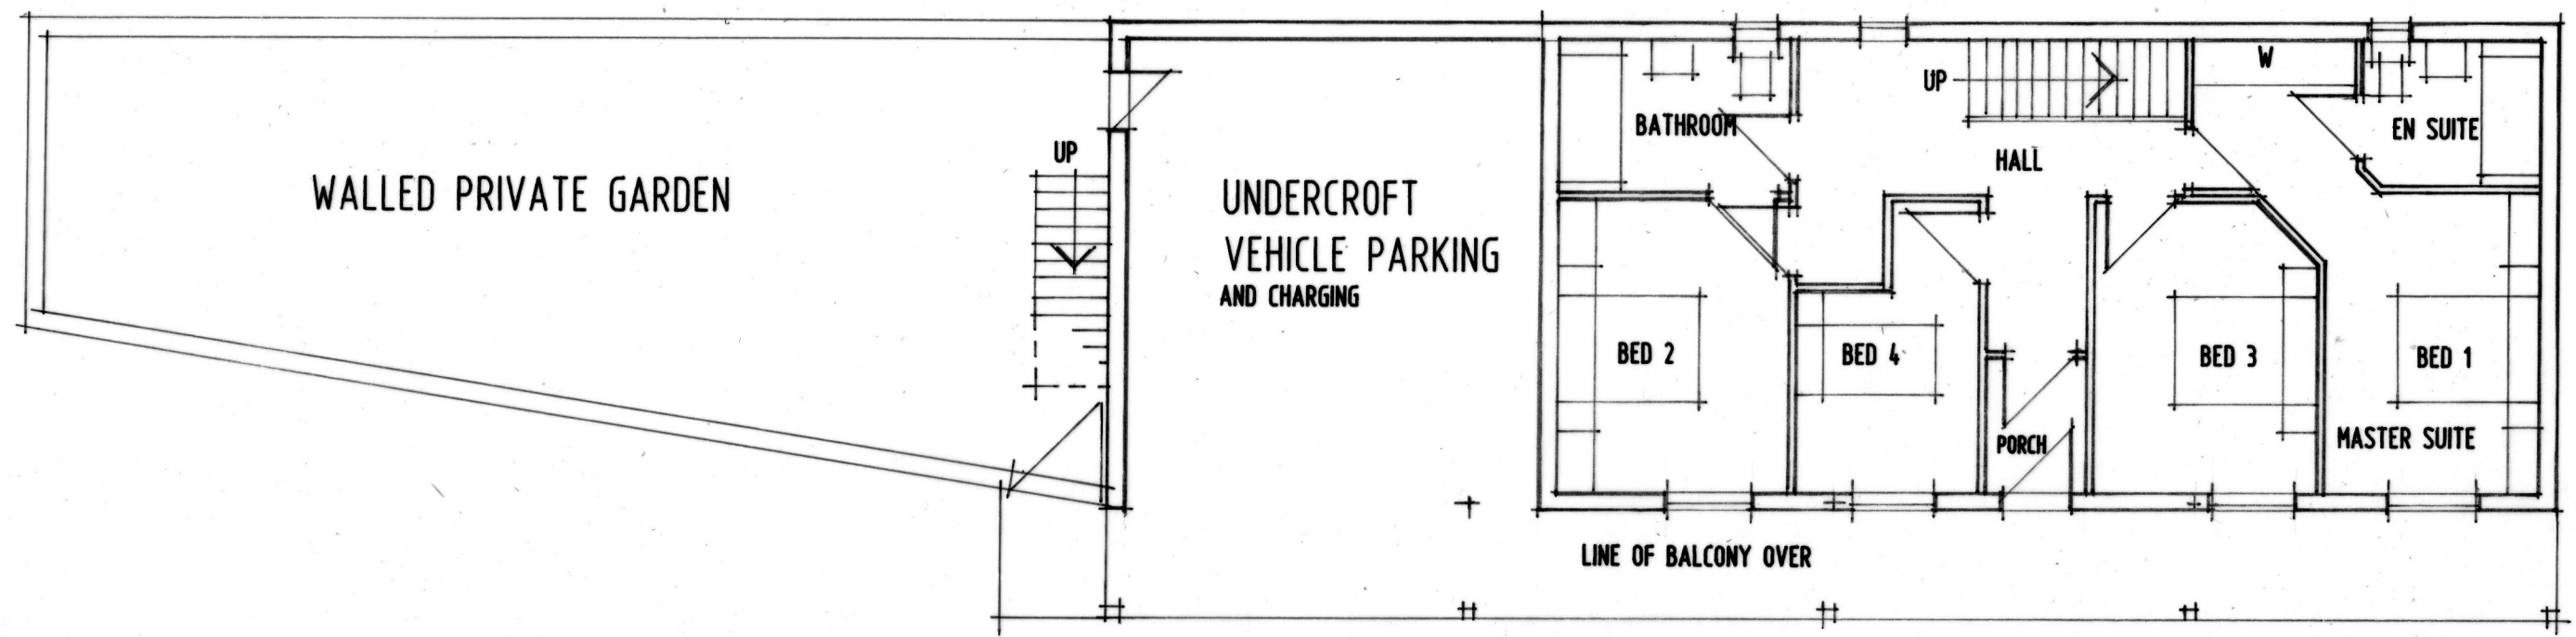

G R O U N D F L O O R P L A N

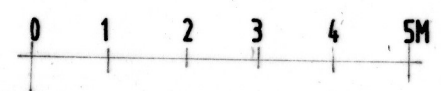

SCALE AT A3 DRAWING SIZE

PROPOSED BARN CONVERSION
CADEBY HALL, CADEBY