
11/00673/FUL
DCPLAN
1:50

Driveway to be constructed in accordance with
Guidance on the Permeable Surfacing of Front Gardens

To Be Gravel 50mm thick gravel bed
on 200mm open graded aggregatesub-base
laid over a permeable Geo textile
membrane on existing ground - at reduced level


Proposed removal of 6 No HB Road Kerbs
and replaced with 4 No 125 x 150 BN kerbs
and 2 No dropper transission kerbs

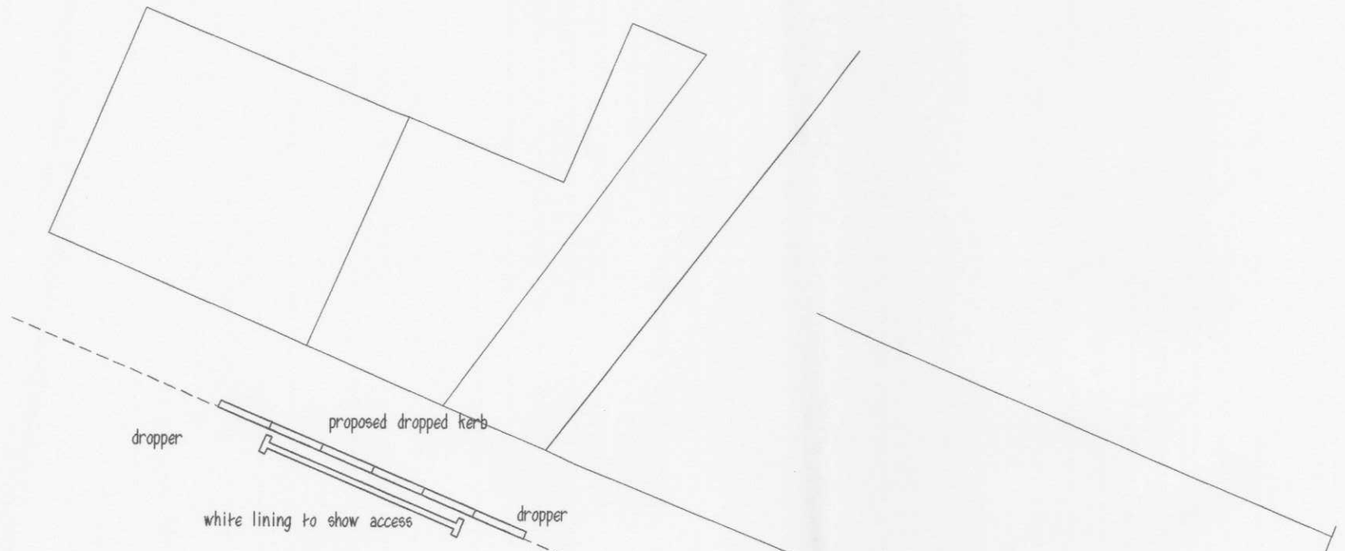


1 : 100 Layout Plan



1 : 50 Elevation As Proposed

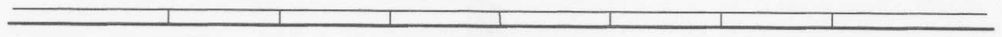



1 : 50 Elevation As Existing

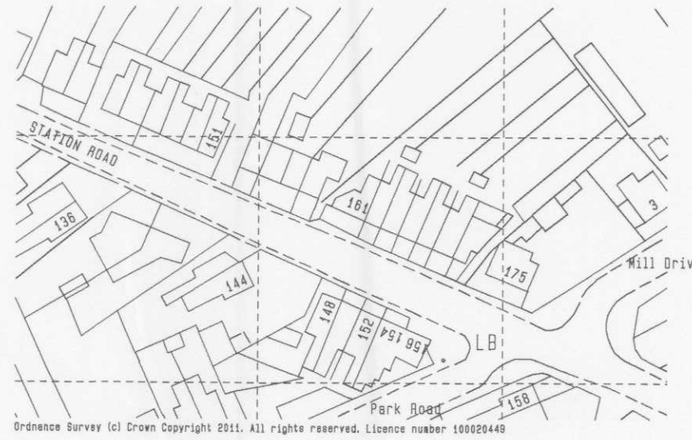

1 : 1250 Location Plan


Foot Path Construction

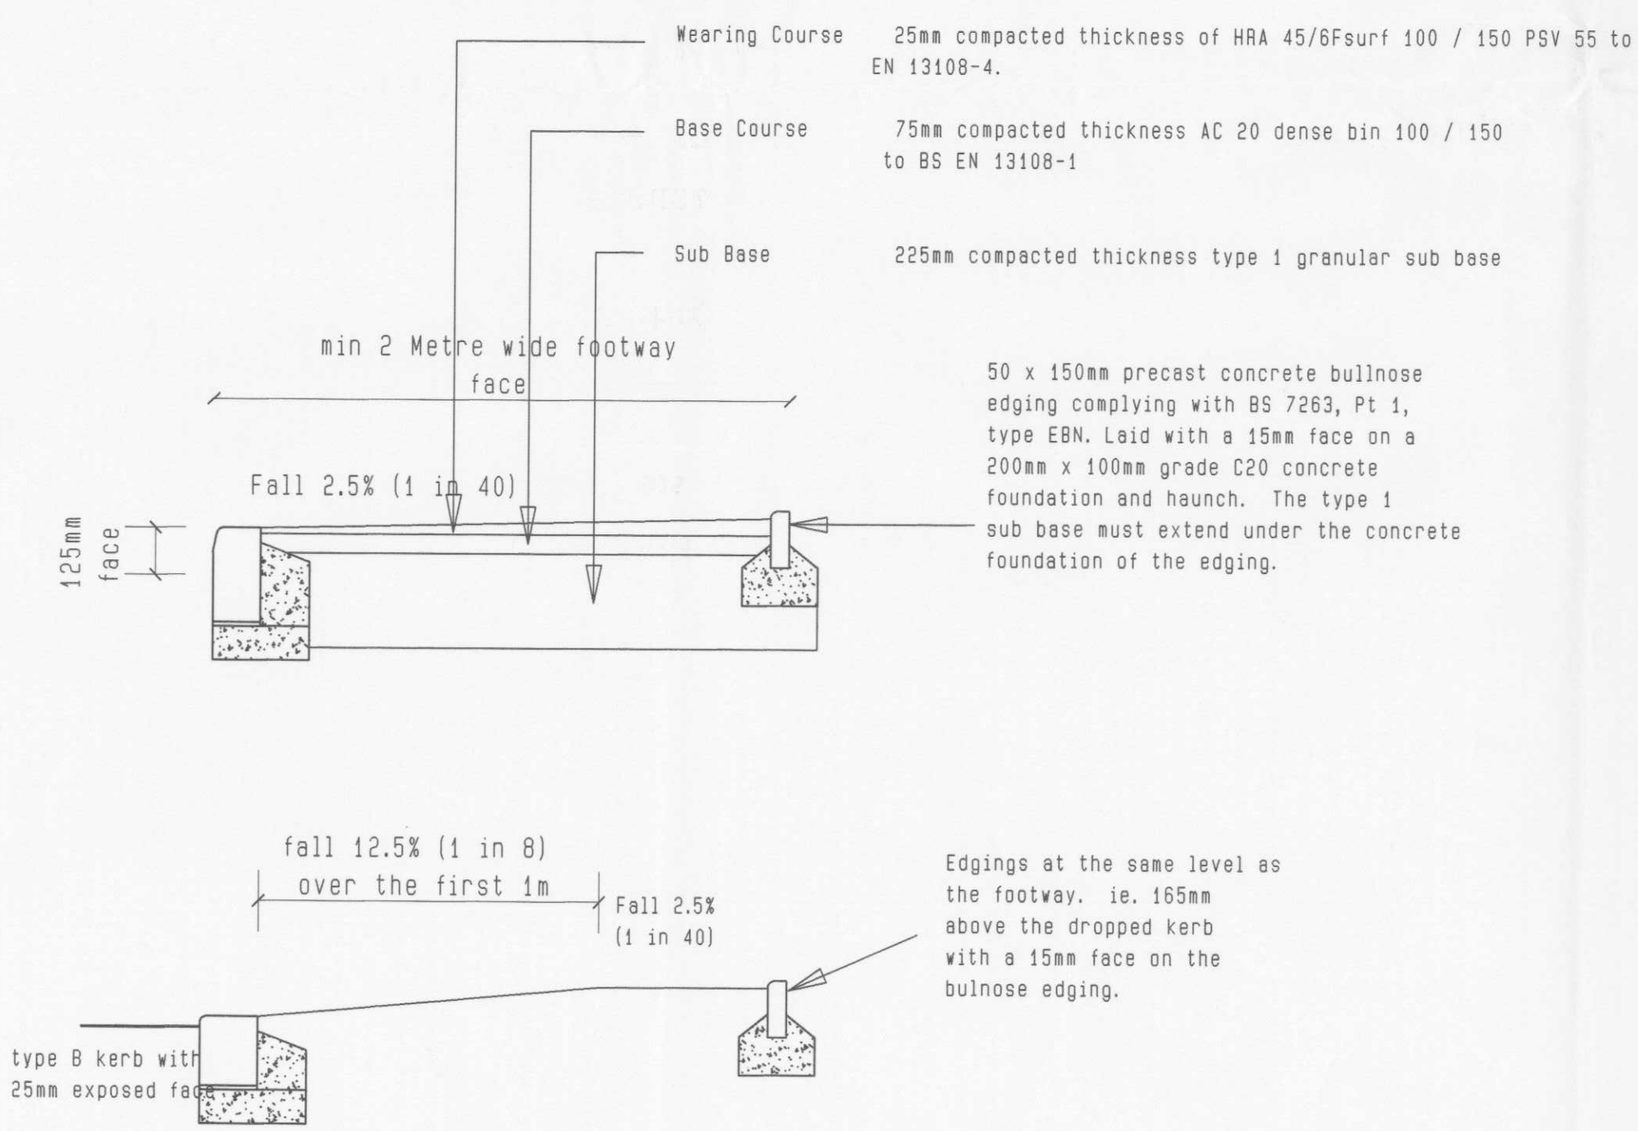

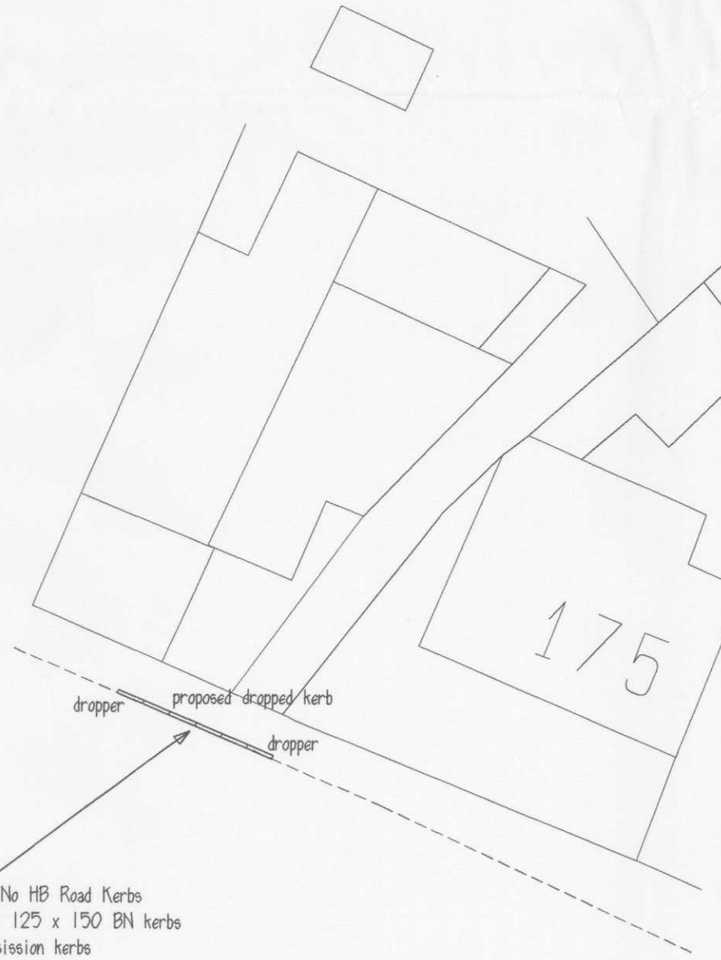

Proposed removal of 6 No HB Road Kerbs
and replaced with 4 No 125 x 150 BN kerbs
and 2 No dropper transission kerbs

1 : 200 Block Plan

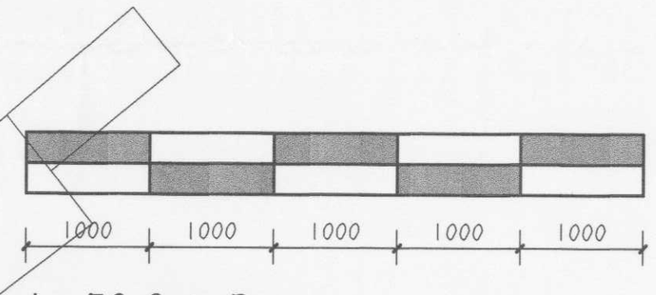

1 : 50 Scale Bar

Project
PROPOSED DRIVEWAY & DROPPED KERB 173 STATION ROAD RATBY LE6 0JR

Client
MISS P MCGIVERN

Drawing Title
SCHEME DRAWING

Drawing No	Revision
473-1	**A**
Scale	
Drawn by : ART	

A.R.Taylor Ltd
7 Greenway, Nuneaton
Warwickshire CV11 6NL
tel 024 7638 6997