


Melanie Cook
The Winnowing Barn
Main Street
Orton on the Hill CV9 3NN

Proposed Demolition of Existing Garage
to create new driveway Access

Block Plan

1 : 200

2024- 25 - 00

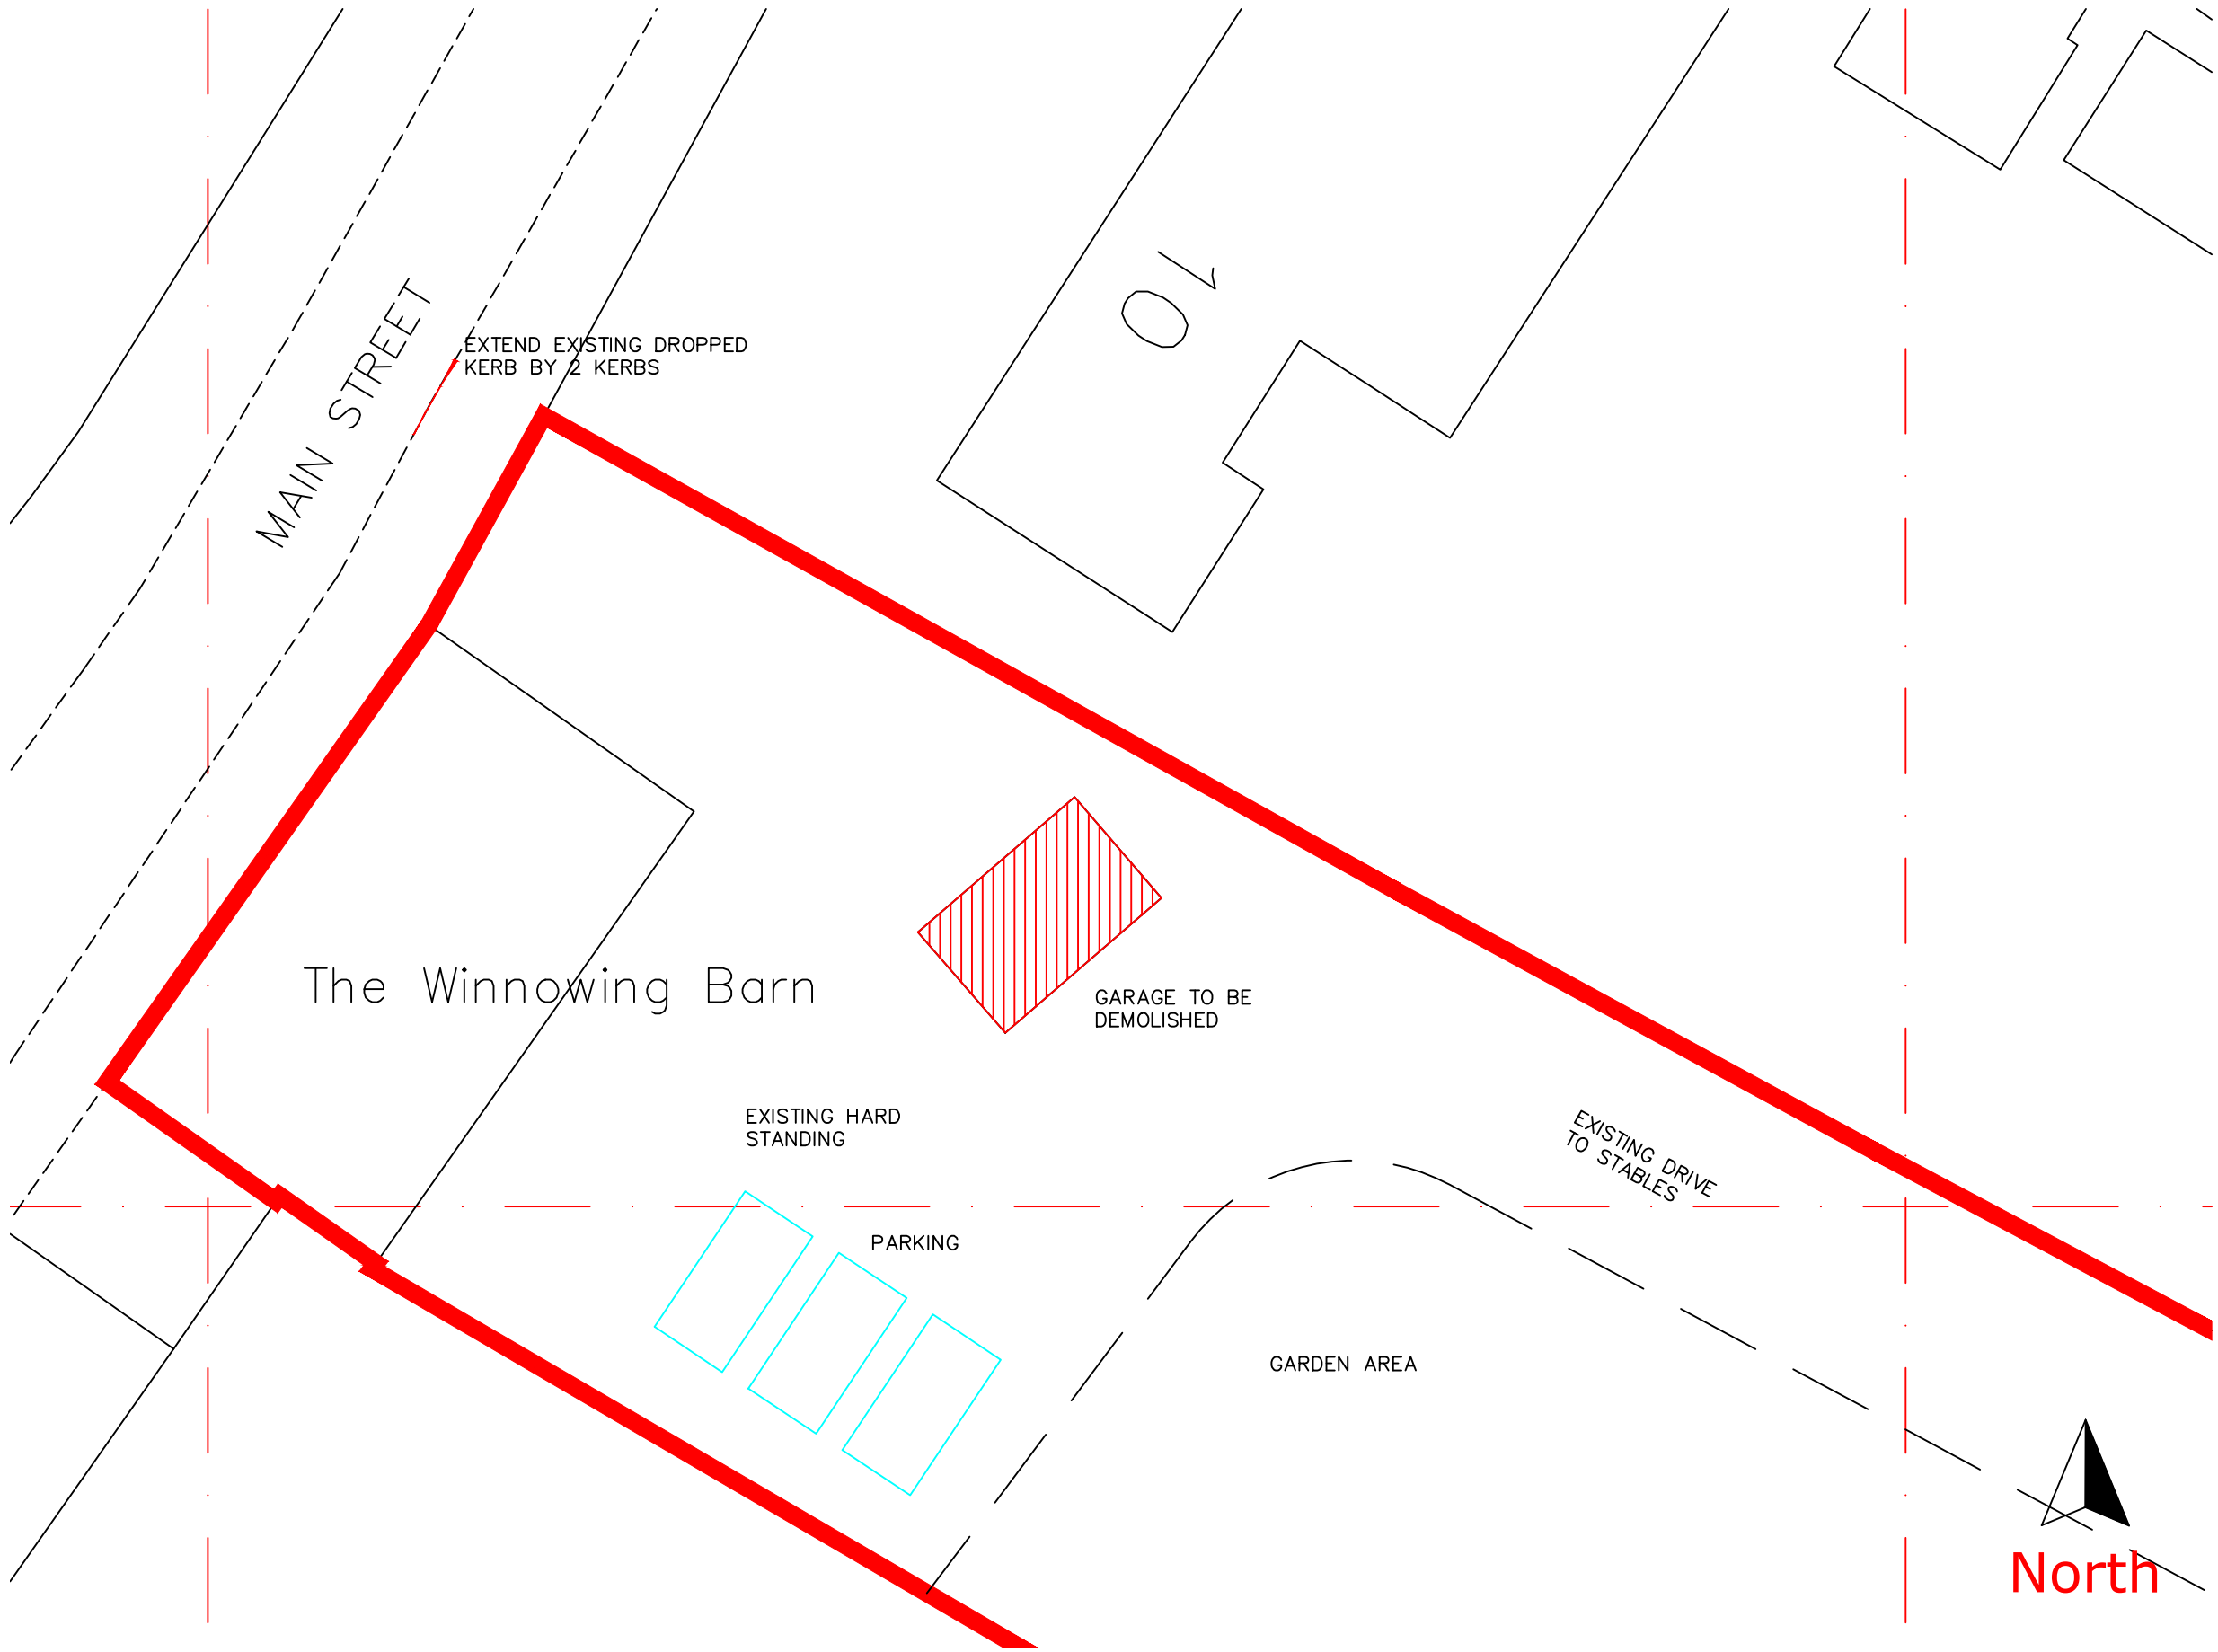

Block Plan
scale 1:200