


Melanie Cook
The Winnowing Barn
Main Street
Orton on the Hill CV9 3NN


Proposed Demolition of Existing Garage
to create new driveway Access

Location Plan


1 : 500
1 : 1250
2024- 25 - 01

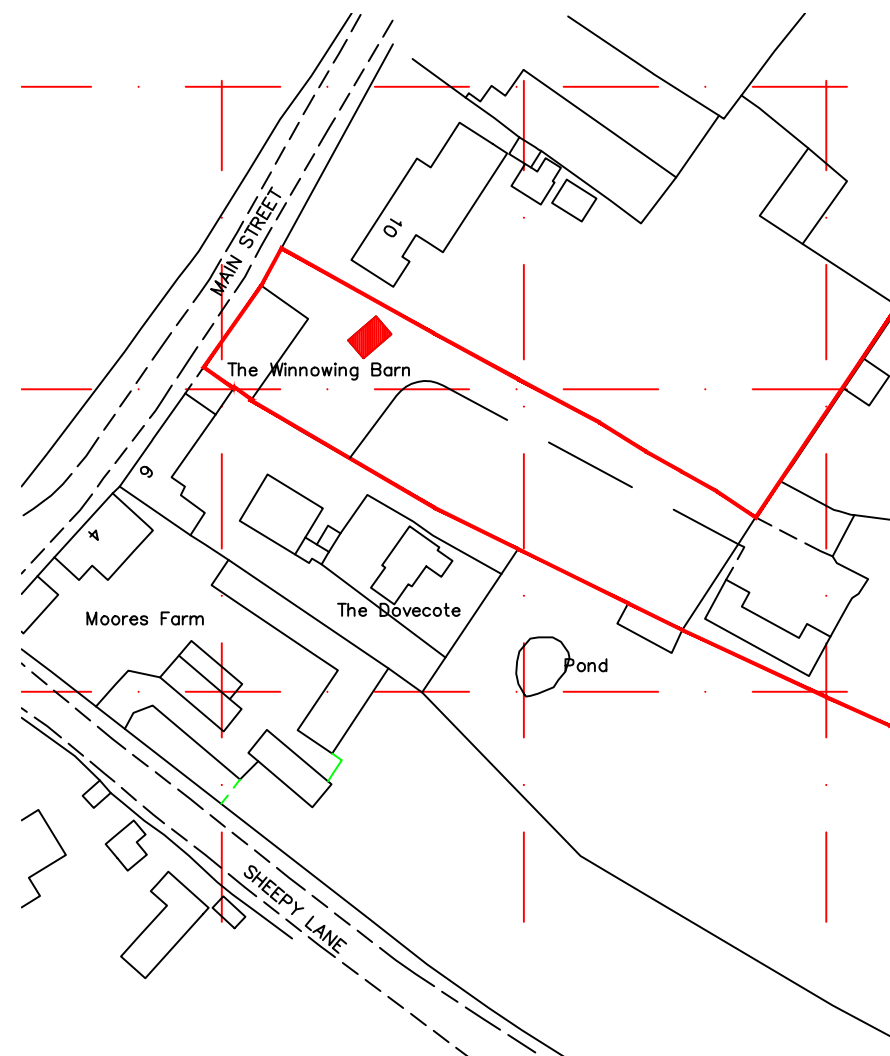

Location Map
scale 1:1250

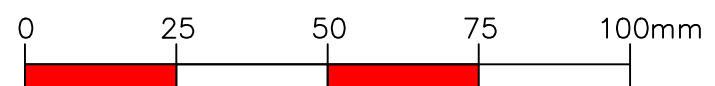

North

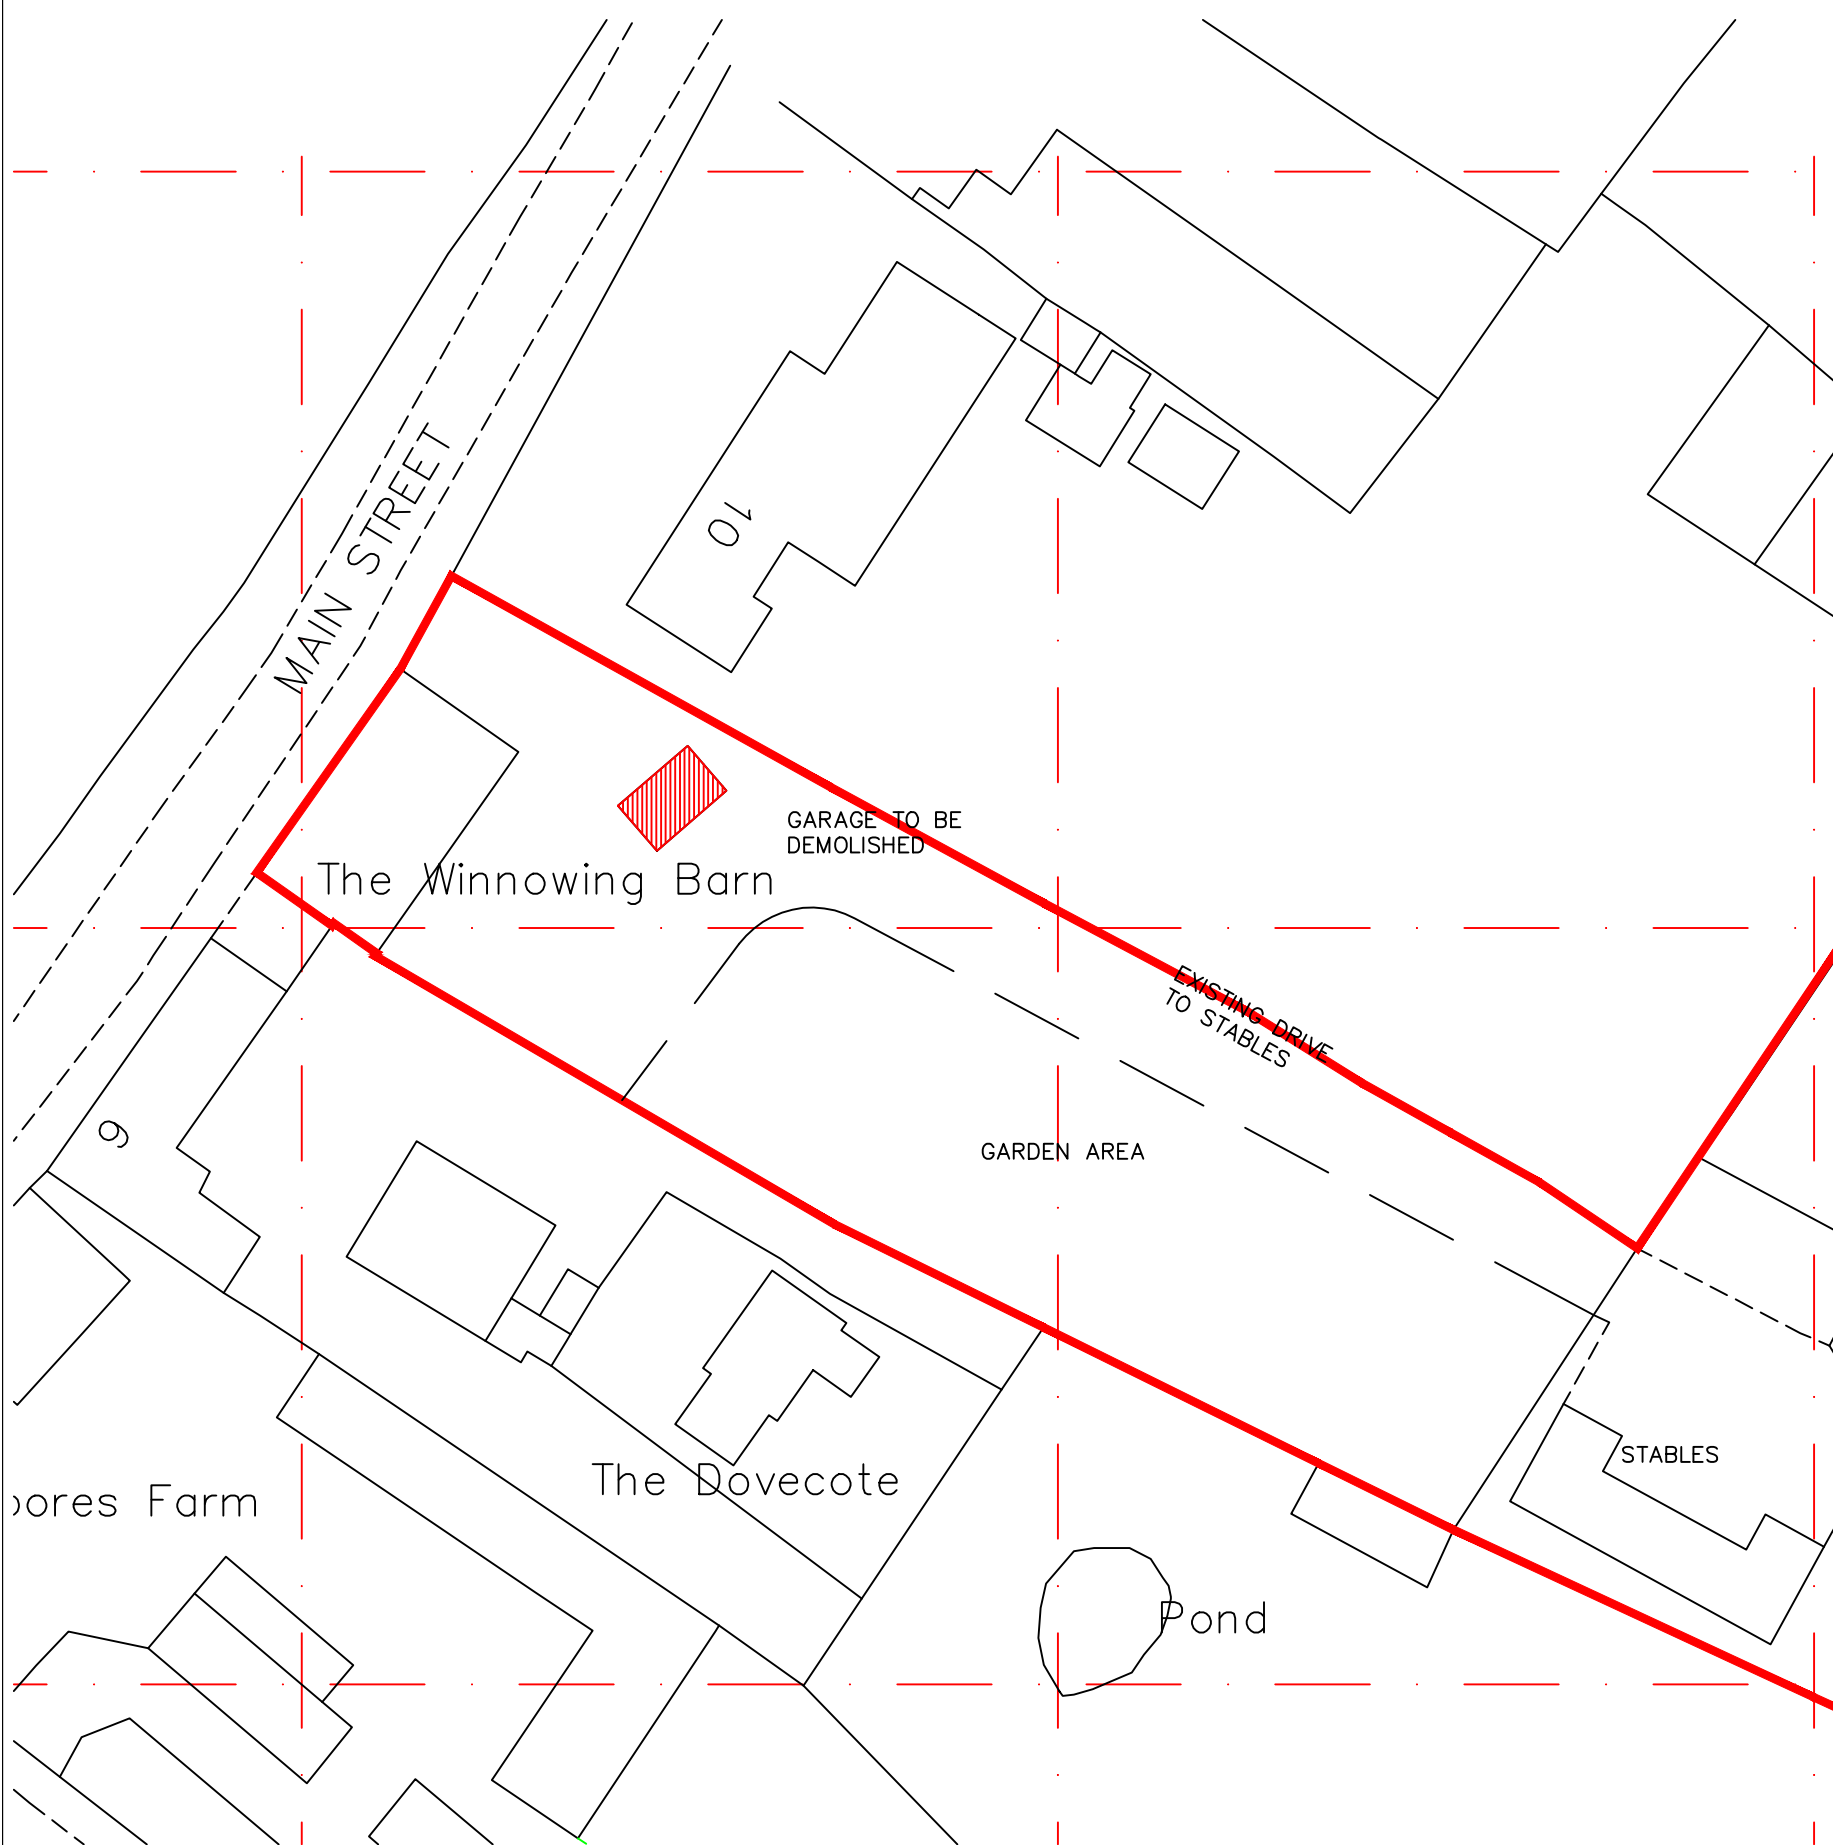

Block Plan
scale 1:500