
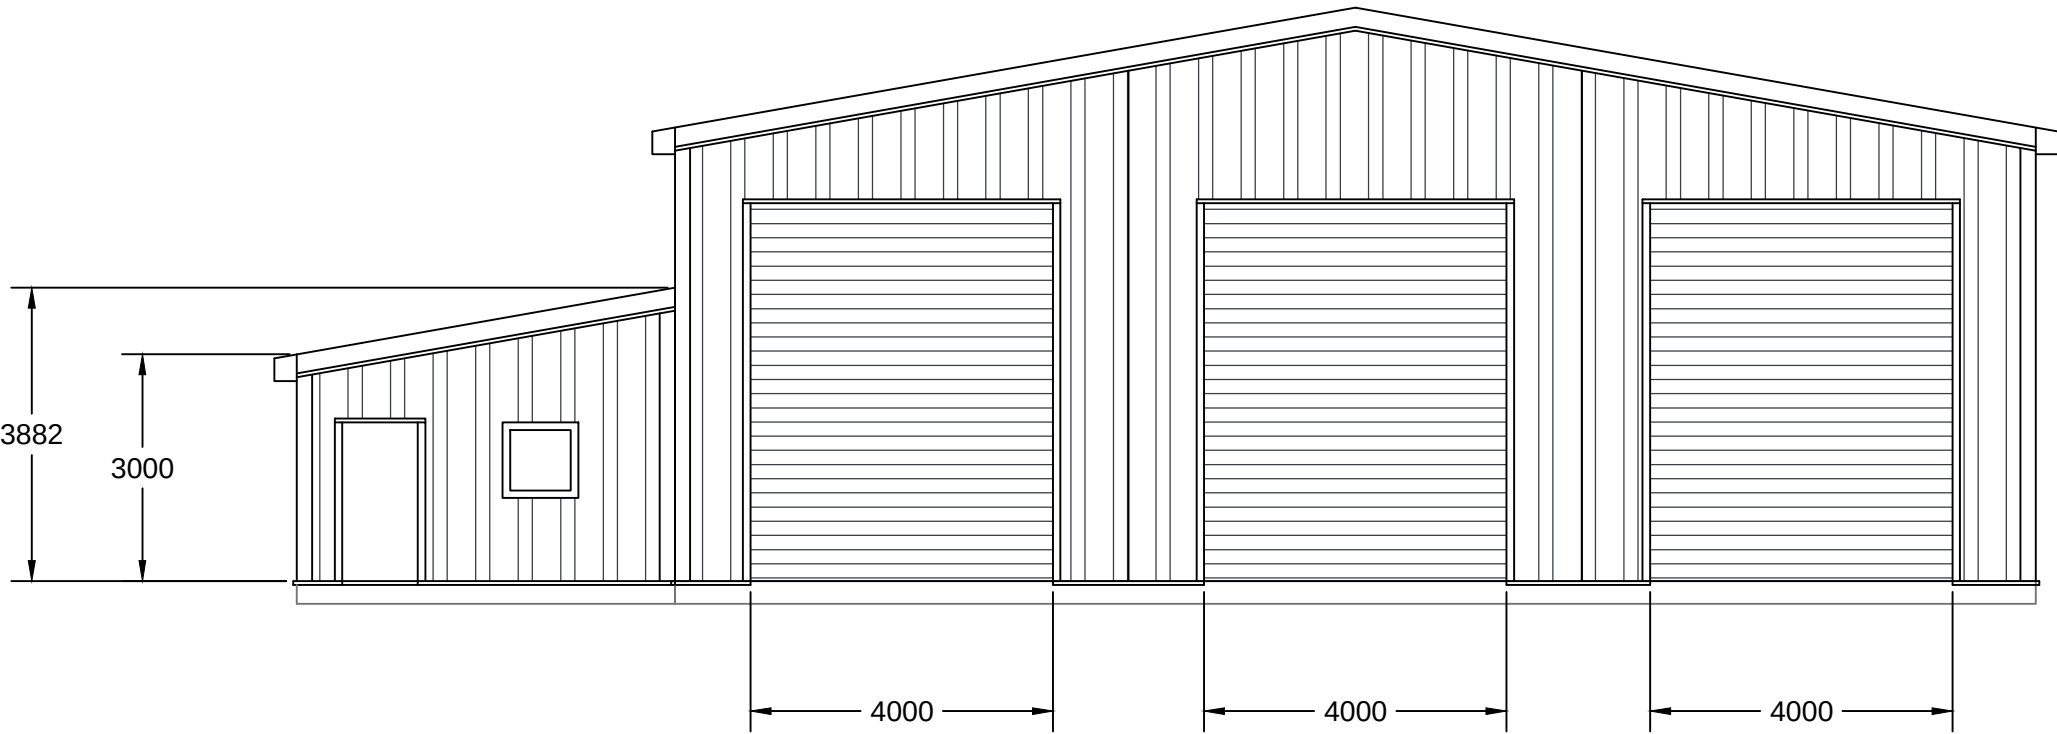
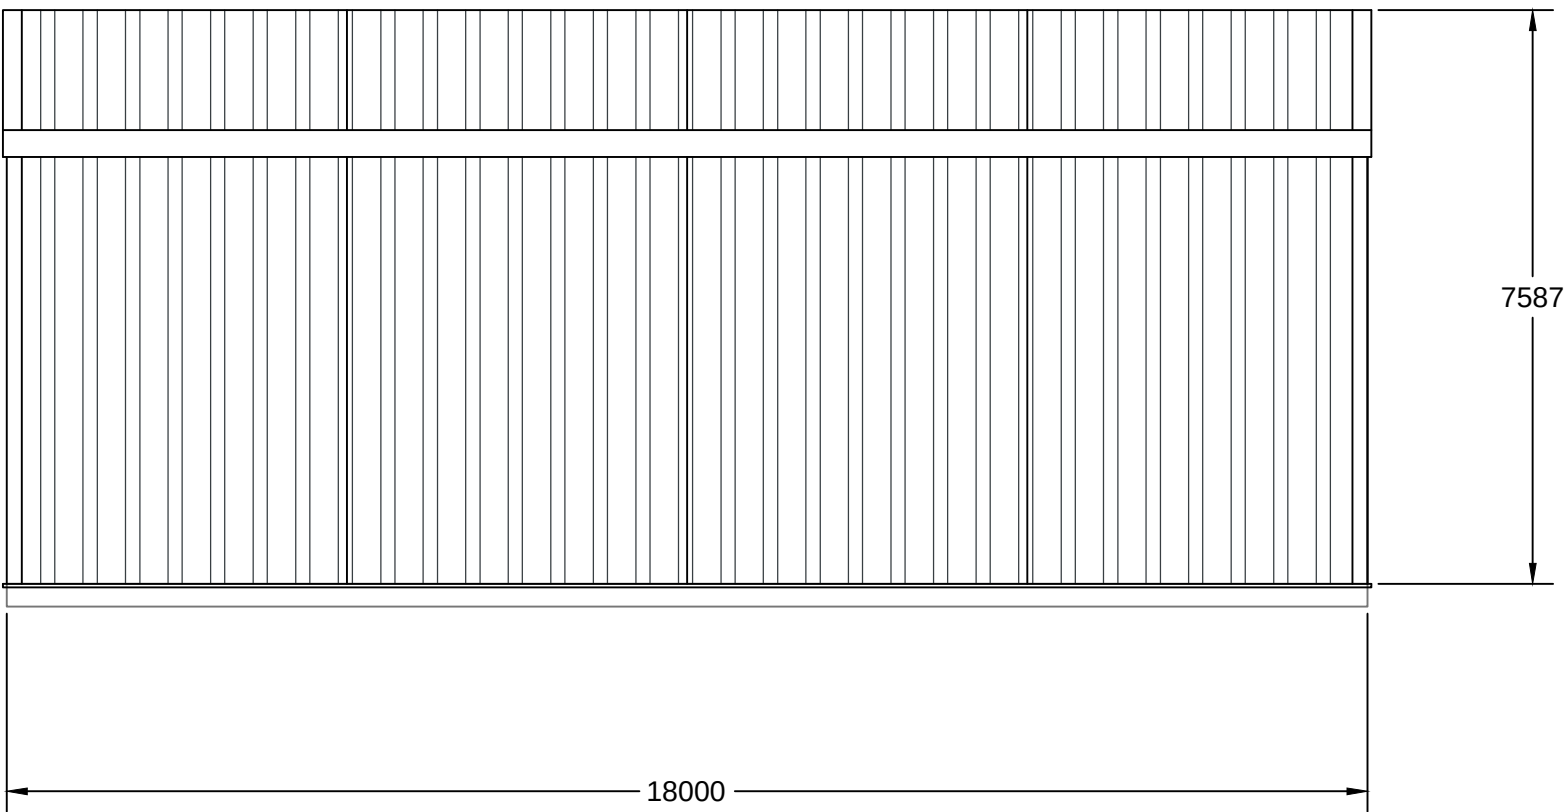



ROOF CLADDING	KS1000RW	MERLIN GREY - RAL 180 40 05
WALL CLADDING	KS1000RW	MERLIN GREY - RAL 180 40 05
FLASHINGS	-	ANTHRACITE GREY RAL7016
ROLLER DOORS	-	ANTHRACITE GREY RAL7016
PA DOORS	-	ANTHRACITE GREY RAL7016

ALL DIMENSIONS IN MM

IF IN DOUBT, ASK.

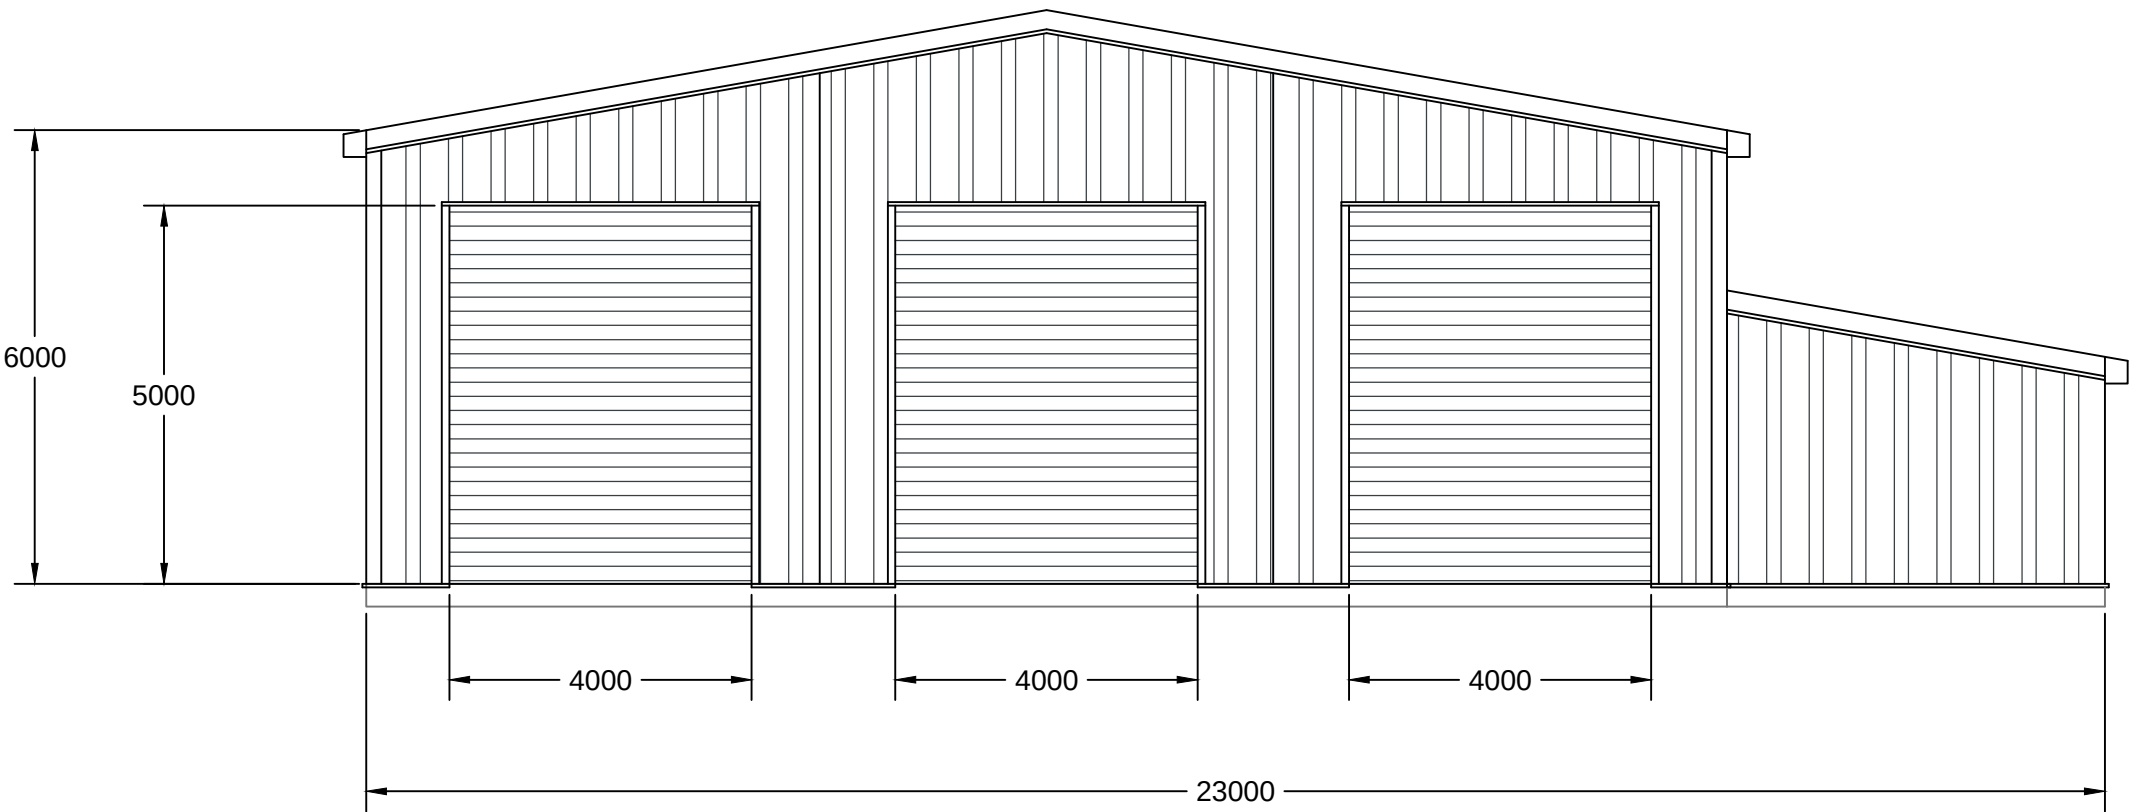

SCALE BAR 1:100 @ A2

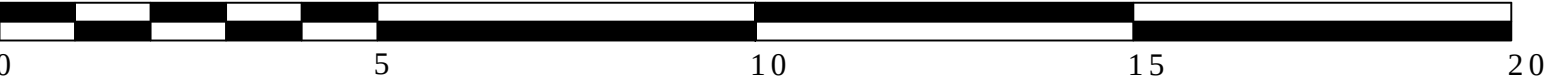

SPRINGFIELD STEEL BUILDINGS Unit 10, Rotterdam Park, Hull, HU7 0AN Tel: 01482 304504	
PROJECT:	AC Fill Building
ADDRESS:	Caterpillar UK Ltd, Peckleton Ln, Leicester LE9 9JT
CLIENT:	Caterpillar UK
DWG NO:	SSB_ELEV_00
DATE:	23/02/2025
DRAWN BY:	L.Winter
REVISION:	1