



ALL DIMENSIONS IN MM
IF IN DOUBT, ASK.

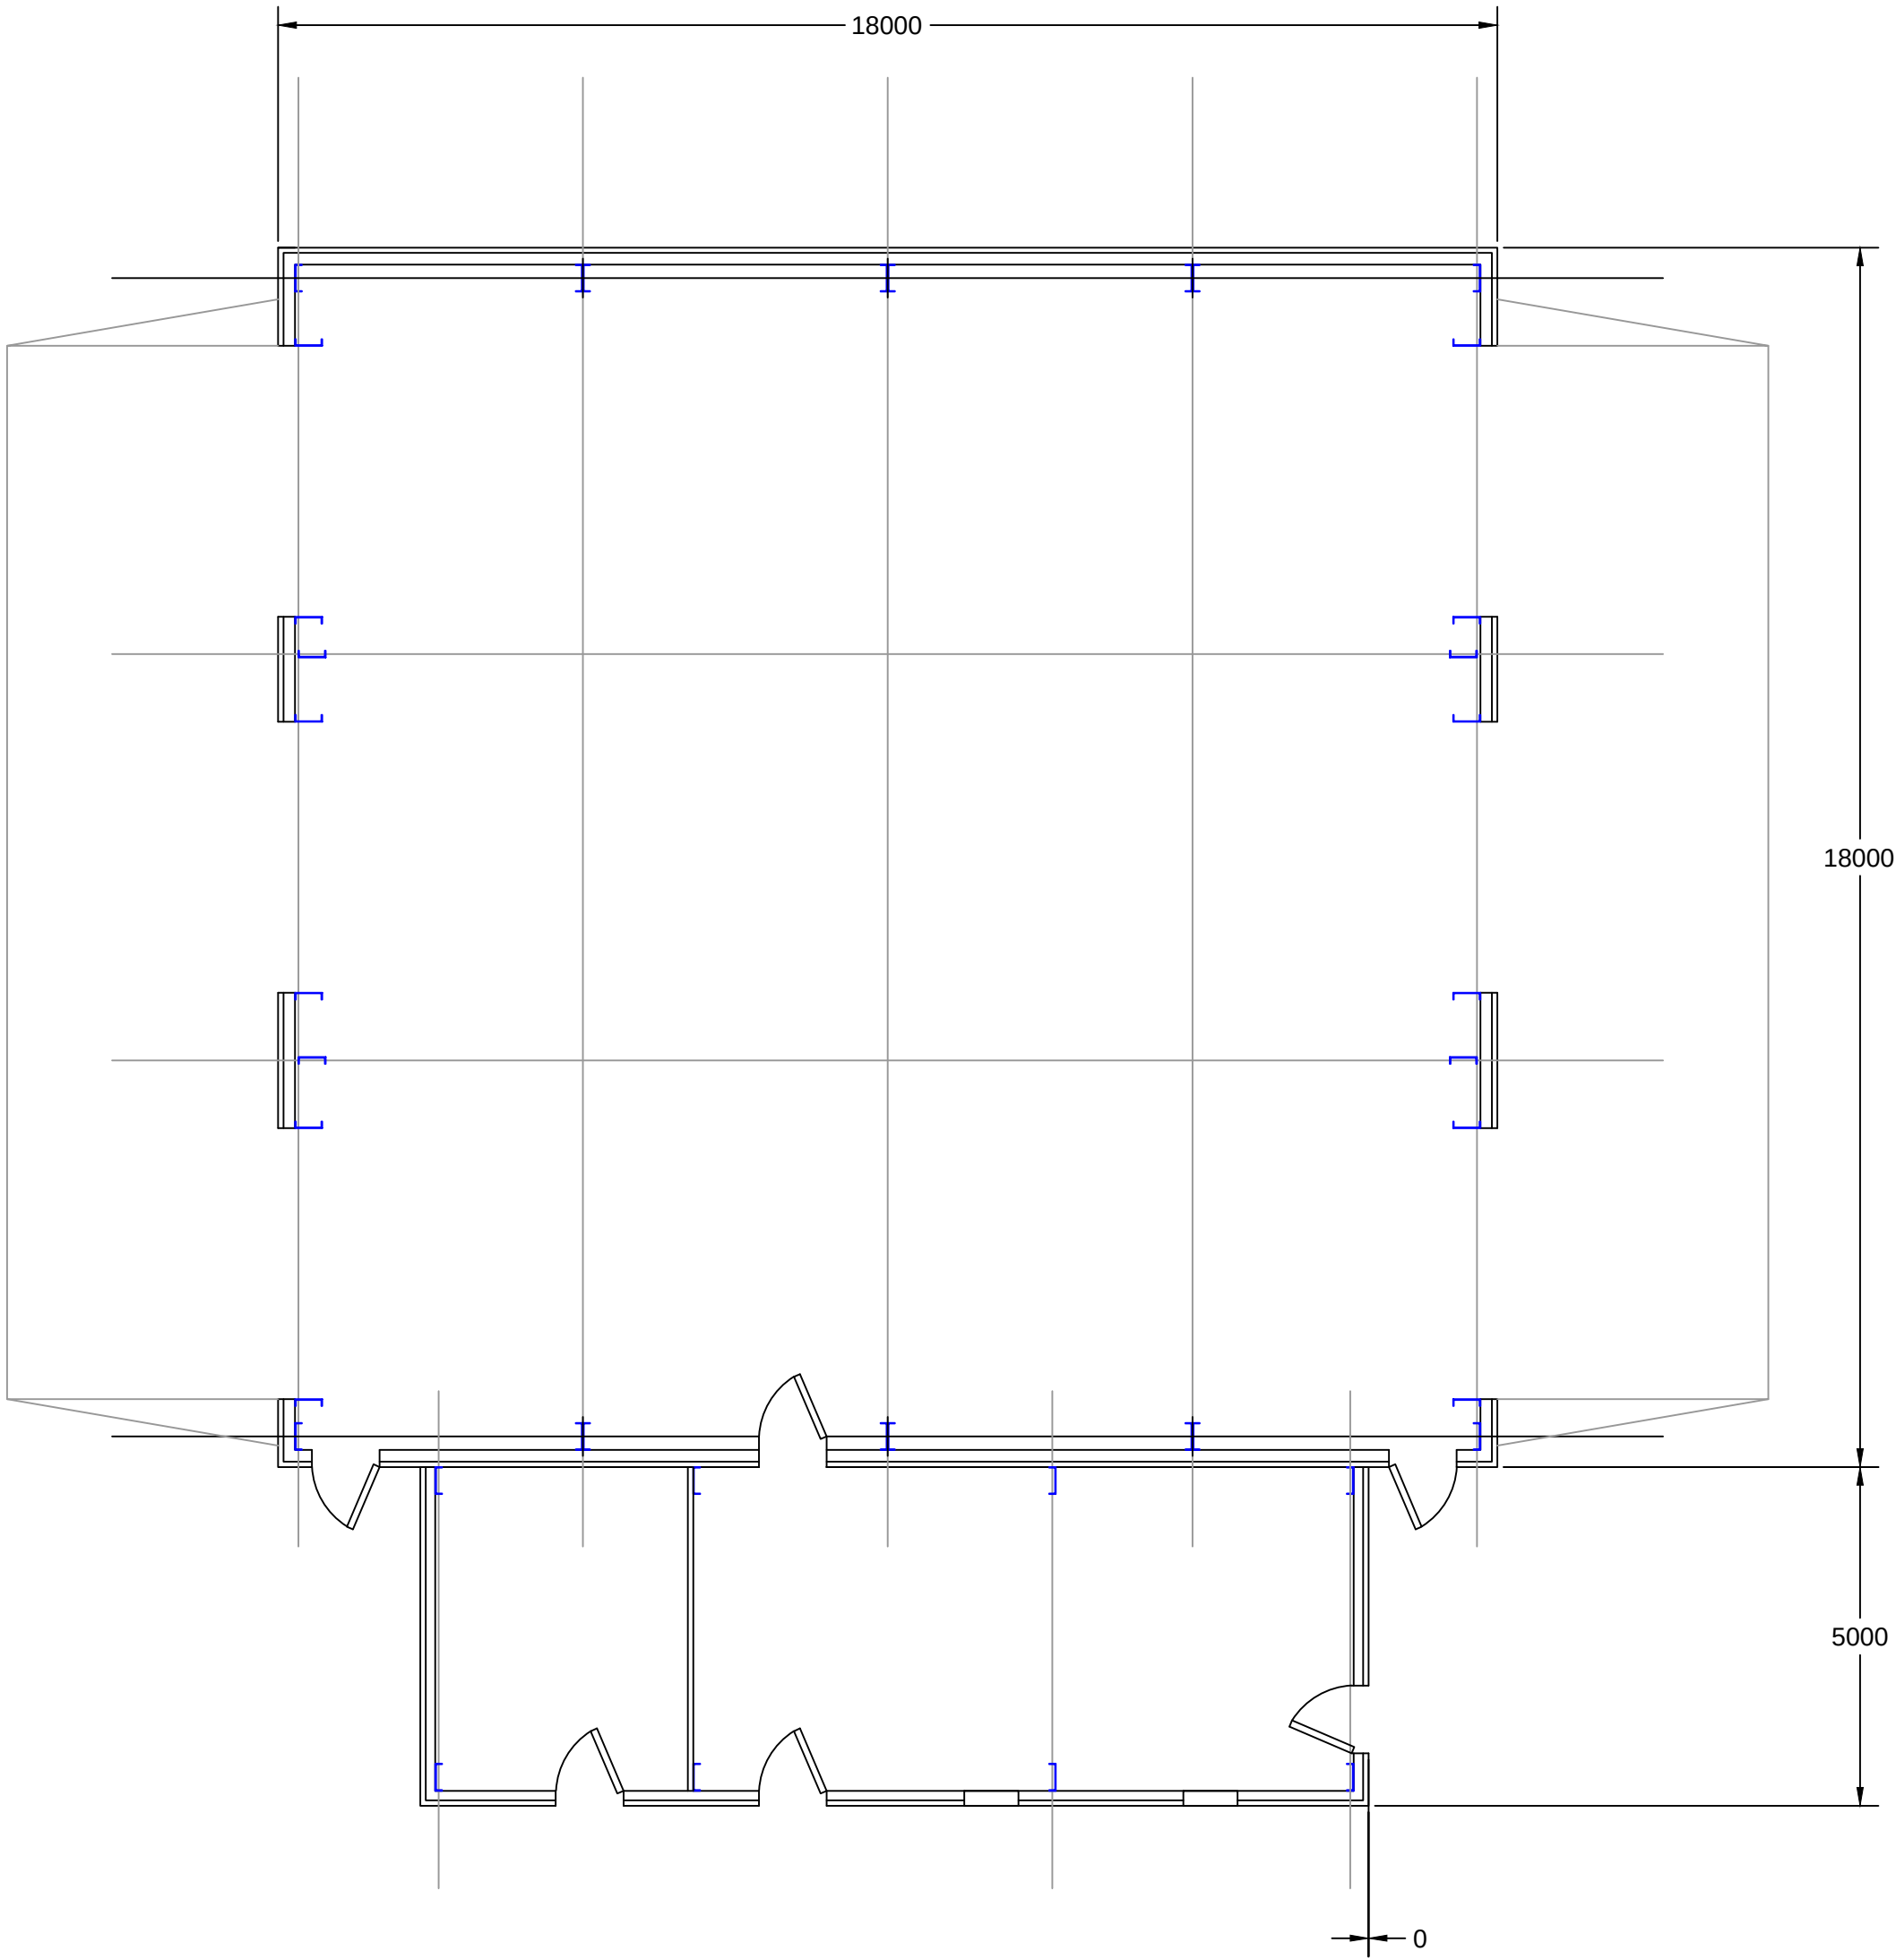

SCALE BAR 1:100 @ A2

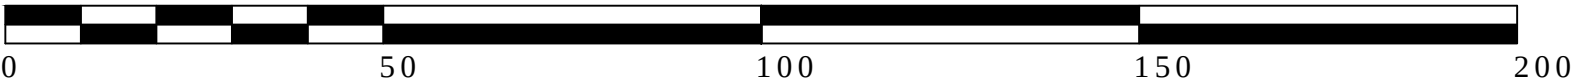

SPRINGFIELD STEEL BUILDINGS Unit 10, Rotterdam Park, Hull, HU7 0AN Tel: 01482 304504	
PROJECT:	AC Fill Building
ADDRESS:	Caterpillar UK, Peckleton Ln, Leicester LE9 9JT
CLIENT:	Caterpillar UK
DWG NO:	SSB_FLOOR_LAYOUT_00
DATE:	23/02/2025
DRAWN BY:	L.Winter
REVISION:	0