

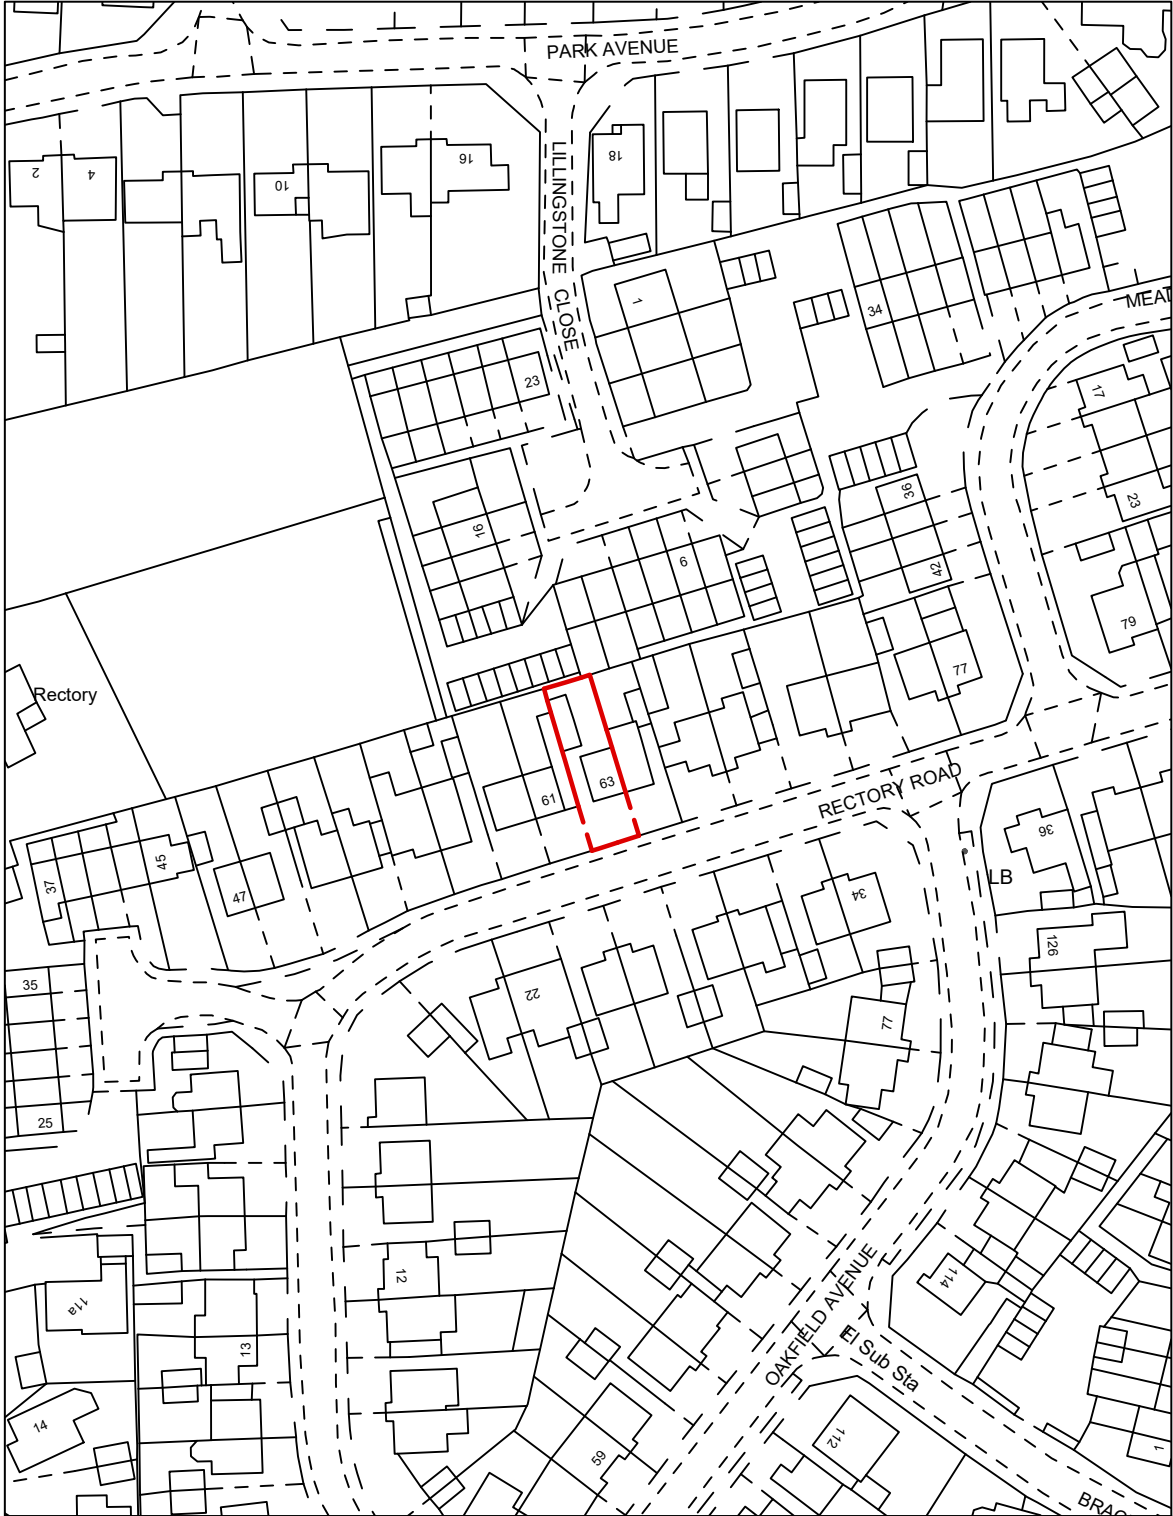


AGENT DETAILS:	MASTERPLAN DESIGN LTD, THE VICARAGE, 1 WOOD HILL, LEICESTER, LE5 3JB	DEPTH OF PROPOSAL:	3.5M
AGENT EMAIL:	INFO@MASTERPLANDESIGN.CO.UK	MAXIMUM HEIGHT:	4M
AGENT CONTACT NUMBER:	0116 319 3870	HEIGHT OF EAVES:	3M
APPLICANT NAME:	MR. A CHACHI	ADJOINING NEIGHBOURS:	61 RECTORY ROAD, MARKFIELD, LEICESTERSHIRE, LE67 9WN
APPLICANT ADDRESS:	63 RECTORY ROAD, MARKFIELD, LEICESTERSHIRE, LE67 9WN	65 RECTORY ROAD, MARKFIELD, LEICESTERSHIRE, LE67 9WN	
SITE ADDRESS:	63 RECTORY ROAD, MARKFIELD, LEICESTERSHIRE, LE67 9WN	13 LILLINGSTONE CLOSE, MARKFIELD, LEICESTERSHIRE, LE67 9WS	
PROPOSAL:	SINGLE STOREY REAR EXTENSION		

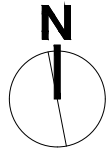

LOCATION PLAN

SCALE 1:1250

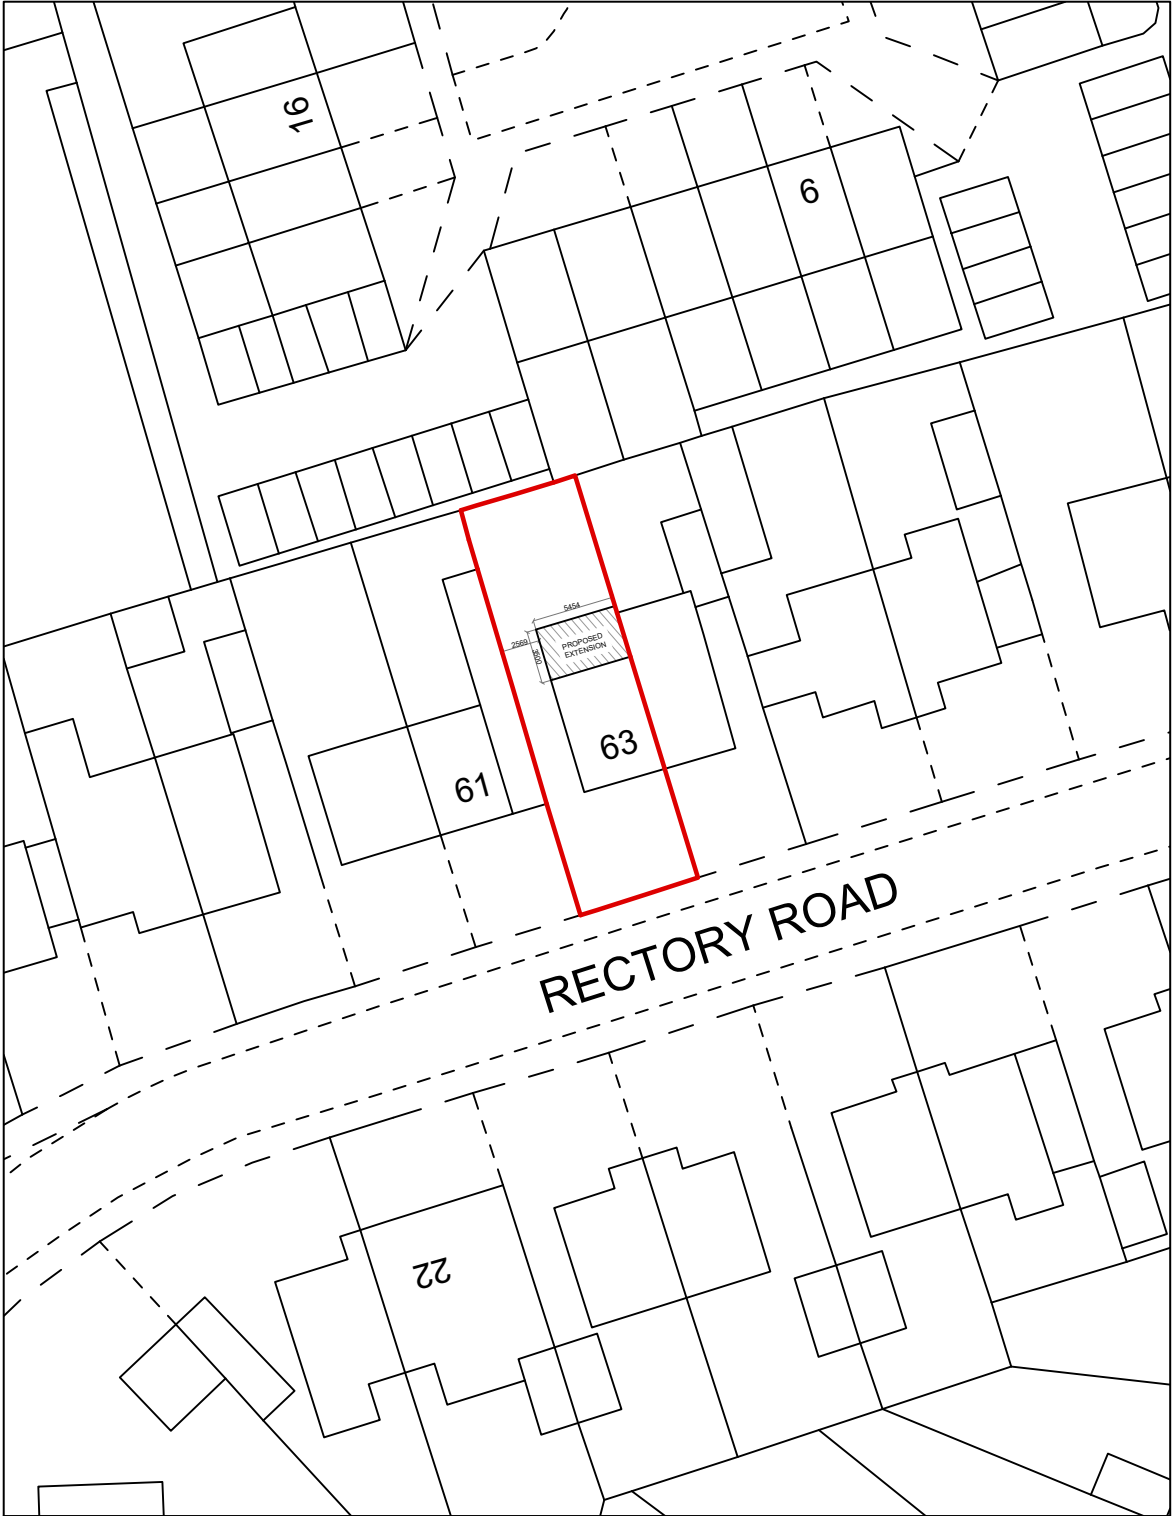

BLOCK PLAN

SCALE 1:500

P02	03/07/2023	Adjoining neighbours added	ME
P01	30/06/2023	Planning Issue	ME

Rev	Date	Revision Details	Author
-----	------	------------------	--------

- NOTES:
1. Do not scale, plotted dimensions are to be undertaken as current information. All dimensions are to be checked and confirmed on site prior to any works undertaken by the contractor. Any discrepancies found are to be immediately reported to the consultants, if in doubt please ask.
 2. Masterplan Design Ltd have been employed solely for producing Planning / Standard Building Regulations drawings for this project, and will not be held liable for any works conducted on site or elsewhere. Any further services from Masterplan Design Ltd would need to be agreed in writing.
 3. This drawing is the copyright of Masterplan Design Ltd and is intended for the sole use of the person named above. It cannot be reproduced without the permission of Masterplan Design Ltd.

Client:	Mr. A Chachi		
Job Ref:	63 Rectory Road, Markfield, LE67 9WN		
Project Description:	Single Storey Rear Extension		
Dwg Title:	Location and Block Plan		
Drawn	Date	Checked	Date
ME	Jul 2023	SN	Jul 2023
Scale	Drawing Size		
As Indicated	A3		
Dwg Number	Revision		
1340-MPD-XX-ZZ-DR-A-1001	P02		

Status	Purpose for Issue
S4	PLANNING



MASTERPLAN
DESIGN

(0116) 319 3870
www.masterplandesign.co.uk
info@masterplandesign.co.uk
The Vicarage, 1 Wood Hill, Leicester, LE5 3JB