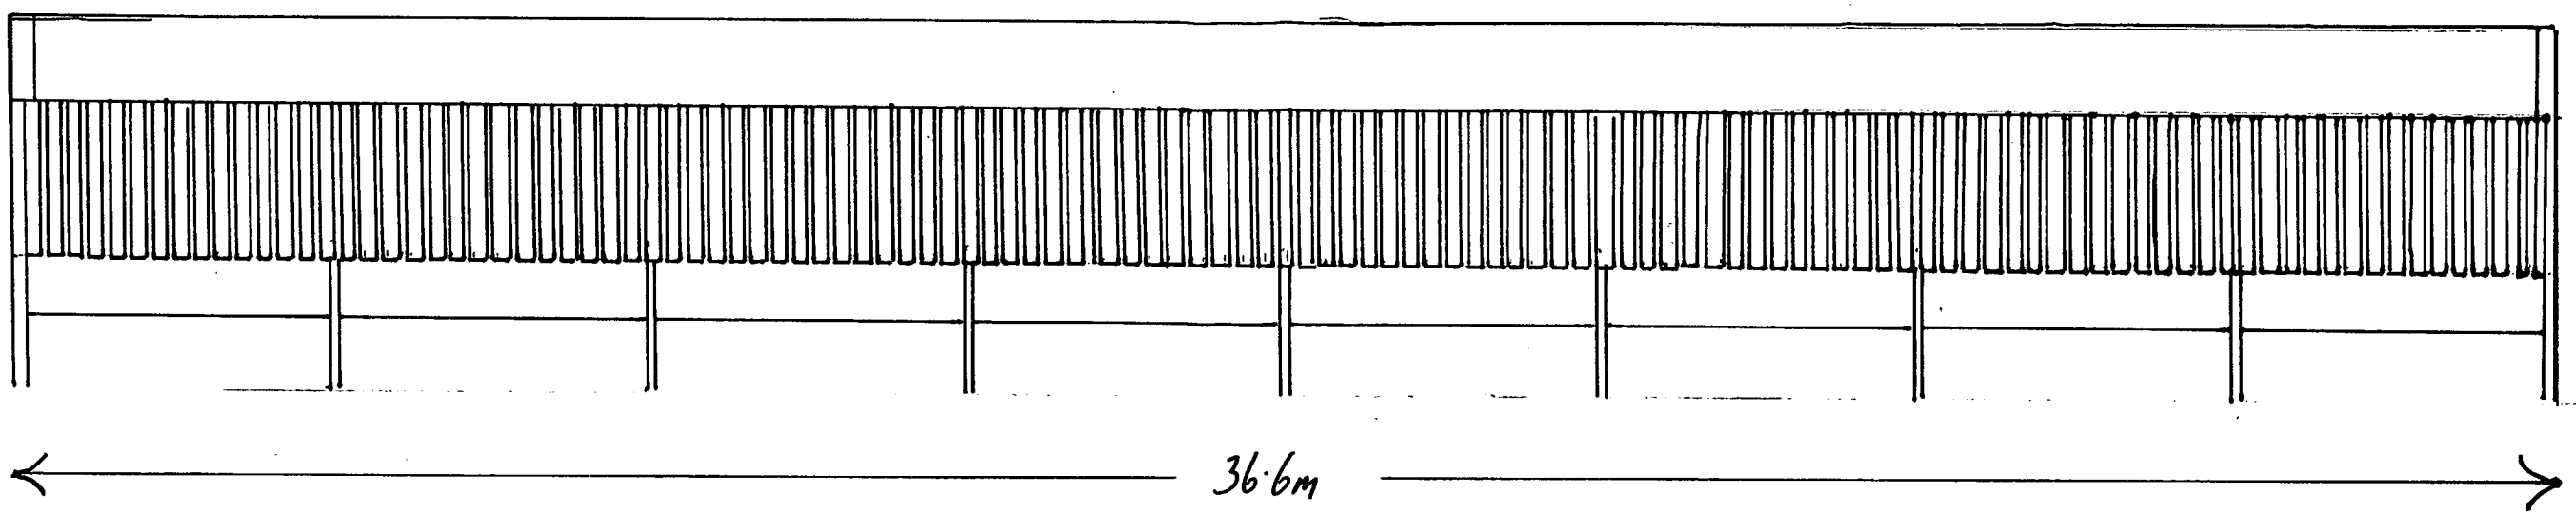

D. Crane & Son

Proposed Agricultural Building

Scale 1:100

DEVELOPMENT SERVICES

26 JUN 2009

RECEIVED

