ALL DIMENSIONS TO BE CHECKED ON SITE PRIOR TO COMMENCEMENT OF WORKS. ANY DISCRIPANCEIS TO BE NOTIFIED TO ARCHITECT IMMDEDIATLEY.

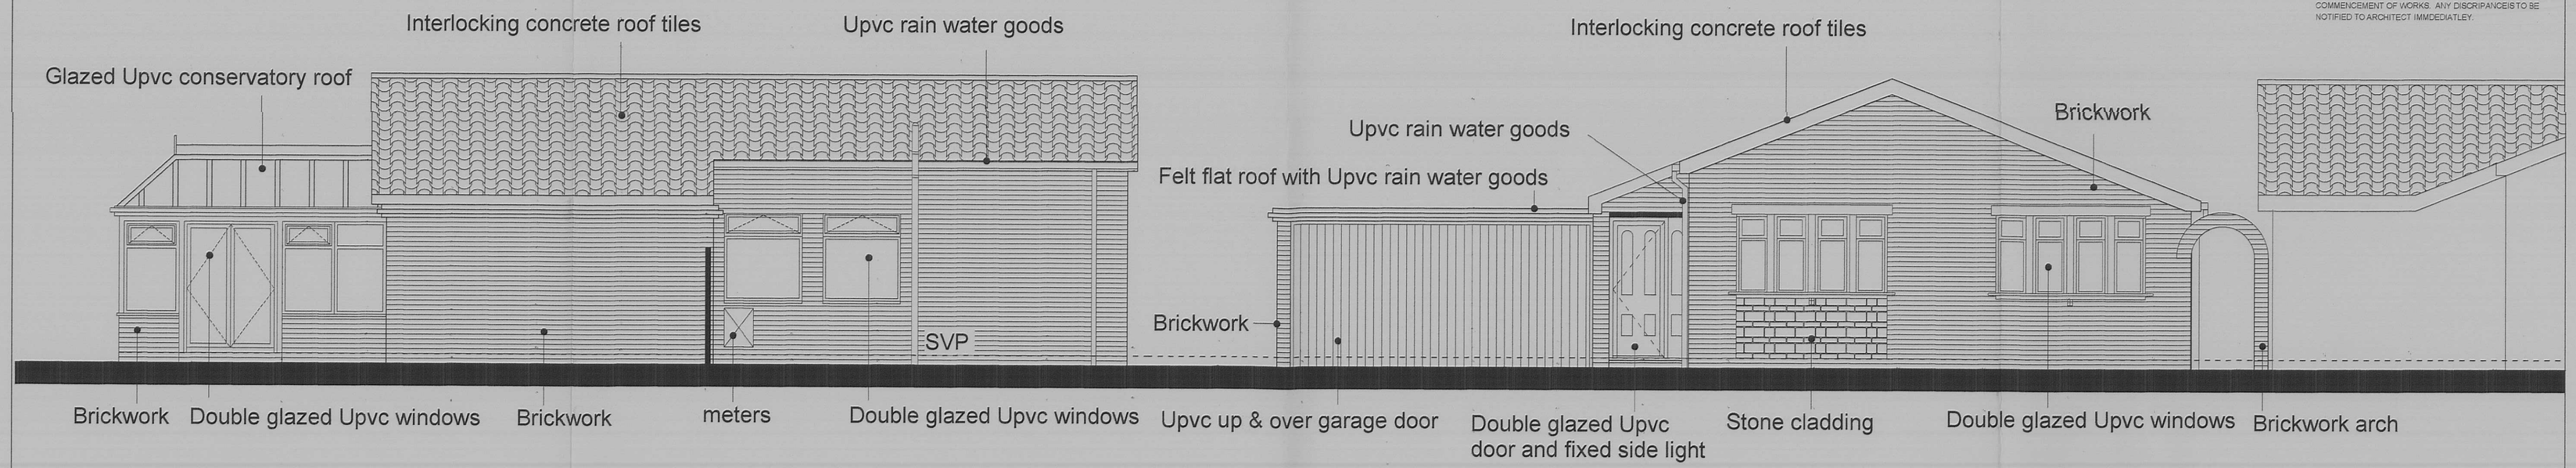

EAST ELEVATION

SOUTH ELEVATION

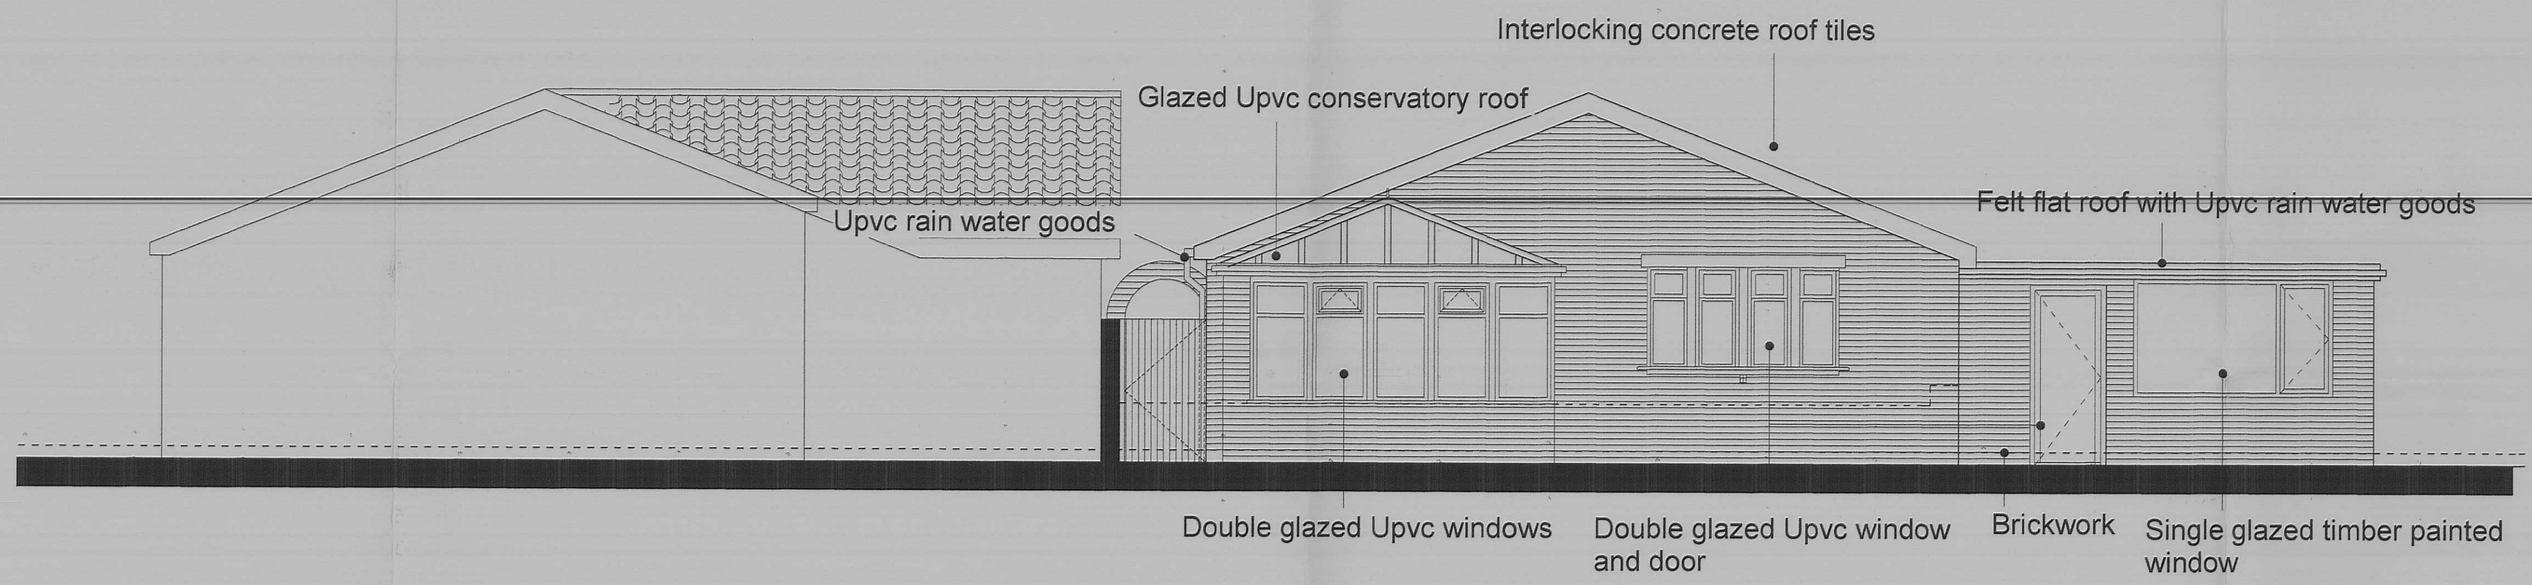

NORTH ELEVATION

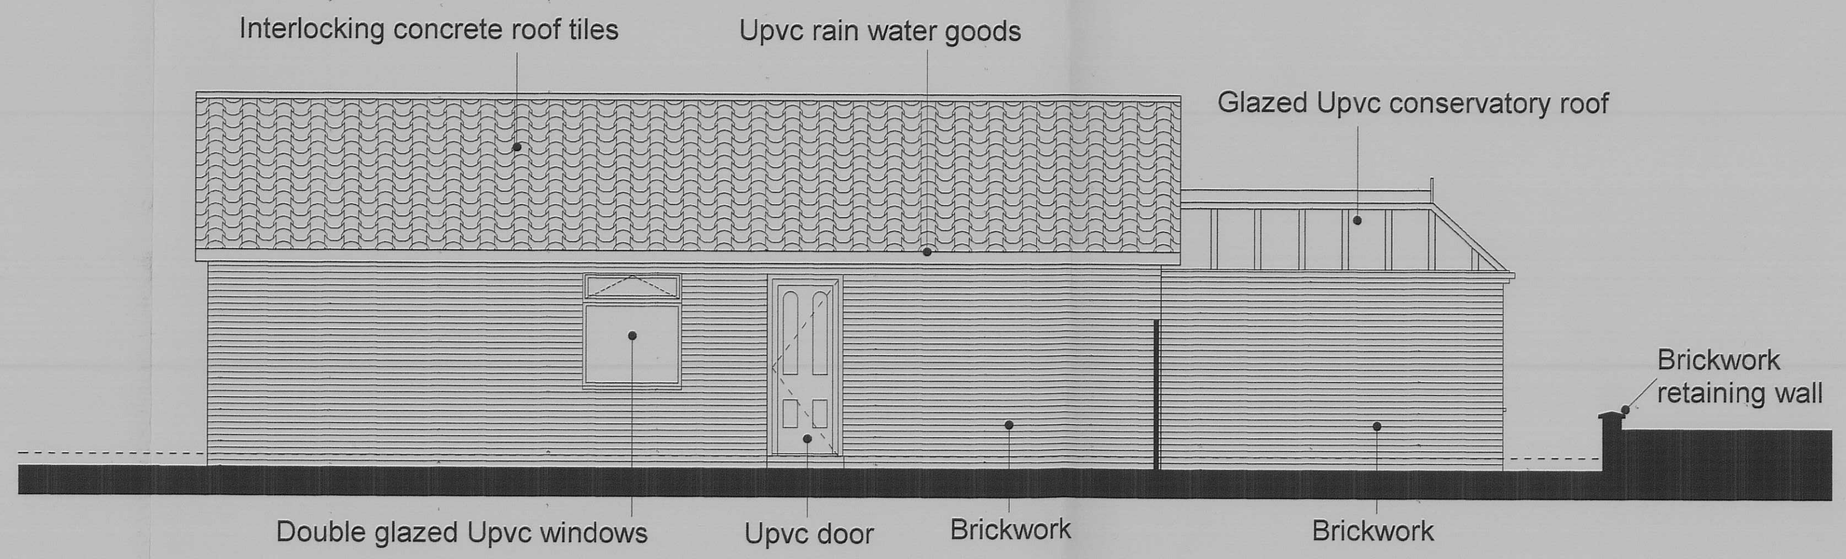

WEST ELEVATION

Code Date

MAS architecture Limited
Chartered Architects
93, Leicester Road, Hinckley. LE10 1LR.
TEL / FAX: (01455) 636 827
E-MAIL: info@masarchitecture.co.uk
WEB: www.masarchitecture.co.uk
Copyright MAS architecture Ltd, registered in England & Wales no. 6218073

Job Title
14 Lancaster Avenue
14 Lancaster Avenue
#City
Market Bosworth
CV13

Drawing Title
Existing Elevations

Drawing Status
Preliminary Issue

Drawn by	Checked by	Date
MAS	MAS	Jan 2011

Scale
1:50@A1

Drawing Number — Status — Revision
5906 (08)201 — /