11/00370/CONDIT DISCONS

JAMES BAILEY PLANNING
CHARTERED TOWN PLANNERS

9 HINCKLEY ROAD
BURBAGE HINCKLEY
LEICS. LE10 2AF

TEL: 01455 611510
FAX: 01455 611654

11 May 2011 116/09/jeb

Simon Wood
Head of Planning
Hinckley & Bosworth Borough Council
Argents Mead
Hinckley LE10 1BZ

Dear Mr Wood

Planning Portal Application No. 1480698
Variation of Condition No. 3 – Previous Permission 98/00641/FUL to allow use of garages for business – Mr T Dolman –
36 Main Street Carlton Nuneaton CV13 0EZ

Further to the online planning application submitted today under the above reference I now enclose hard copies of the relevant documents. These are:-

1. Location Plan
2. Block Plan 116/09/4
3. As Existing 116/09/2
4. As proposed 116/09/3
5. Cheque for application fee. £170.00

The Planning, Design and Access Statement has been submitted electronically.

Yours sincerely

For James Bailey Planning
jim@jamesbaileyplanning.co.uk

11/00370/CONDI
DISCONS

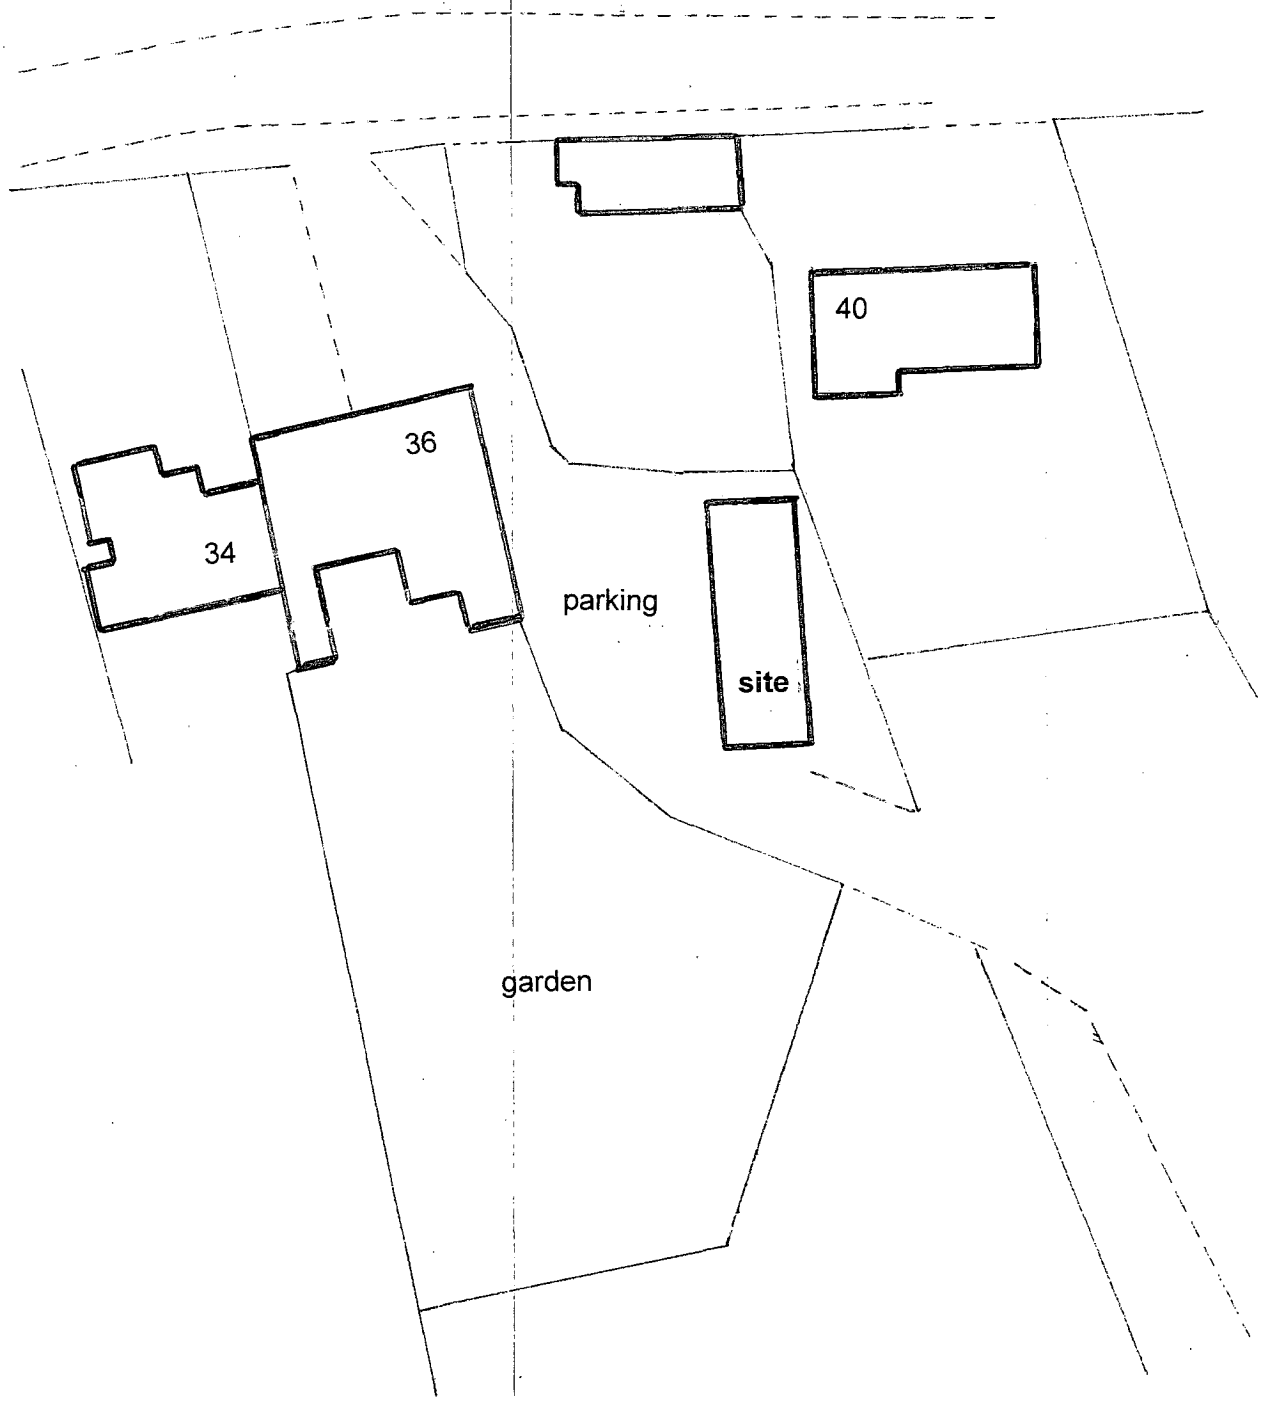

OFFICE USE

36 MAIN STREET, CARLTON

BLOCK PLAN

Scale	Number	Date
1 : 500	116/09/3d	April 2011

JAMES BAILEY PLANNING
CHARTERED TOWN PLANNERS

9 Hinckley Road, Burbage, Hinckley
Leics. LE10 2AF
Tel: 01455 611510 Fax: 01455 611654

11/00370/CONDIT
DISCONS

OS Sitemap®



Produced 03.03.2009 from the Ordnance Survey National Geographic Database and incorporating surveyed revision available at this date. © Crown Copyright 2009.

Reproduction in whole or part is prohibited without the prior permission of Ordnance Survey.

Ordnance Survey, the OS Symbol and OS Sitemap are registered trademarks of Ordnance Survey, the national mapping agency of Great Britain.

The representation of a road, track or path is no evidence of a right of way.

The representation of features as lines is no evidence of a property boundary.

Part or all of this OS Sitemap is enlarged from mapping produced at one or more of the following scales: 1:1250, 1:2500, 1:10000.

Metres
0 20 40

Scale 1:1250

Supplied by: **Meridian Maps**
Serial number: 00682300
Centre coordinates: 439703.13 305003

Further information can be found on the OS Sitemap Information leaflet or the Ordnance Survey web site: www.ordnancesurvey.co.uk

36 Main Street

Carlton

Nuneaton CV13 0EZ