
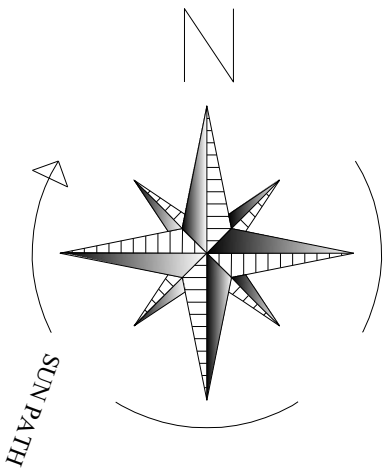


LINEAR SCALE 1:1250

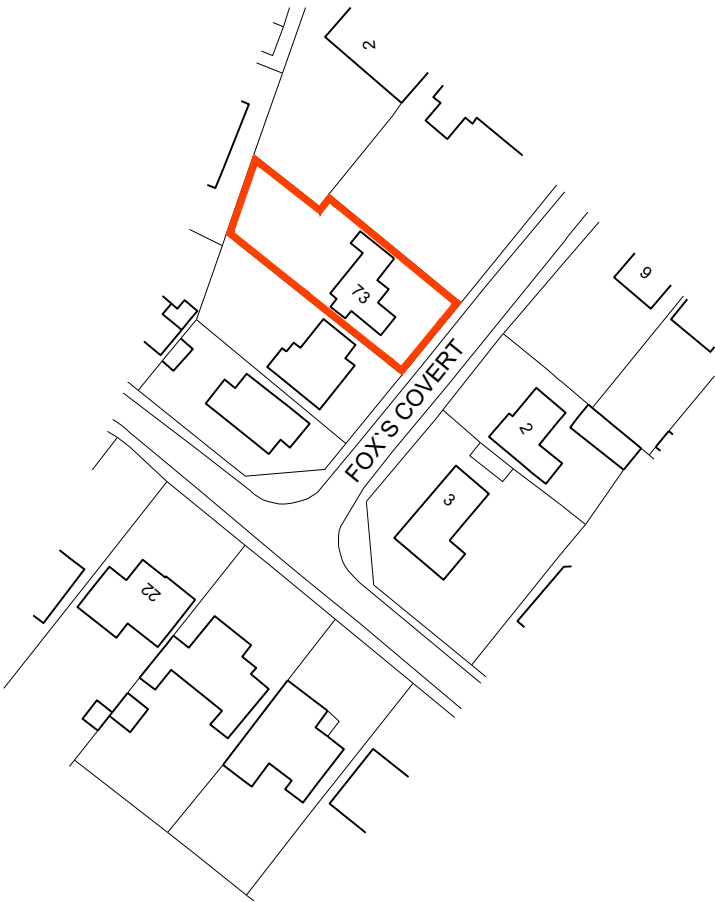

Location Plan

 Code 6 Developments Limited 16 Fox's Covert, Fenny Drayton, CV13 6BG mark@code6developments.onmicrosoft.com 01827 721653	CLIENT	Mr & Mrs Dunn	This drawing and the building works depicted are the copyright of Code 6 Developments Limited and may not be reproduced or amended except by written permission. No liability will be accepted for amendments made by other persons. Written dimensions only to be taken from this drawing. Contractor must check and verify all building levels and site dimensions, all sewer invert levels and road levels at connection points prior to start of works. All works to comply with the latest revision of the building regulations.	SCALE	1:1250	DATE	October 2023
	PROJECT	PROPOSED PORCH TO 73 FOXS COVERT, FENNY DRAYTON, CV13 6BQ		DRAWN	MWH	STAGE	Planning
	DRAWING TITLE	Proposed Location Plan		DRAWING NUMBER	1359_05		REV.