



Condition 2

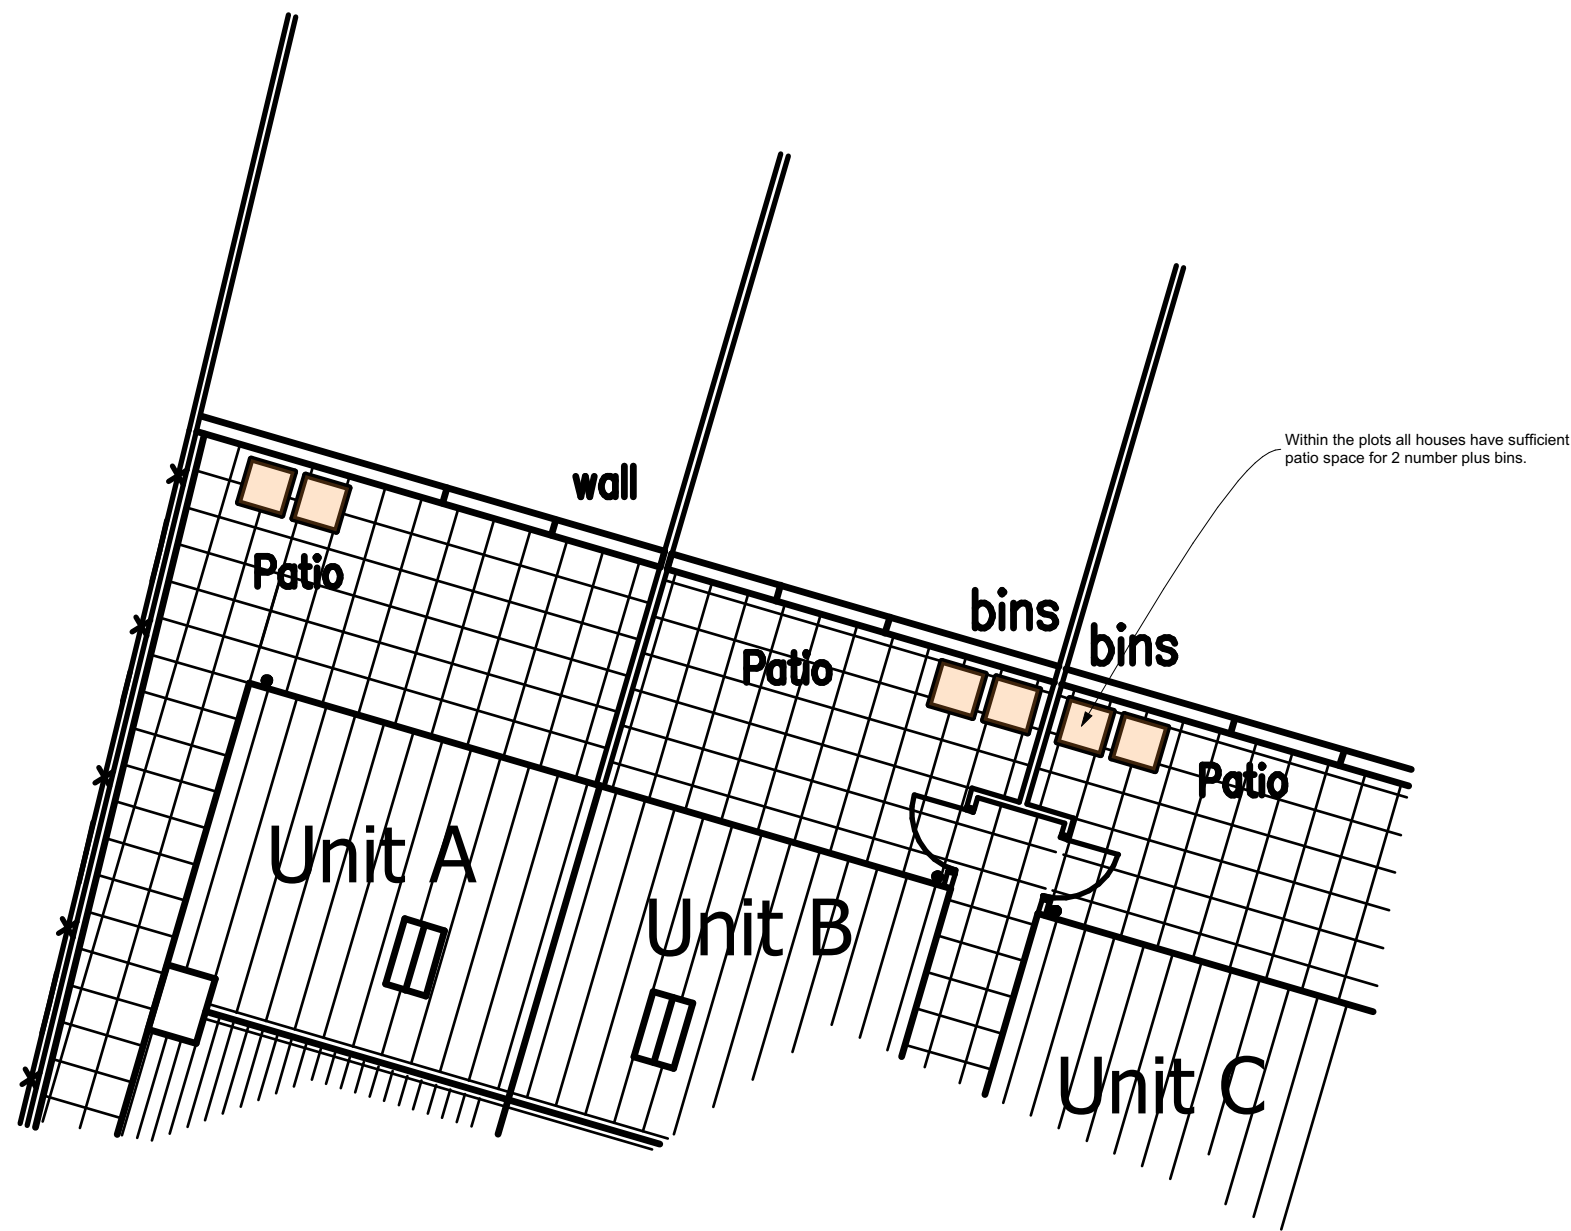

Bin locations within the plots

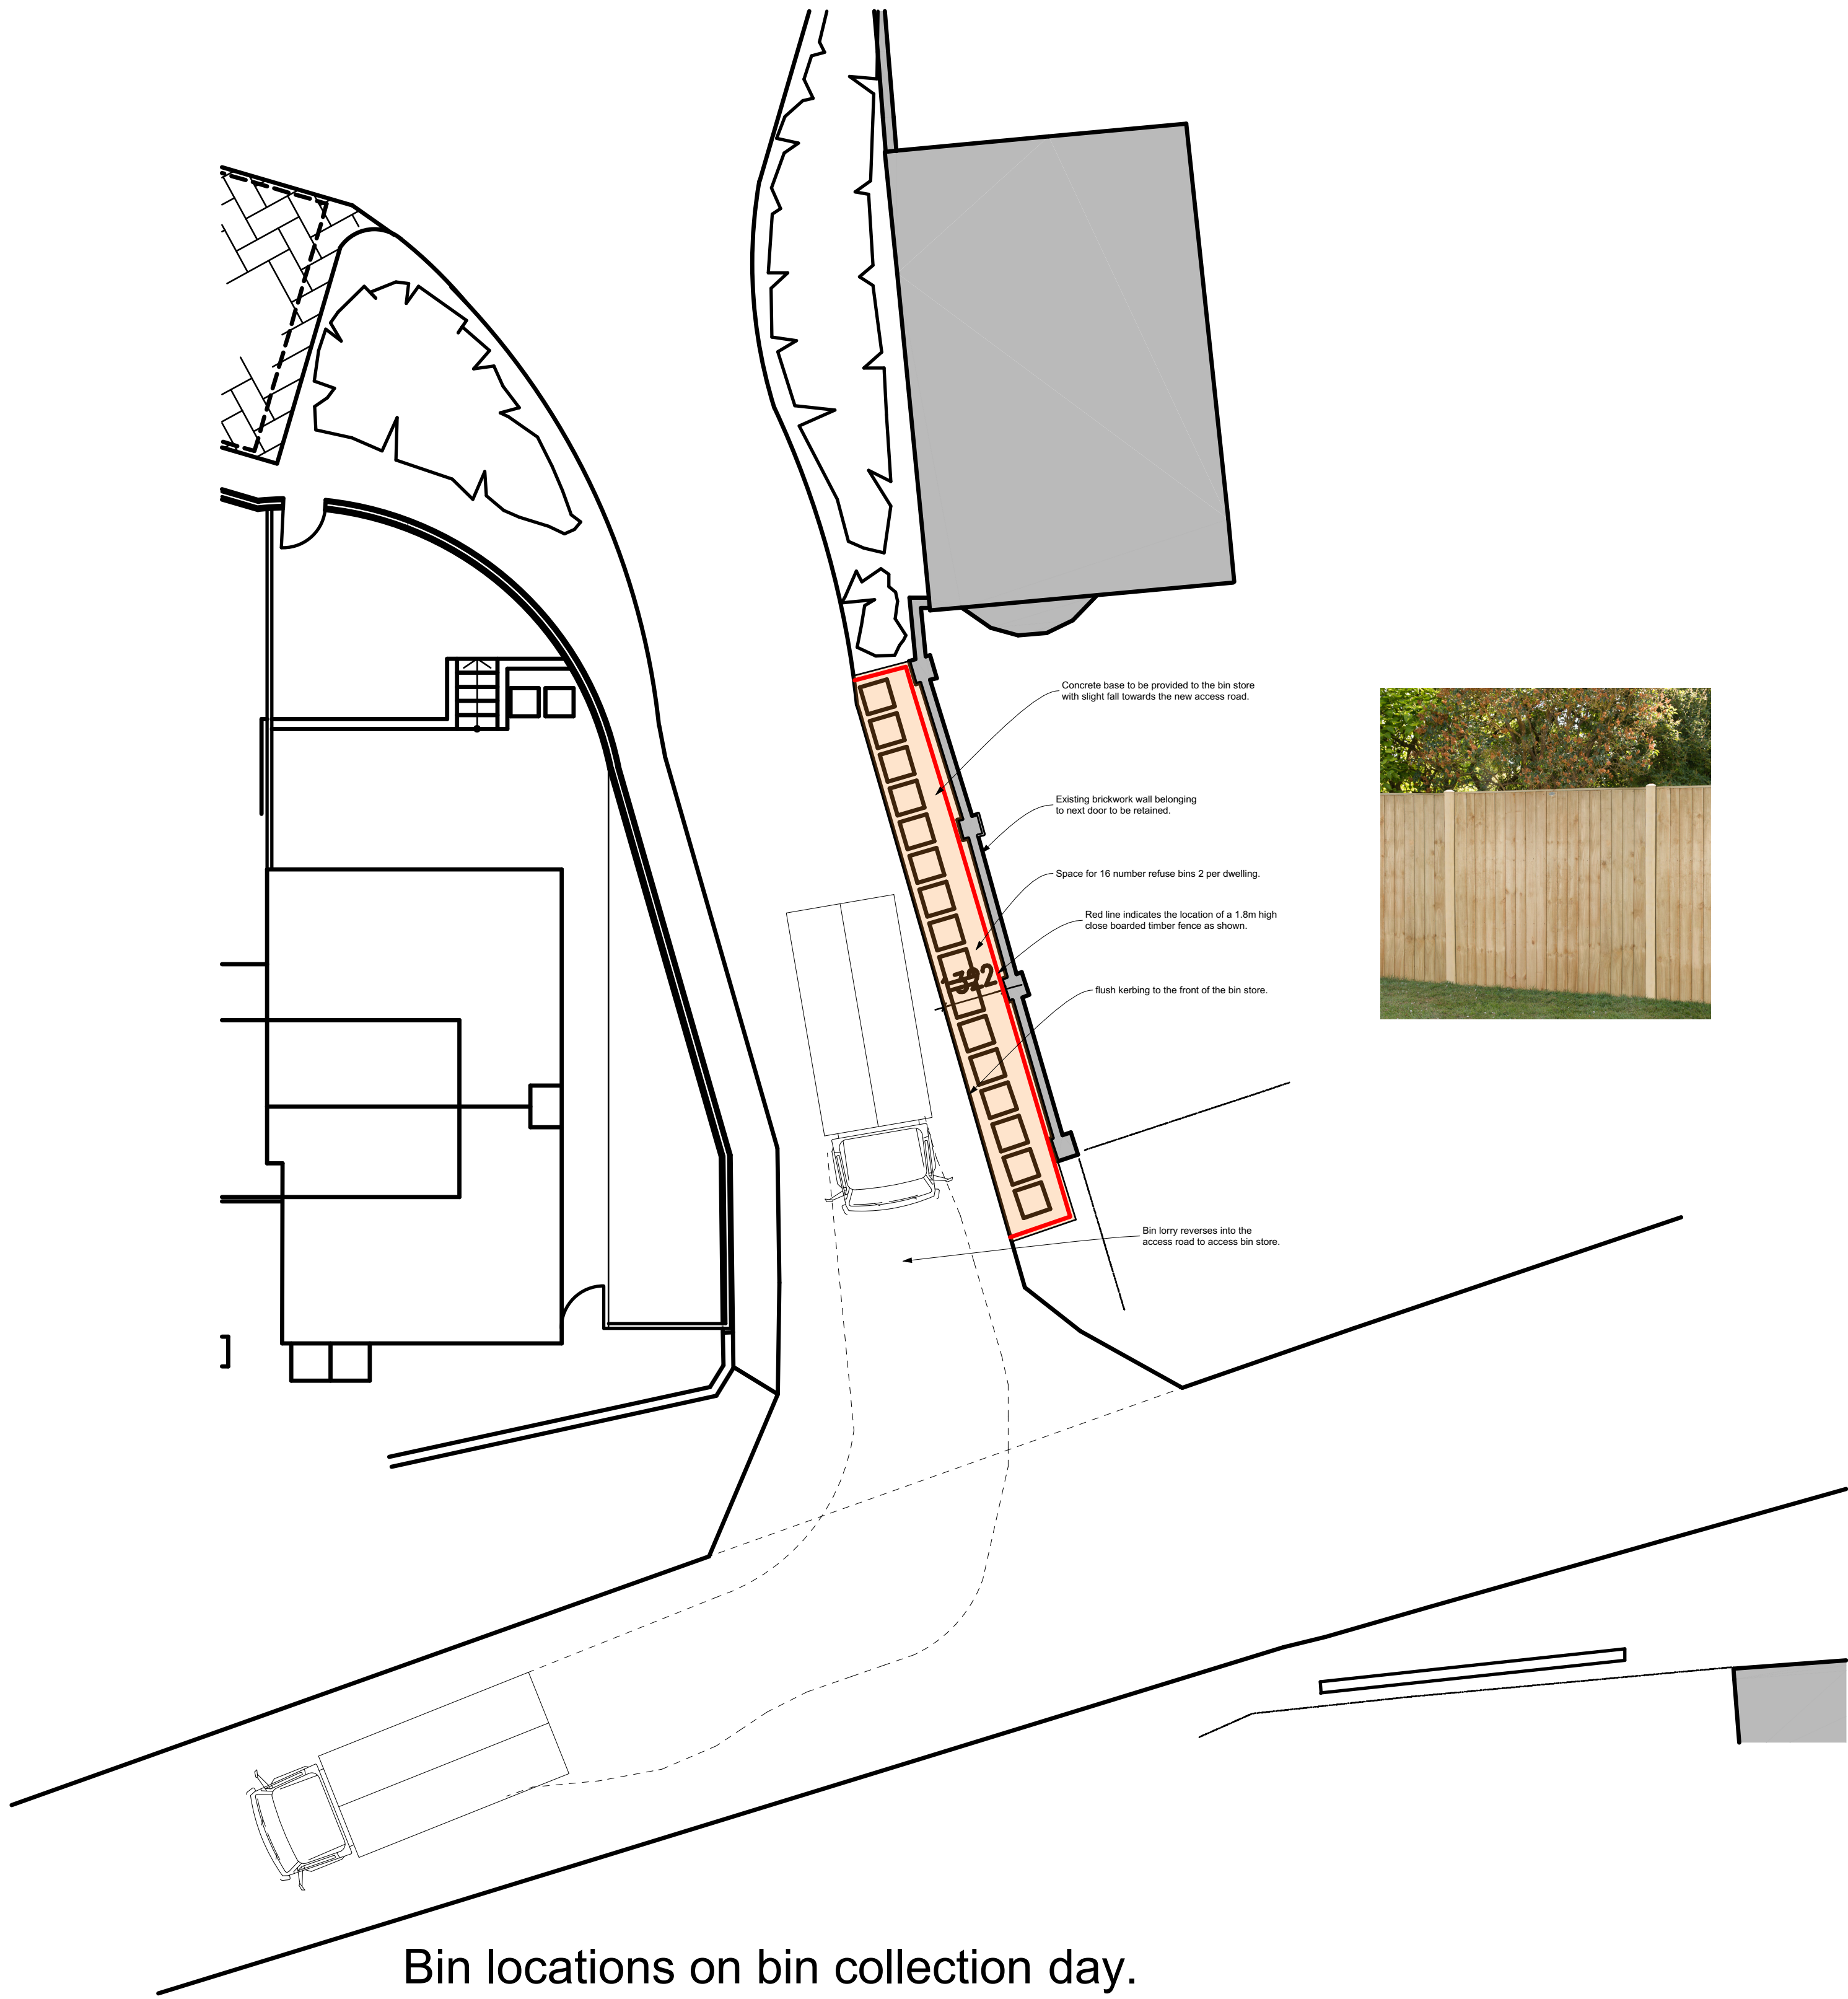

Bin locations on bin collection day.

- Notes**
- 1) This drawing MUST NOT BE SCALED. Unless being used for planning purposes.
 - 2) All dimensions to be CHECKED ON SITE and any DISCREPANCY reported to the Architects.
 - 3) The site boundary shown is the best assumed from available data and does NOT represent legal ownership.

Revisions.	
☐ APPROVAL	☐ INFORMATION
☐ PRELIMINARY	☐ FOR CONSTRUCTION
Project PROPOSED RESIDENTIAL DEVELOPMENT LAND AT NEWBOLD ROAD BARLESTONE CV13 0DZ	
Client HEXACON INVESTMENTS LIMITED	
Drawing Title BIN STORE DETAILS	
Drawing By PJT	Checked By JHS
Date AUGUST 2023	Scale 1:100 @ A1
Drawing Number 7897 / 02	Revision
UNIT 4B FIR TREE LANE GROBY LEICESTERSHIRE LE6 0FH TEL. 0116 254 7868 EMAIL. enquiries@gwh.co.uk www.gwh.co.uk	
Gordon White & Hood Ltd Registered In England No.4088022	