


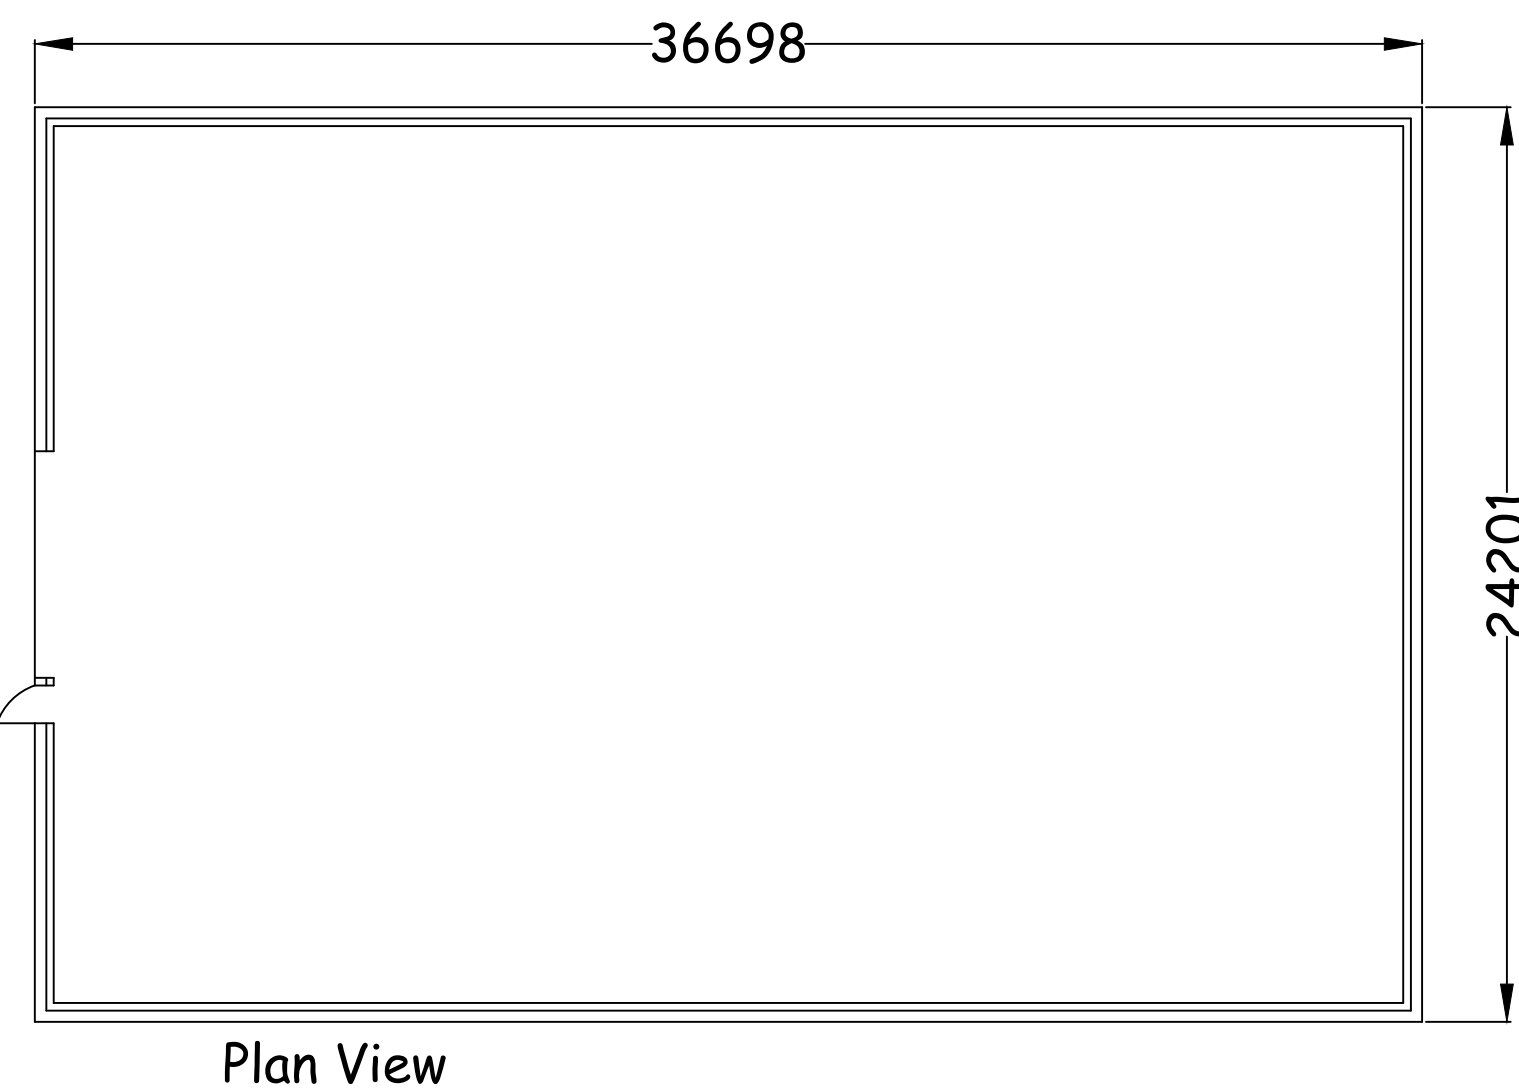
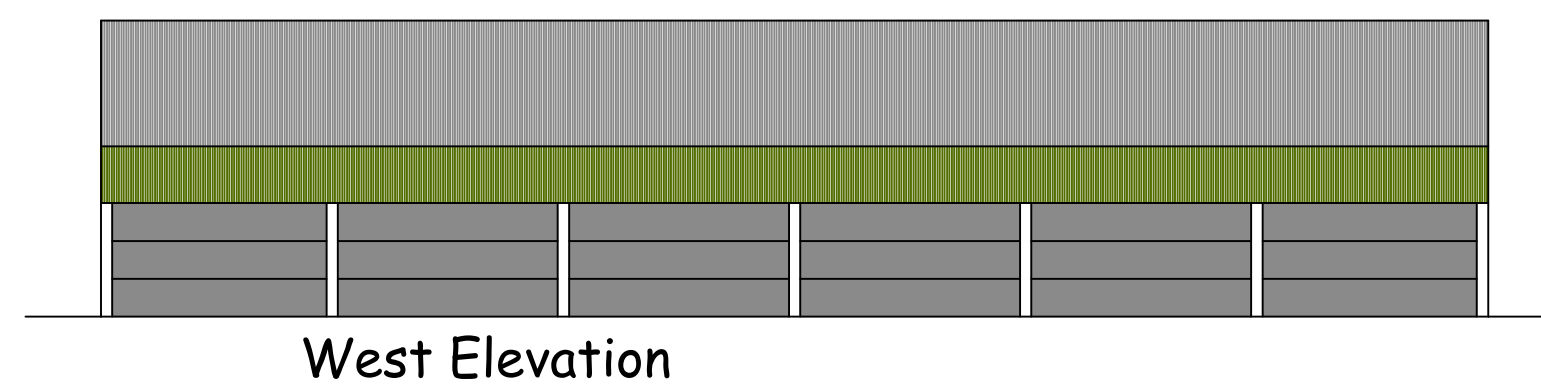
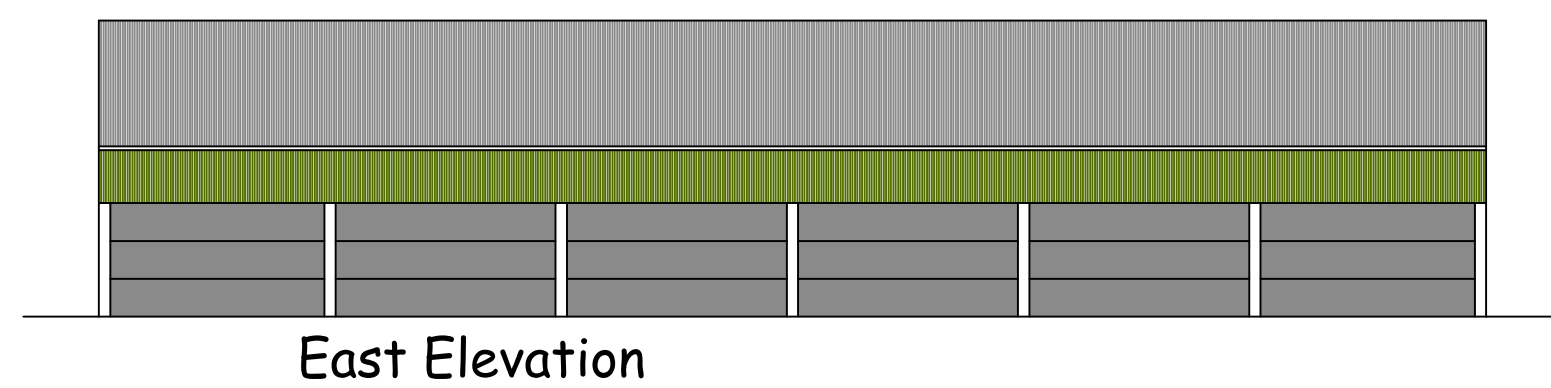
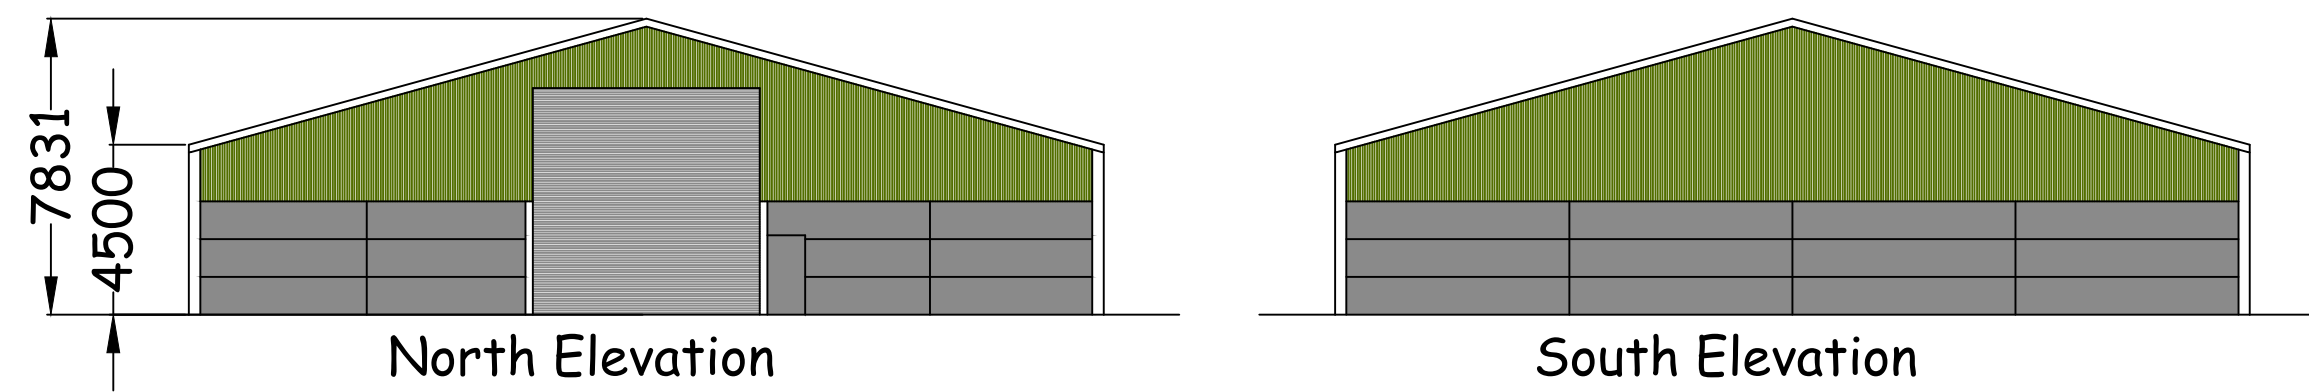
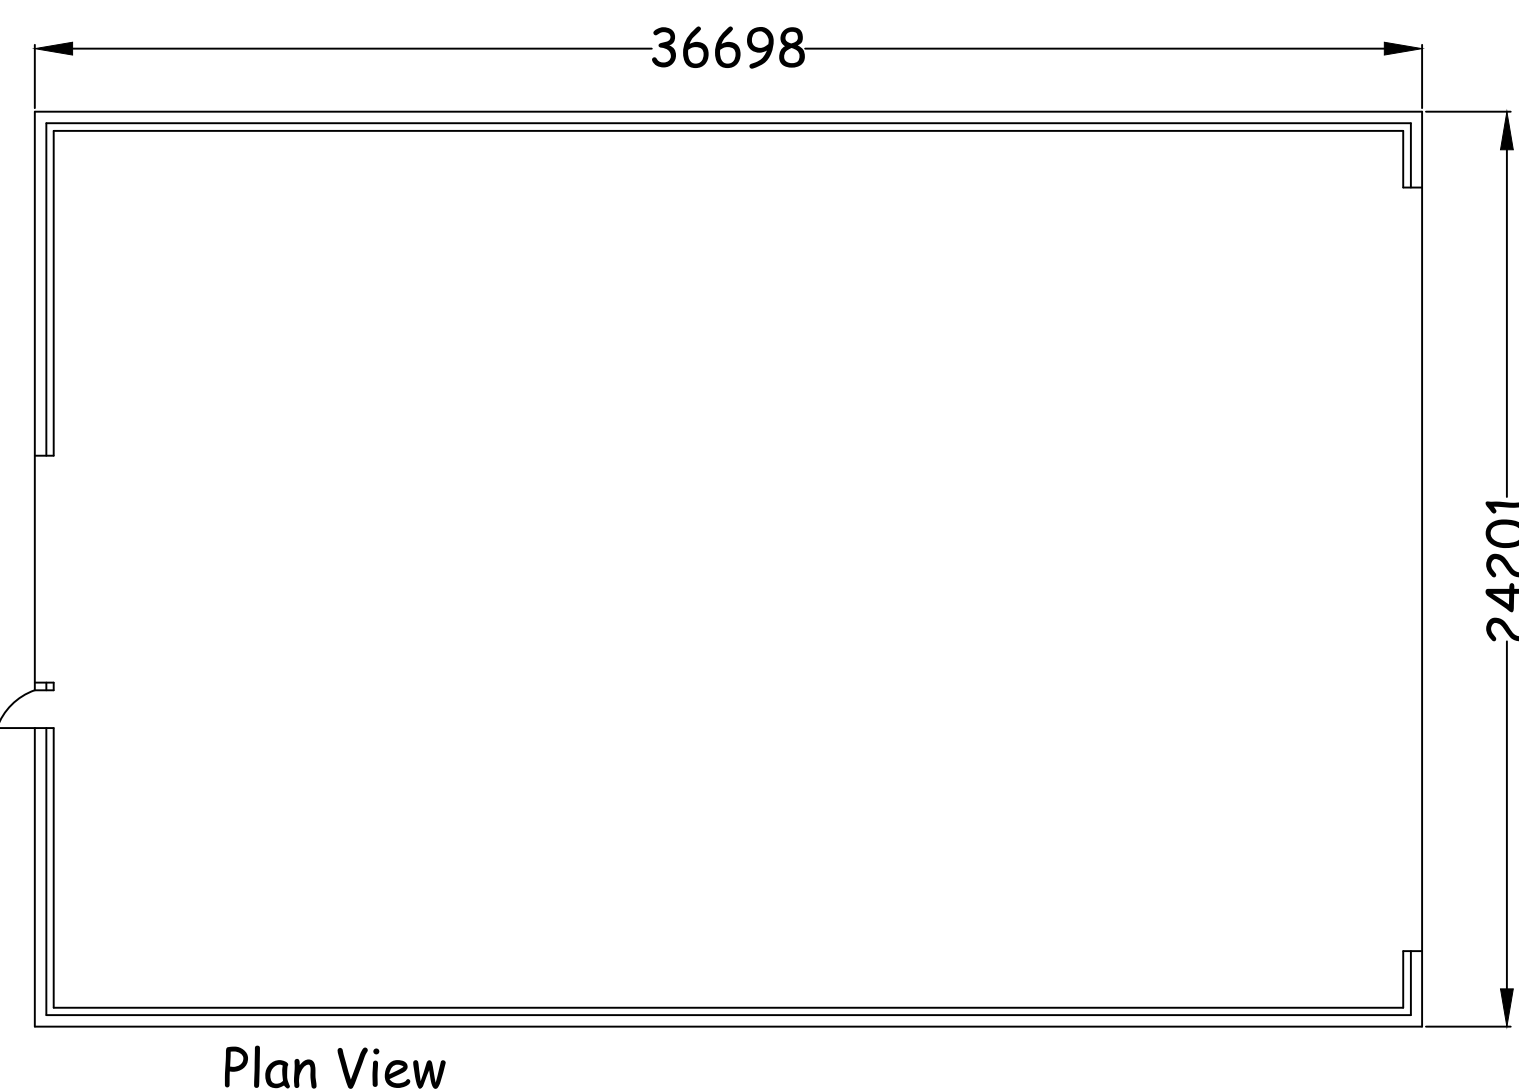
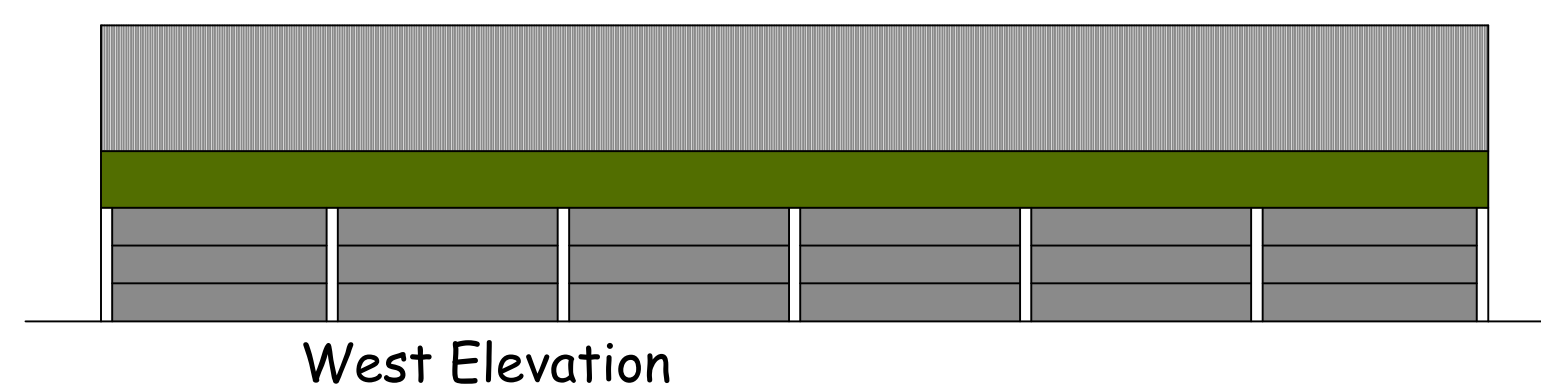


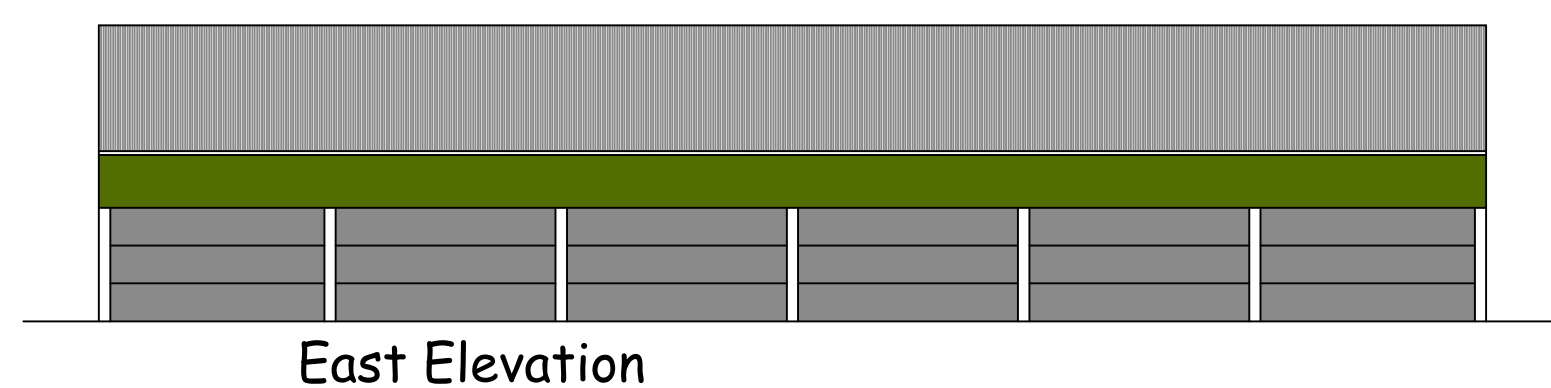

EXISTING ELEVATIONS

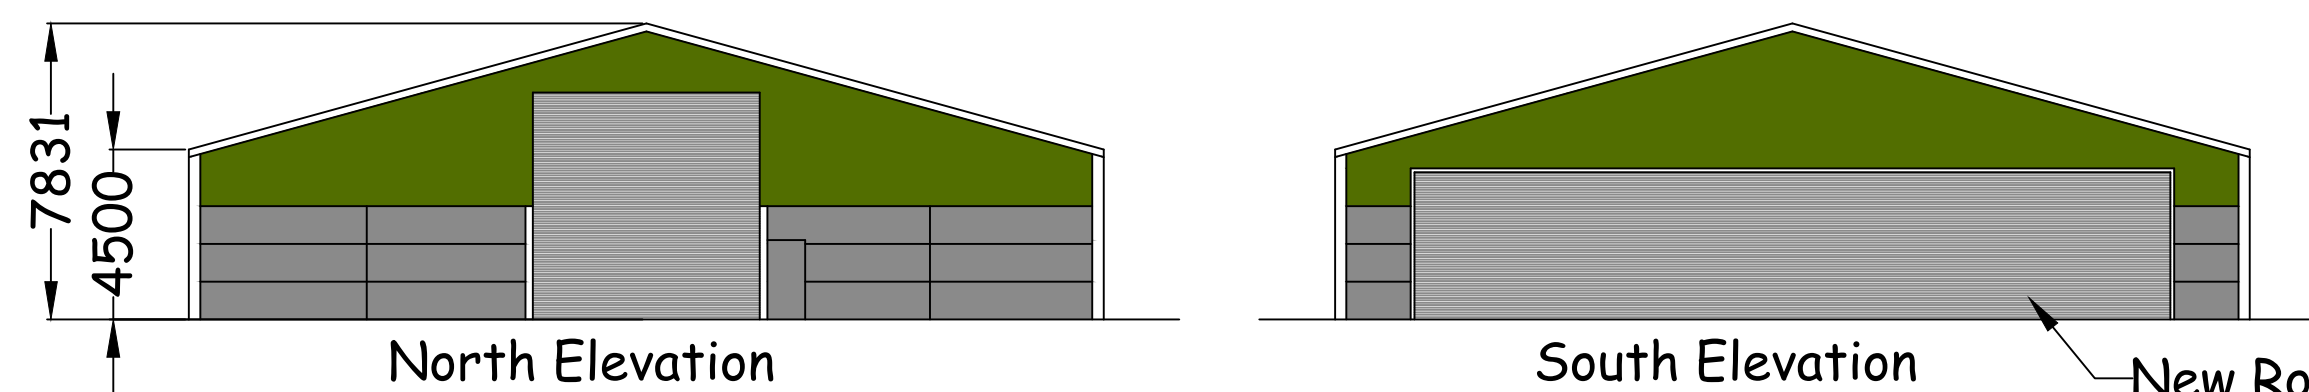

PROPOSED ELEVATIONS

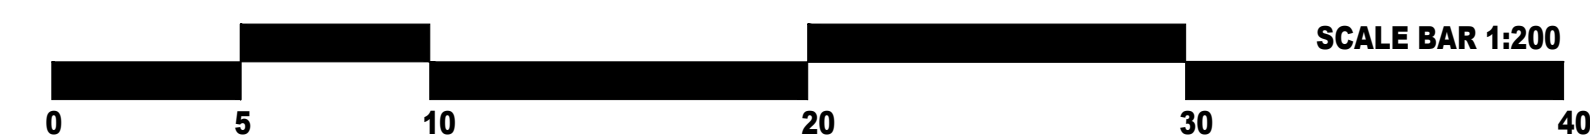

Harrison Pick Ltd
Station Farm Offices
Wansford Road
Nafferton
Driffield
East Yorkshire
YO25 8NJ

T : 01377 253363
E : ian@harrisonpick.co.uk
W : www.harrisonpick.co.uk

CLIENT

Aerotech Aircraft Maintenance
Ltd

JOB TITLE

Fenn Lane Farm, Upton

DWG. TITLE

Existing Elevations and Plan &
Proposed Elevations and Plan A1

SCALE 1=200 DRN IP

DWG. NUMBER

IP/AT/04

DATE Aug 24 REV -