
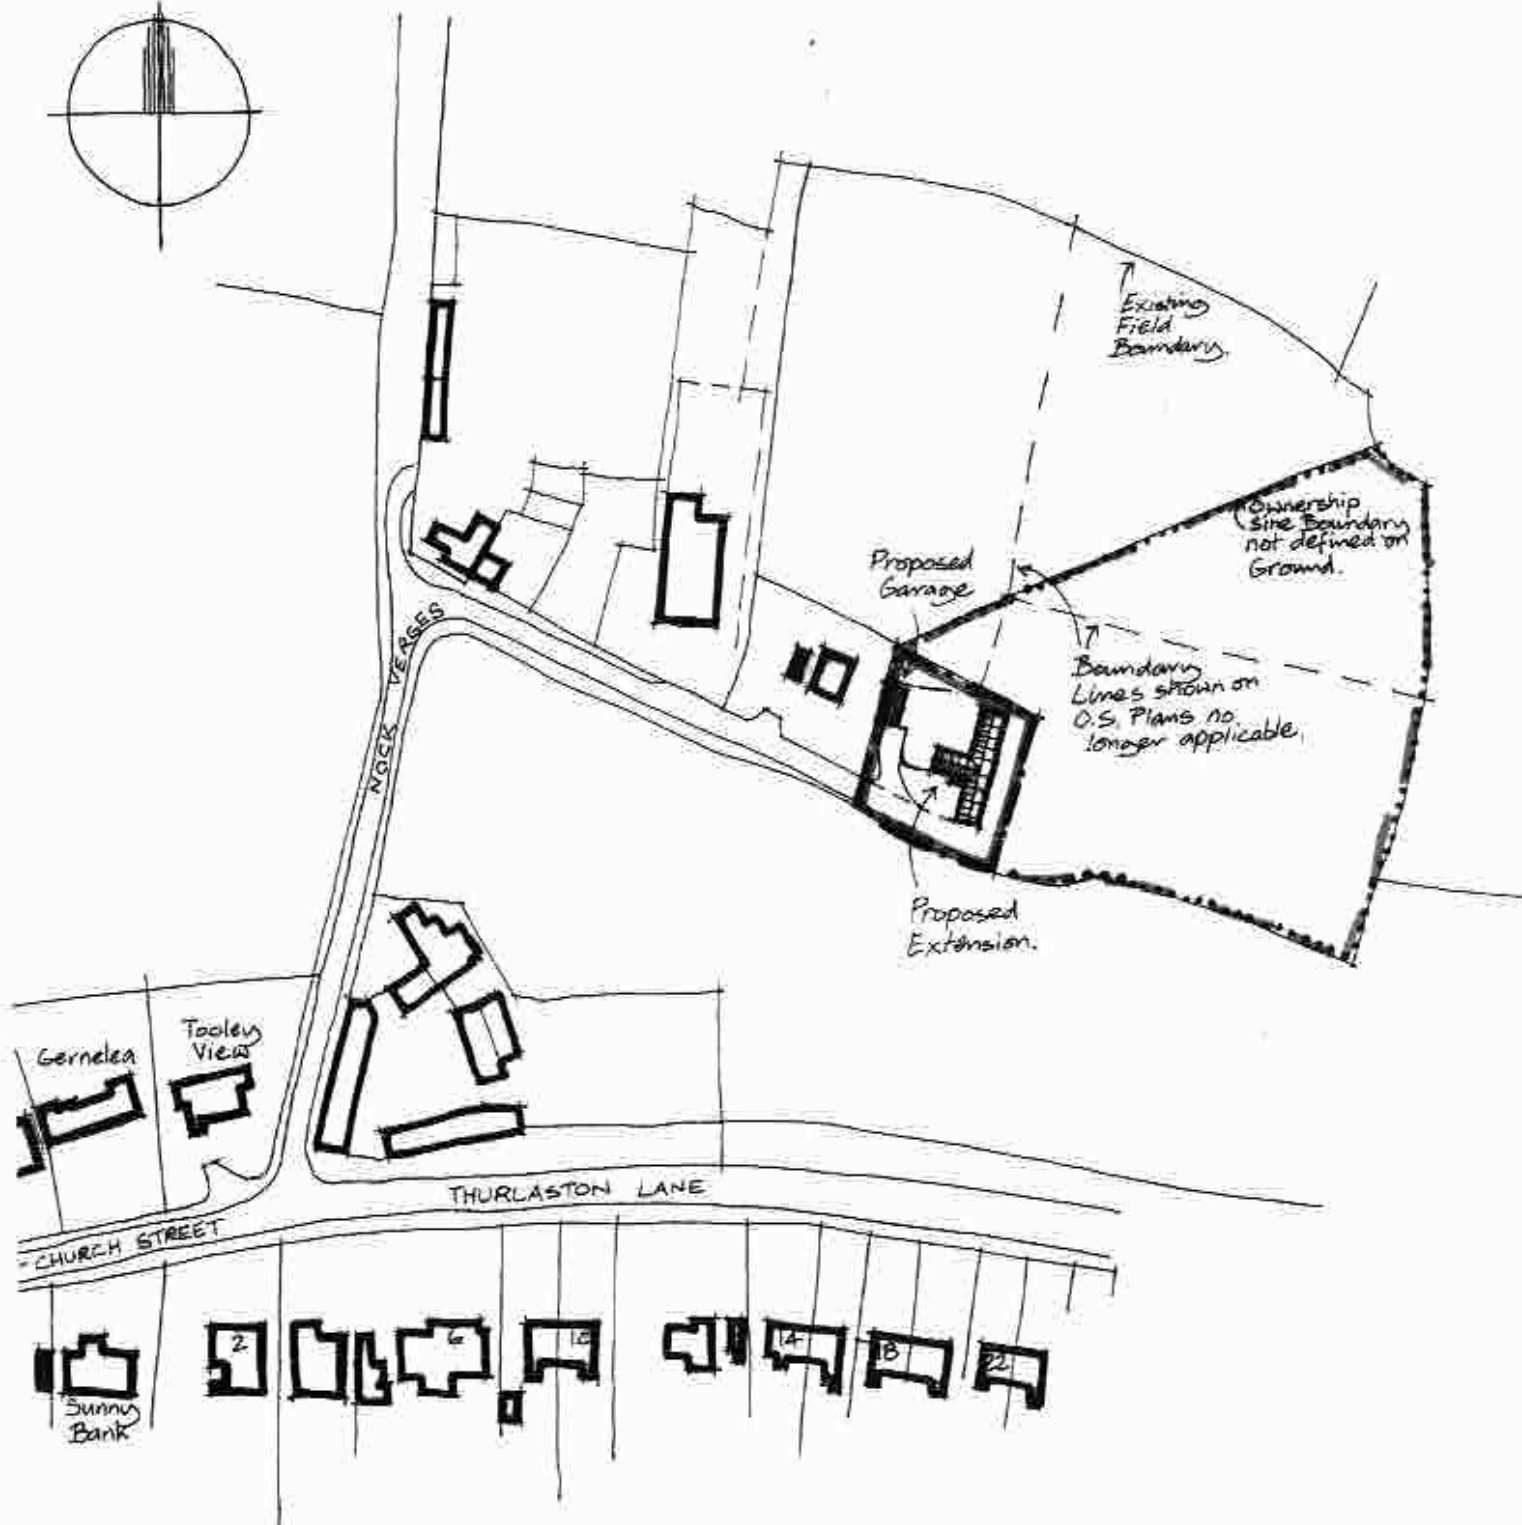


North.

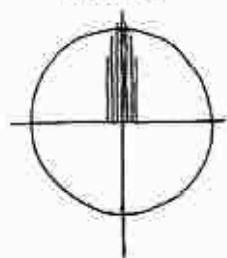

Site Location Plan. 1:1250

Proposed
3 No.
for
Mr. &
Date: S