
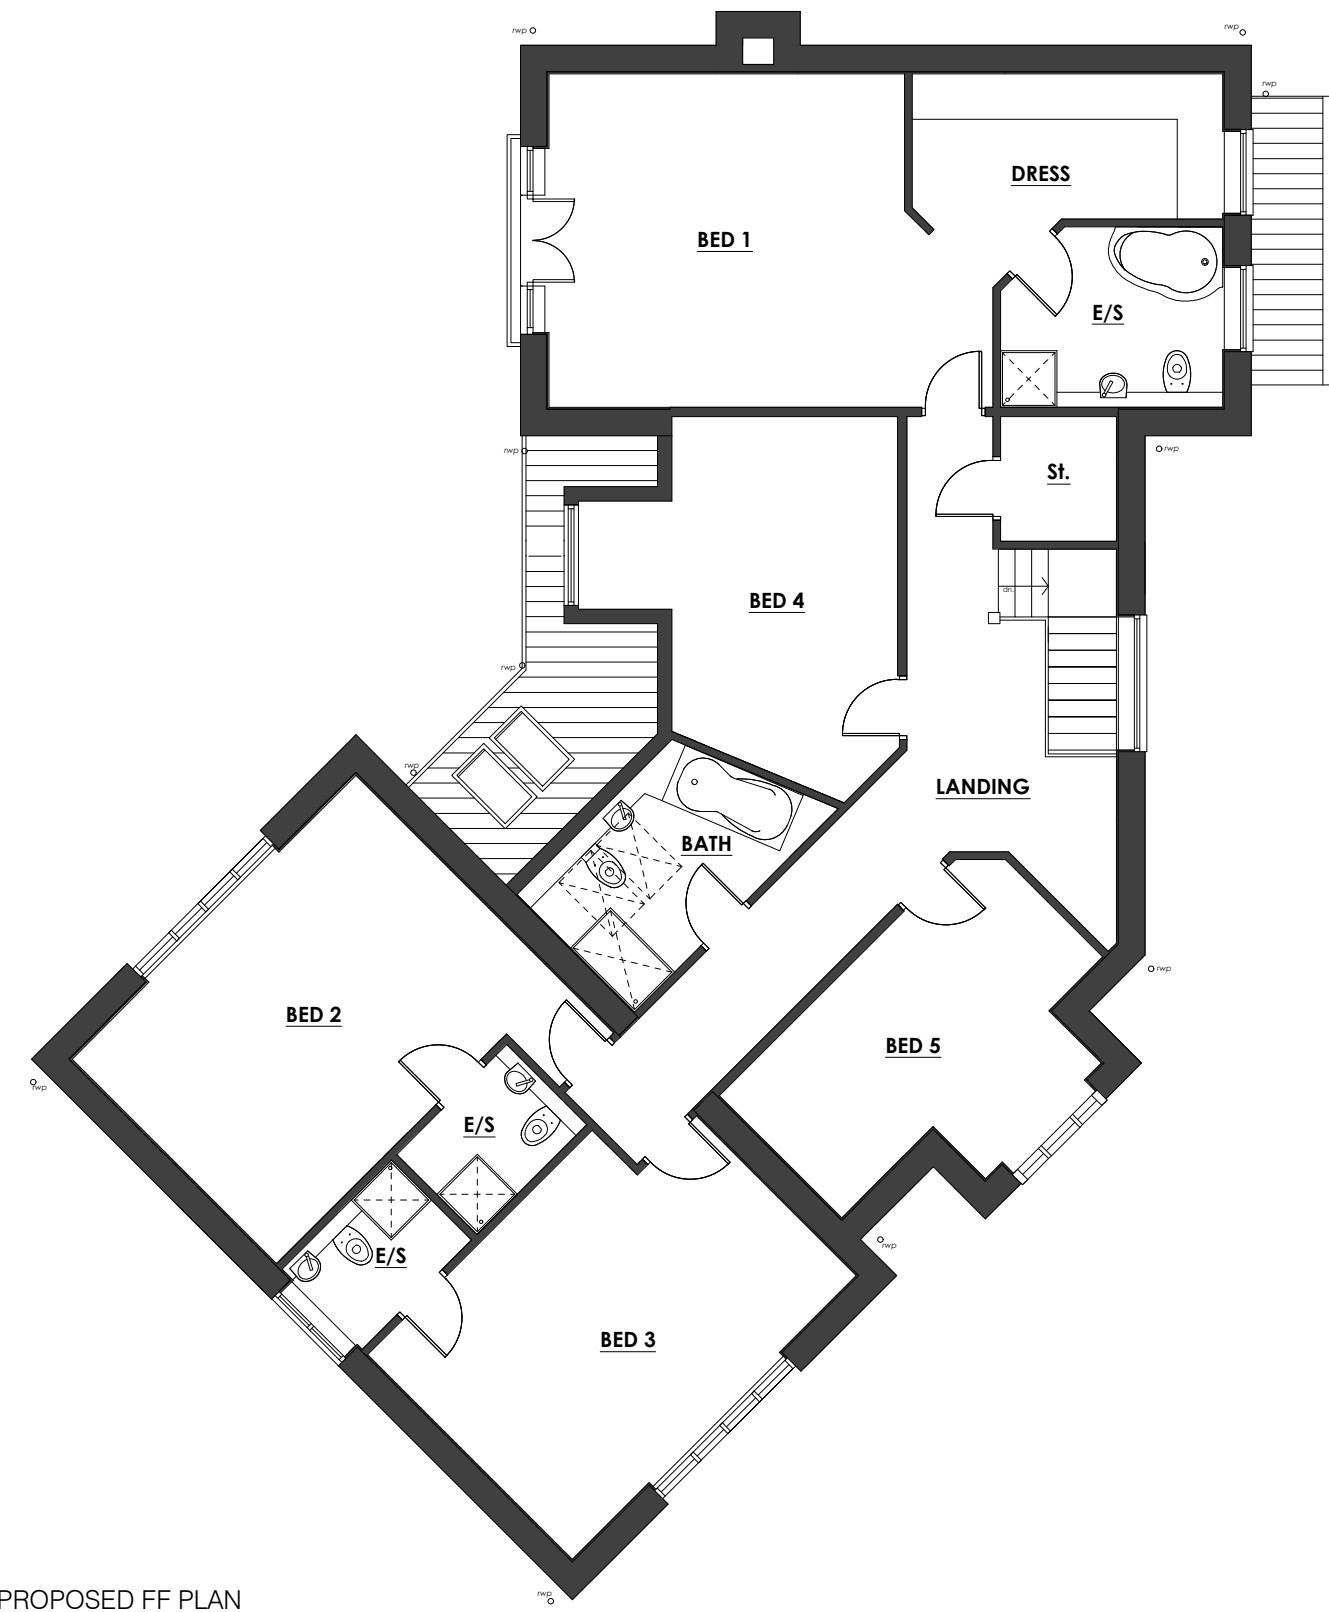


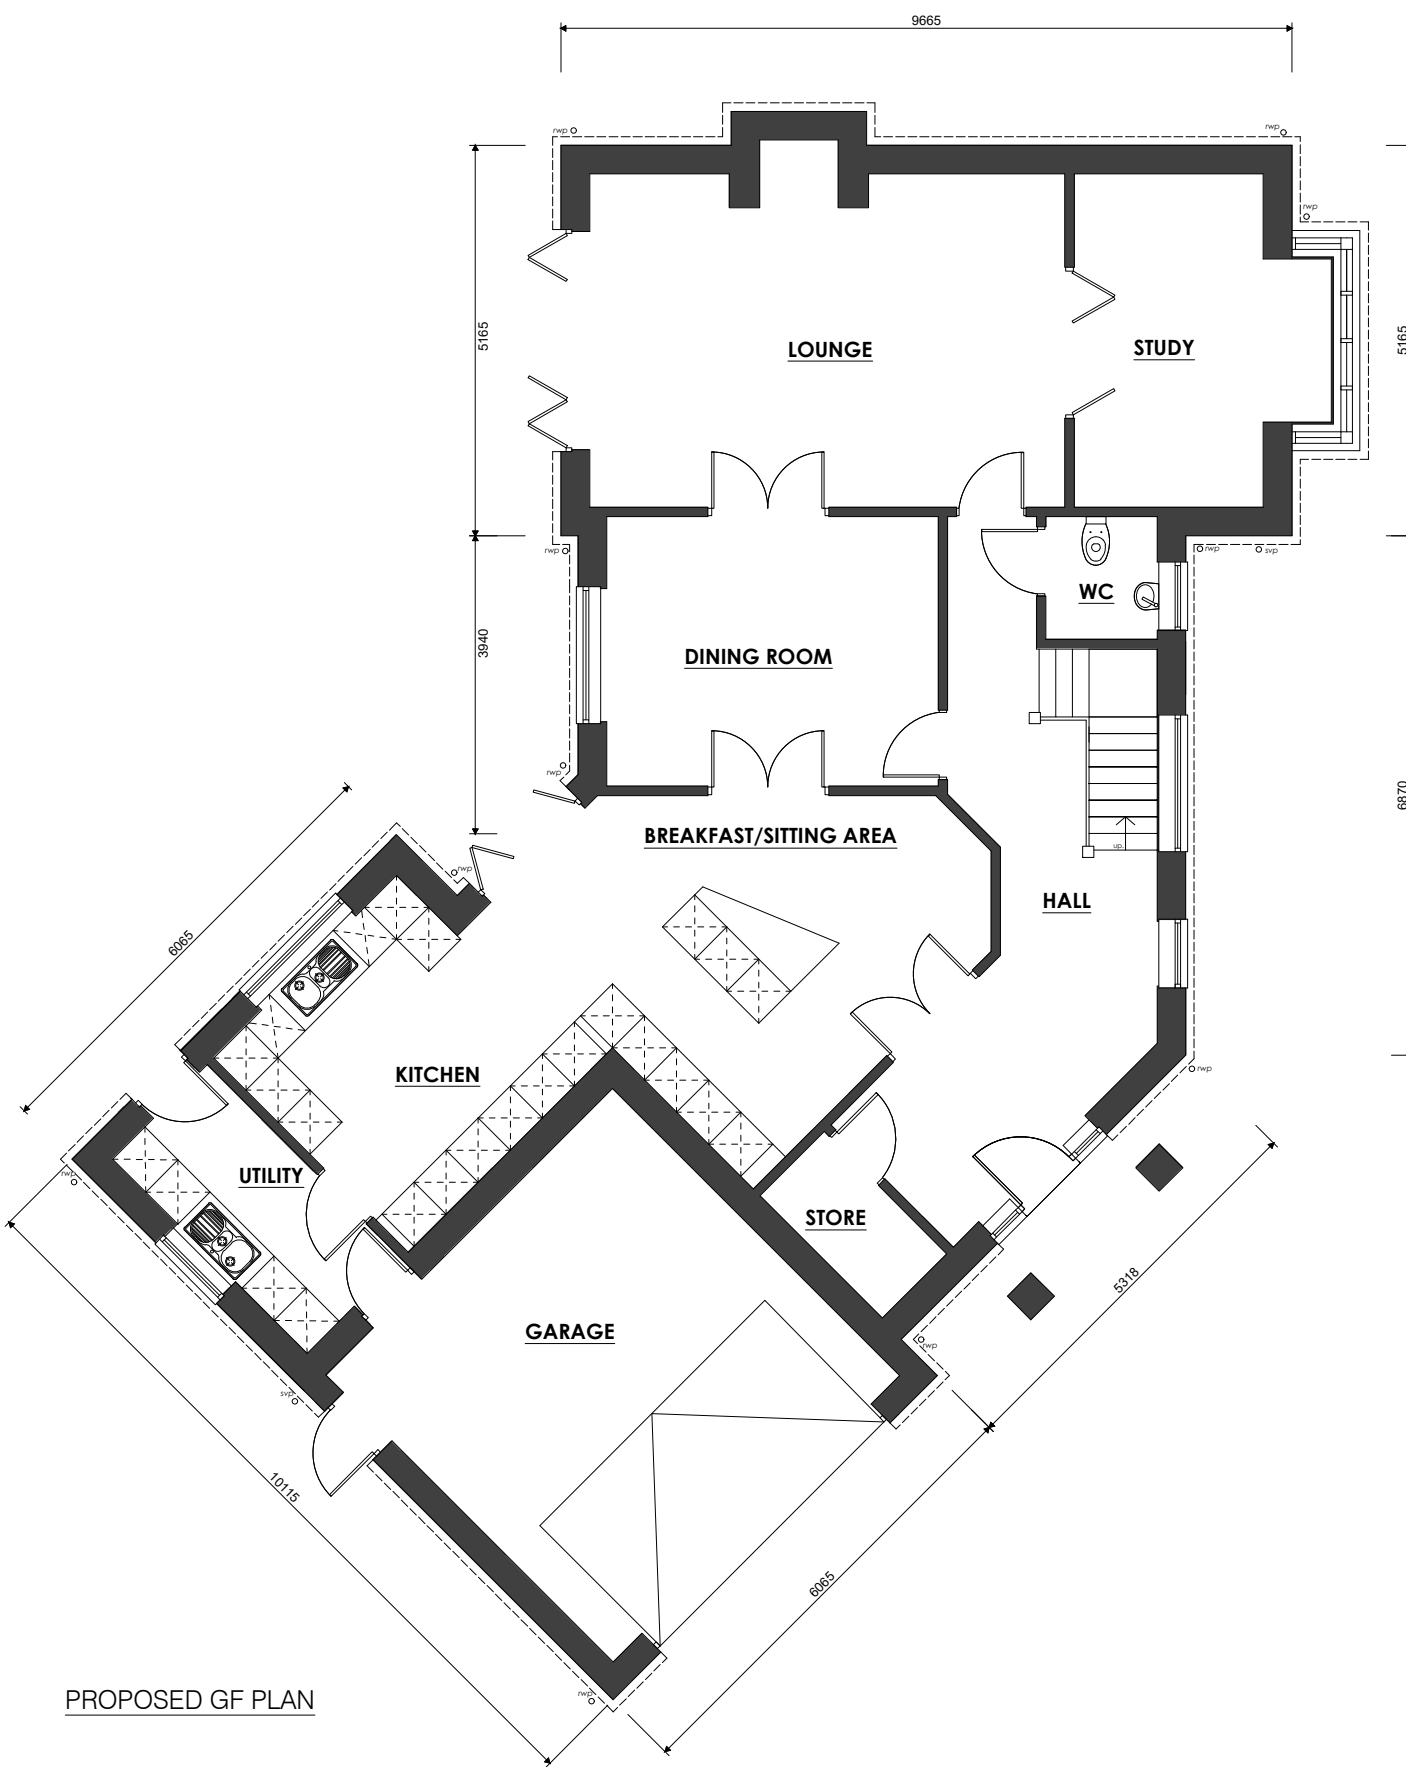

Client Springbourne Homes Ltd		hayward ARCHITECTS LTD		
Project Title Proposed Housing Development The Coppice Burbage				
Drawing Title Type C - Plot 2		Sheet A1	Job No. 12/71	Drawing No. 141
Scale 1/100	Date May 2024			
Author CB	Status PLANNING			
THE COPYRIGHT OF THIS DRAWING IS VESTED IN HAYWARD ARCHITECTS LTD. NO REPRODUCTION IN ANY FORM WITHOUT THE WRITTEN PERMISSION OF THE COPYRIGHT HOLDER. DO NOT SCALE FROM DRAWING AND ONLY FIGURED DIMENSIONS ARE TO BE USED.				