



PROPOSED ELEVATION 1
- 1:50




PROPOSED ELEVATION 2
- 1:50



PROPOSED ELEVATION 3
- 1:50



PROPOSED ELEVATION 4 -
1:50

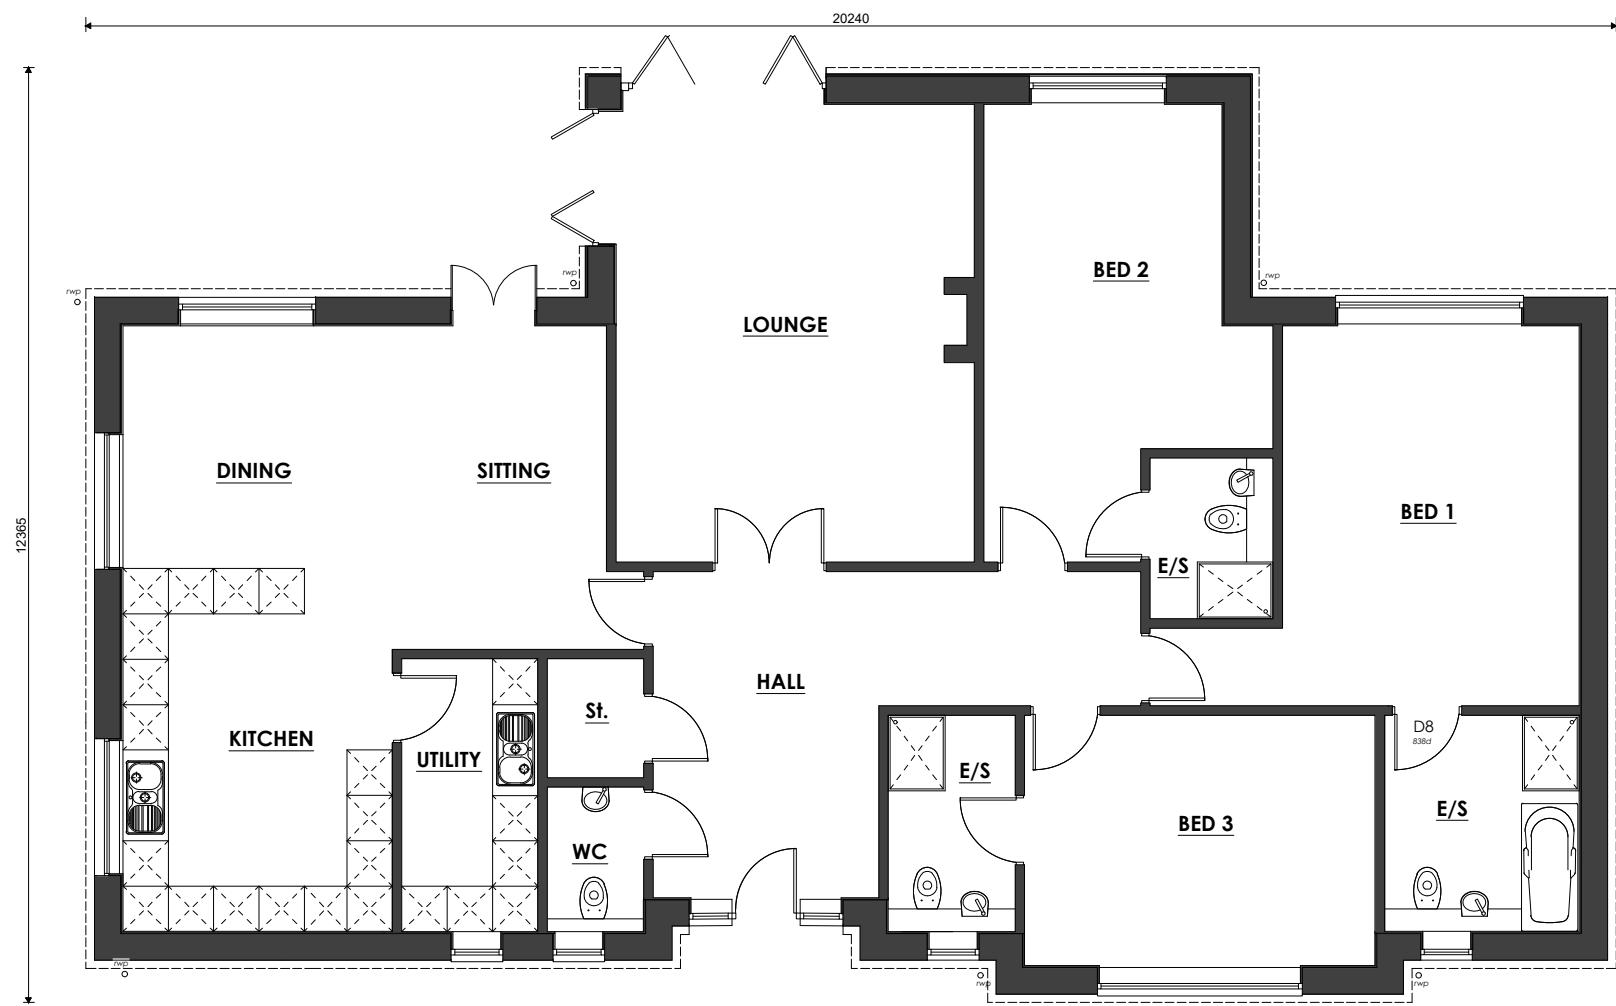

PROPOSED GF PLAN
- 1:100

Client Springbourne Homes Ltd		hayward ARCHITECTS LTD	
Project Title Proposed Housing Development The Coppice Burbage			
Drawing Title Type F1 - Plot 5			
Scale 1/50		Sheet A1	Job No. 12/71
Author CB	Date May 2024		
The COPYRIGHT OF THIS DRAWING IS VESTED IN HAYWARD ARCHITECTS LTD. REPRODUCTION IN ANY FORM OTHER THAN AS PRINTED OR MADE BY COMPASSION WITHIN THE PROFESSIONAL PRIVILEGE OF THE COPYRIGHT HOLDER OR NOT SCALE FROM DRAWING AND ONLY 1/4000 DIMENSIONS ARE TO BE USED		Status PLANNING	