




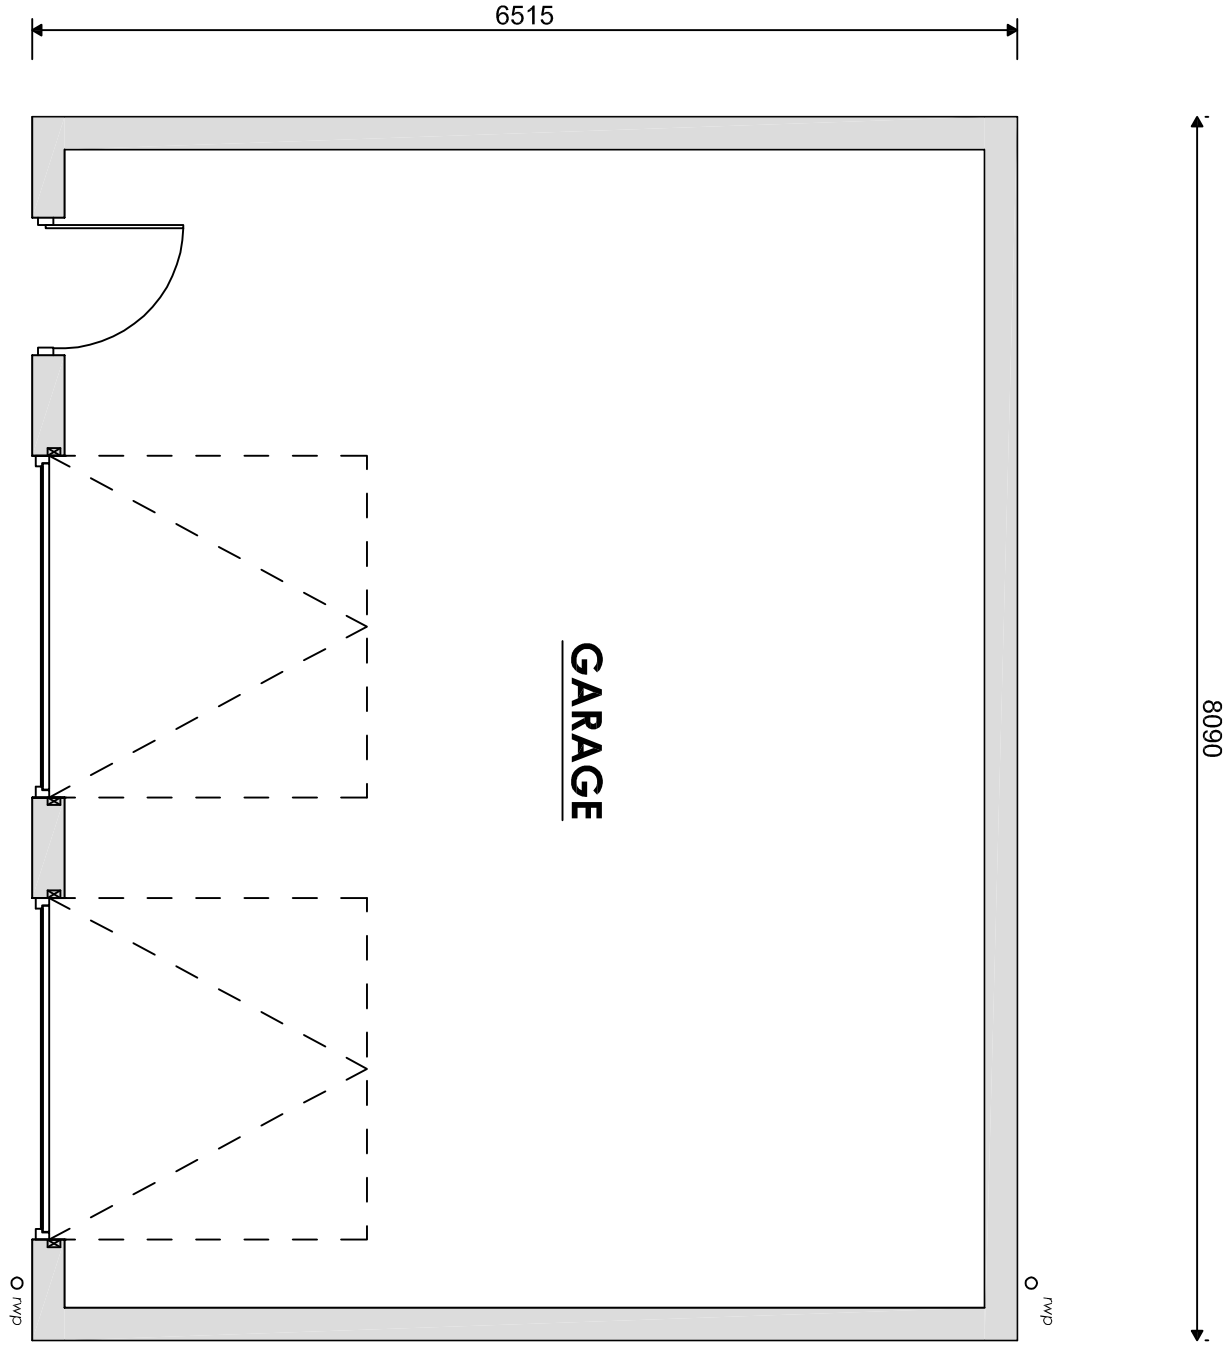


FLOOR PLAN

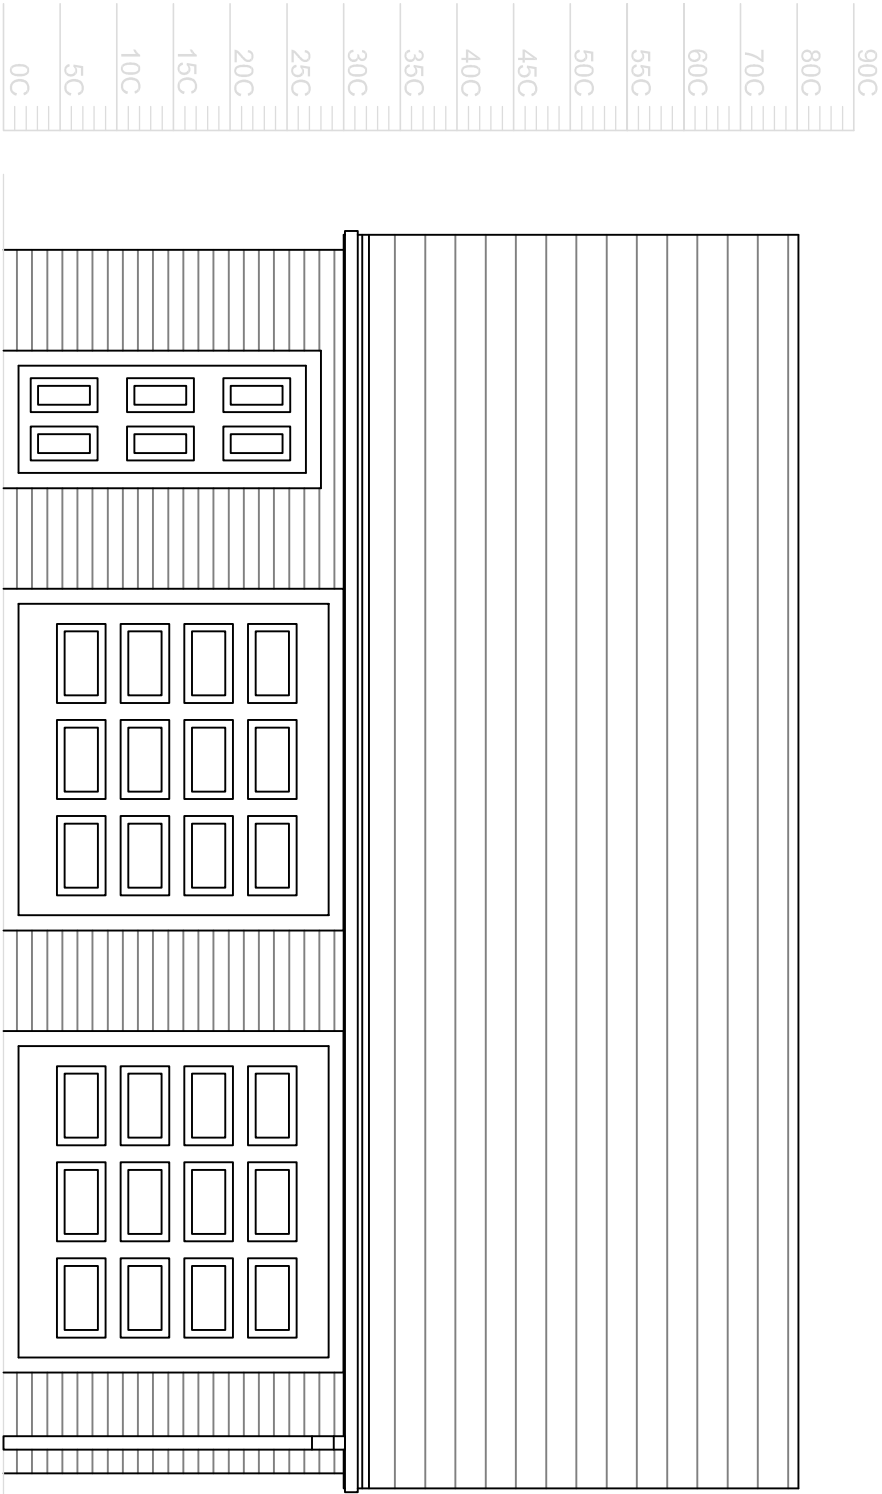

FRONT ELEVATION

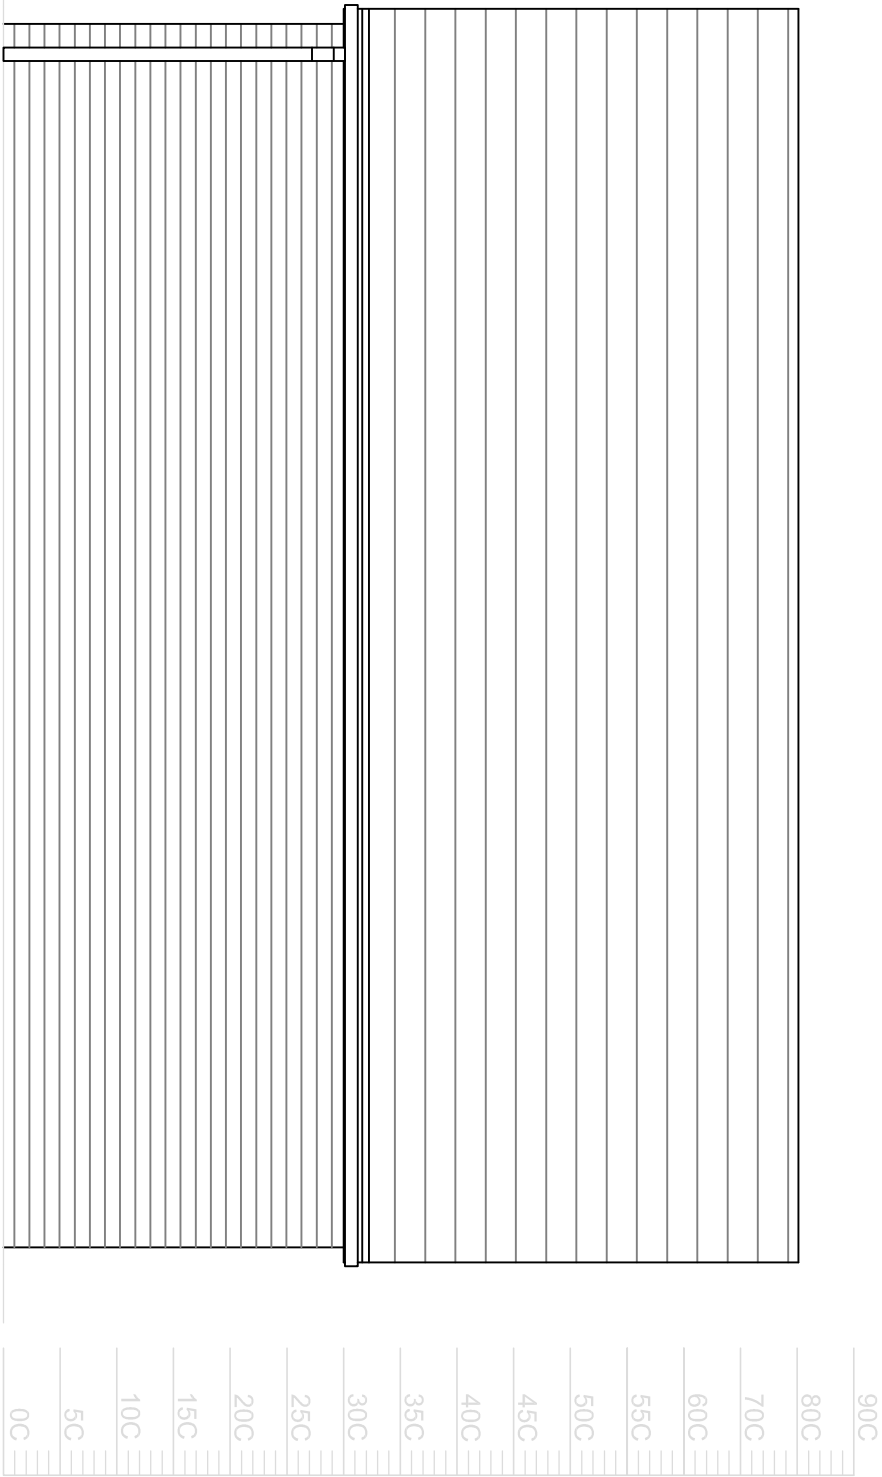

REAR ELEVATION

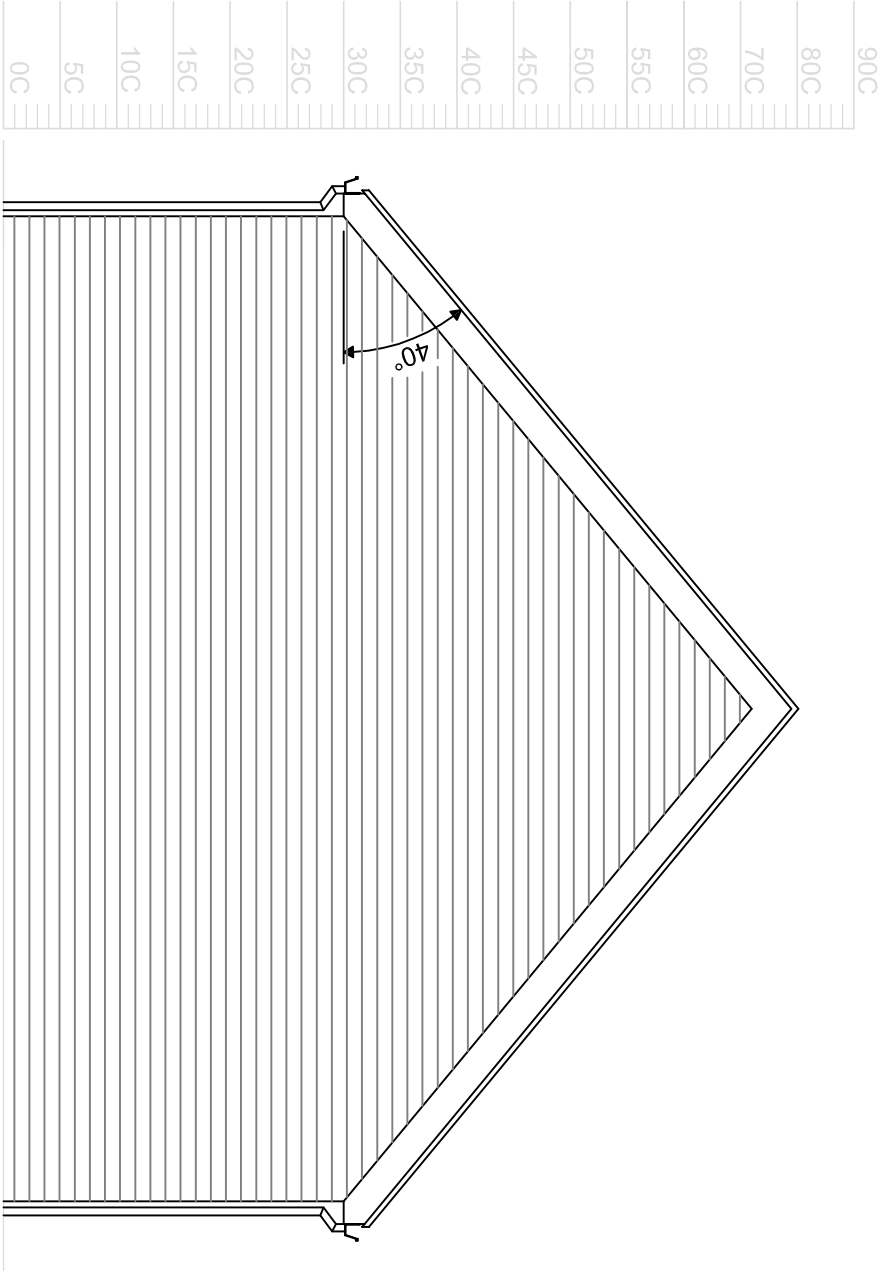

SIDE ELEVATION 1

