

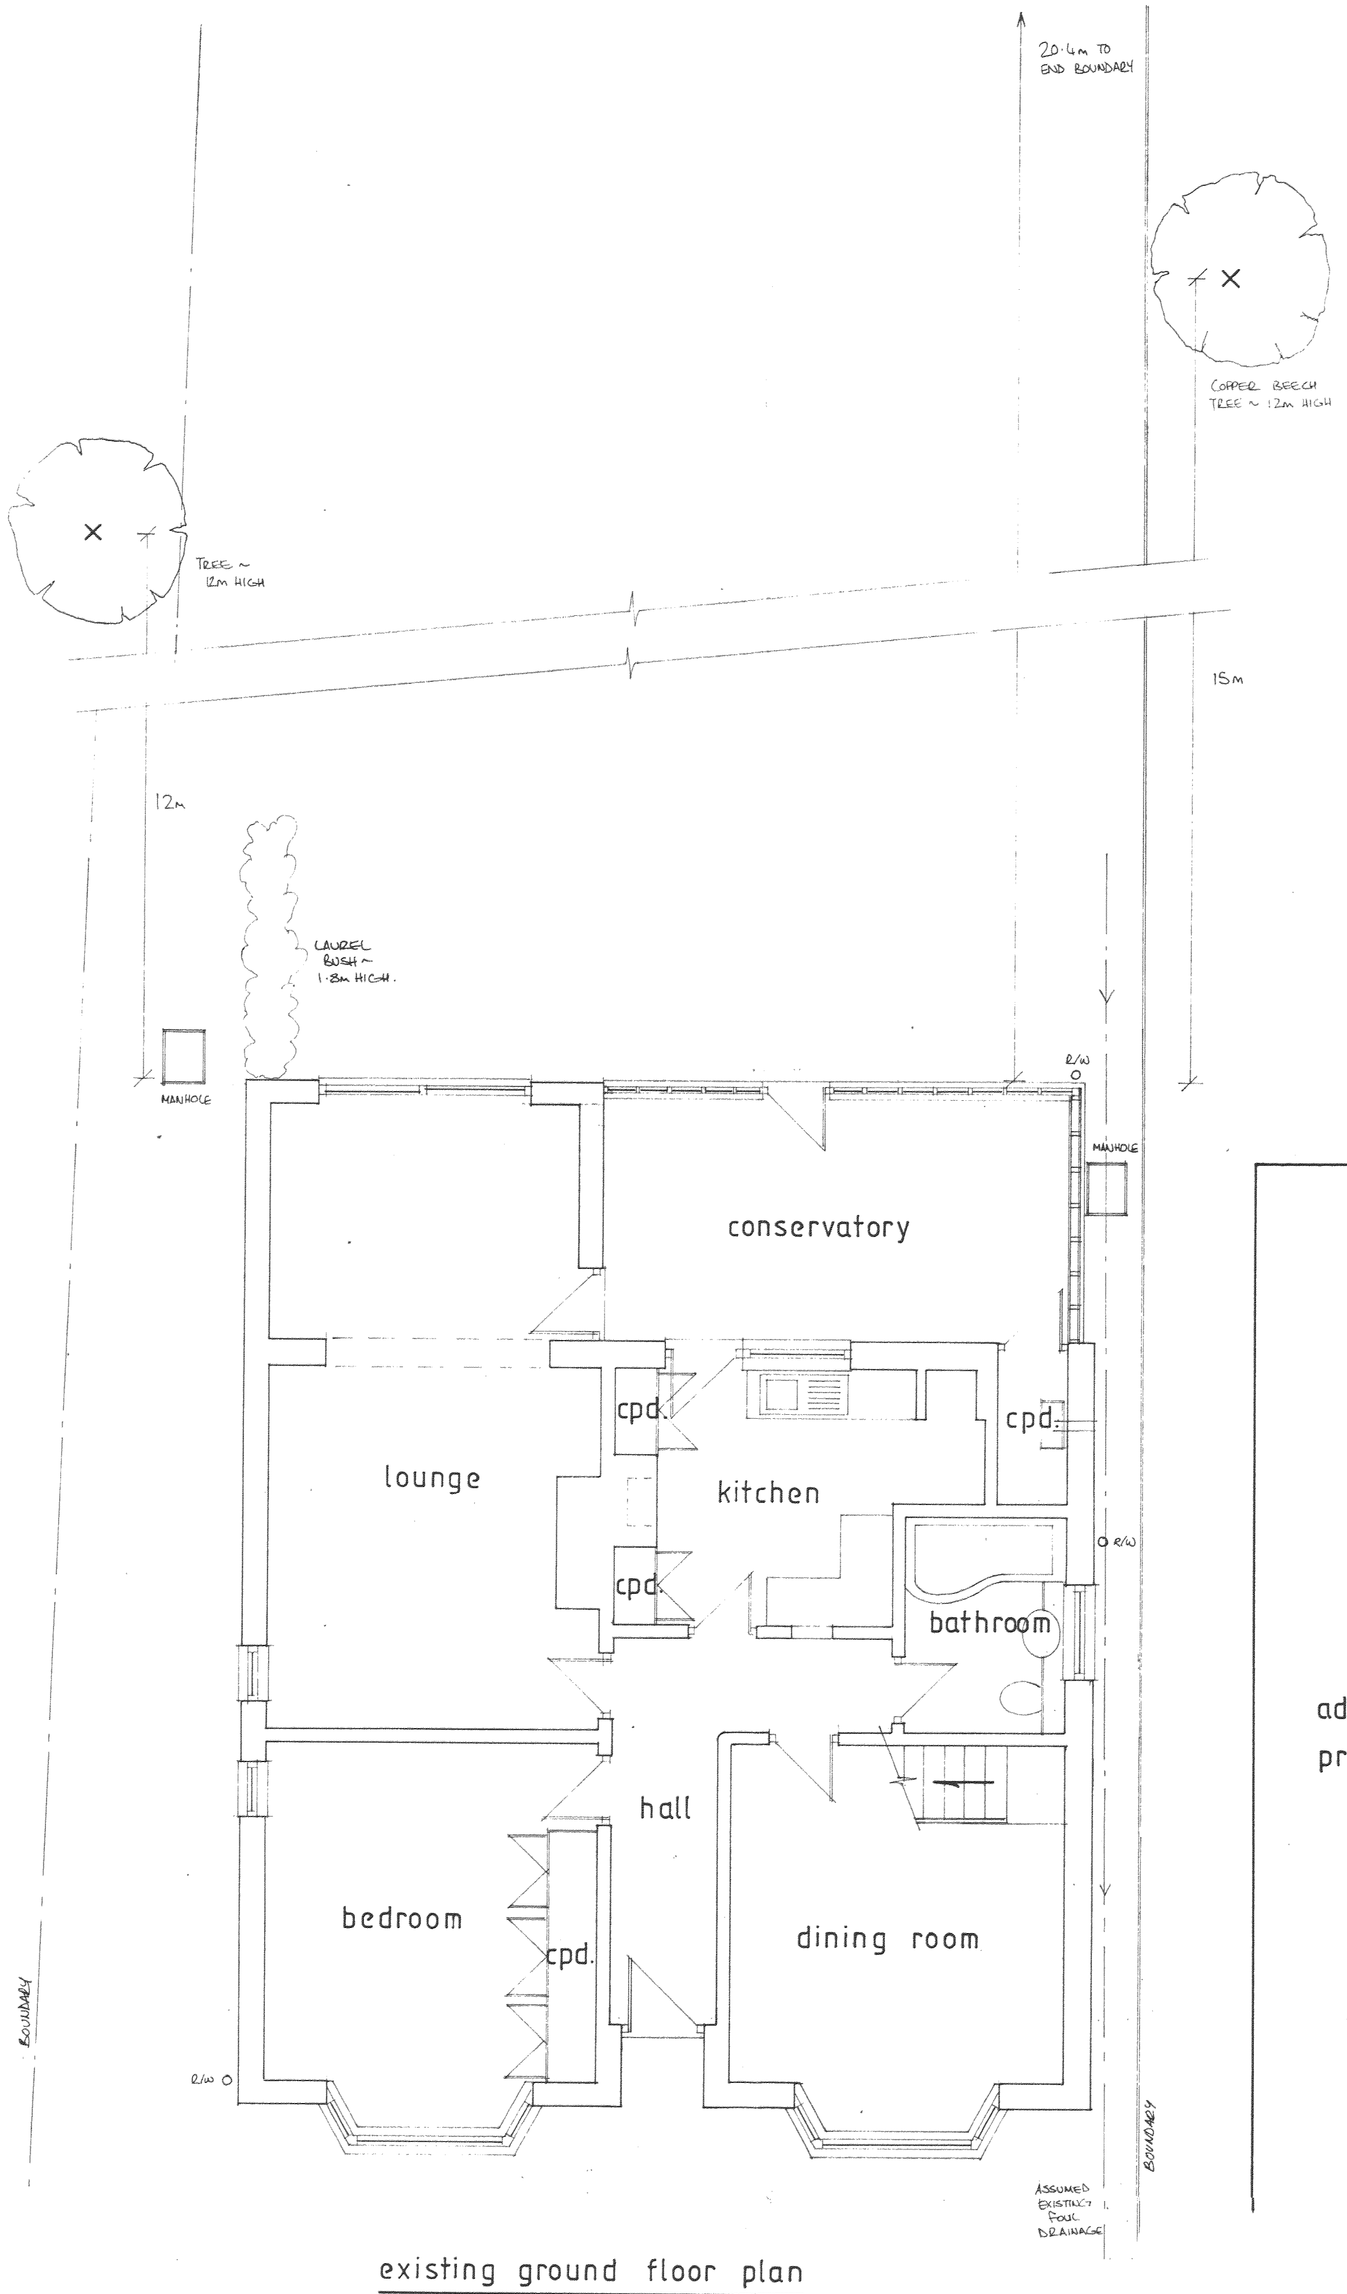



existing ground floor plan

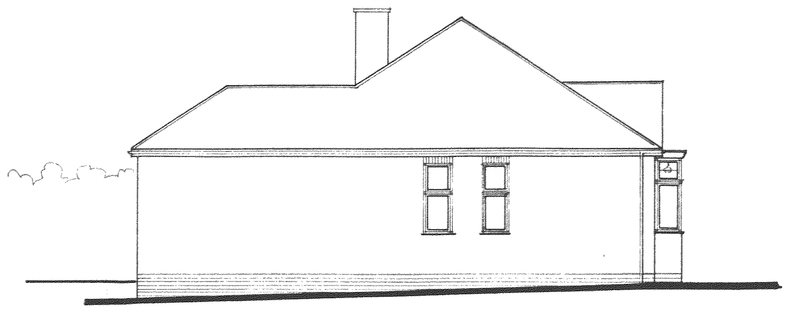

existing side elevation

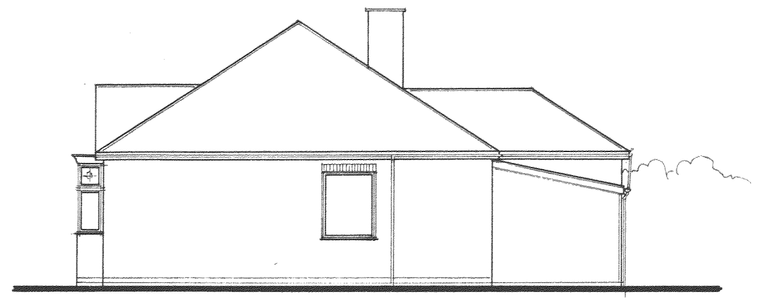


existing side elevation

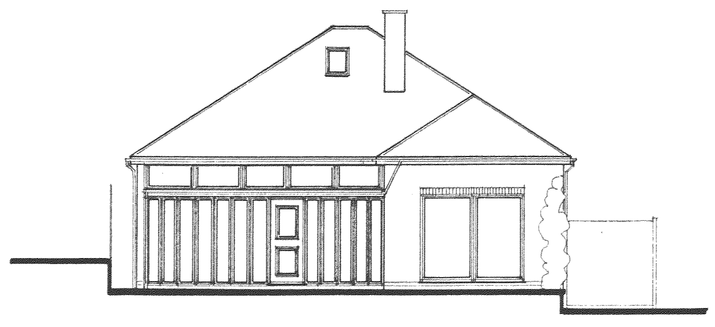

existing rear elevation

adjacent property

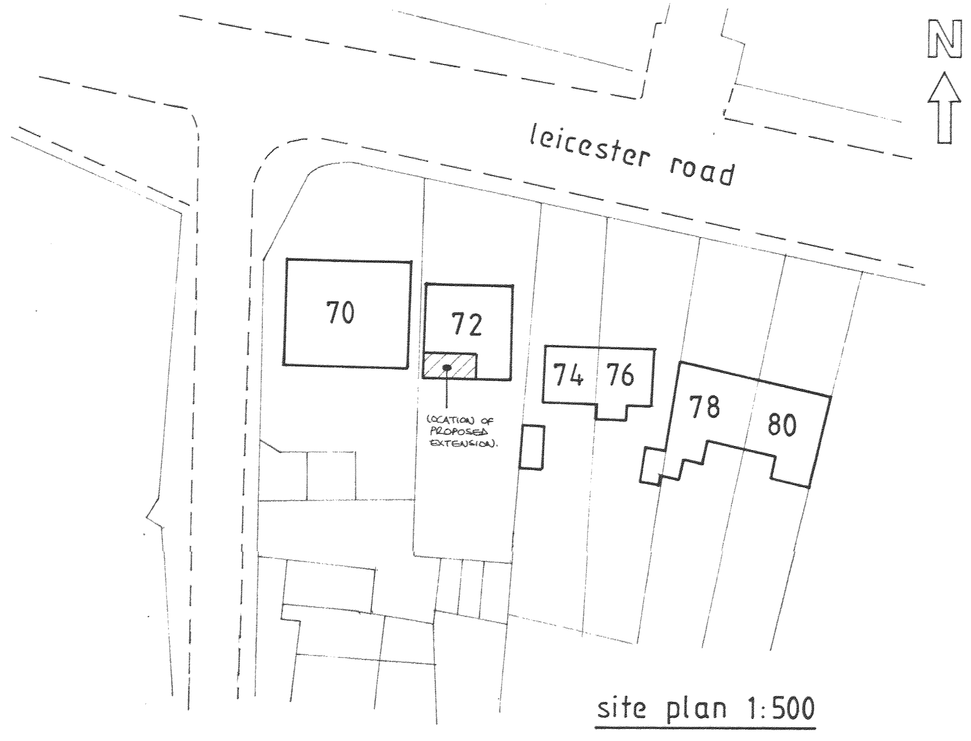

site plan 1:500

NOTES

REVISIONS

project	proposed alterations 72 leicester road groby, leicester
drawing	existing plan, elevations + site plan
drg. no.	2947 - 1
scale	1:50 1:100 1:500
date	august 2008
drawn by	JM
client	Mr and Mrs Wheatley

TM CS
Architectural & Building Consultants
65 STOUGHTON ROAD - OADBY - LEICESTER - LE2 4FQ
TEL/FAX: 0116 271 5888

IBS Ltd 27