

NORTH ELEVATION

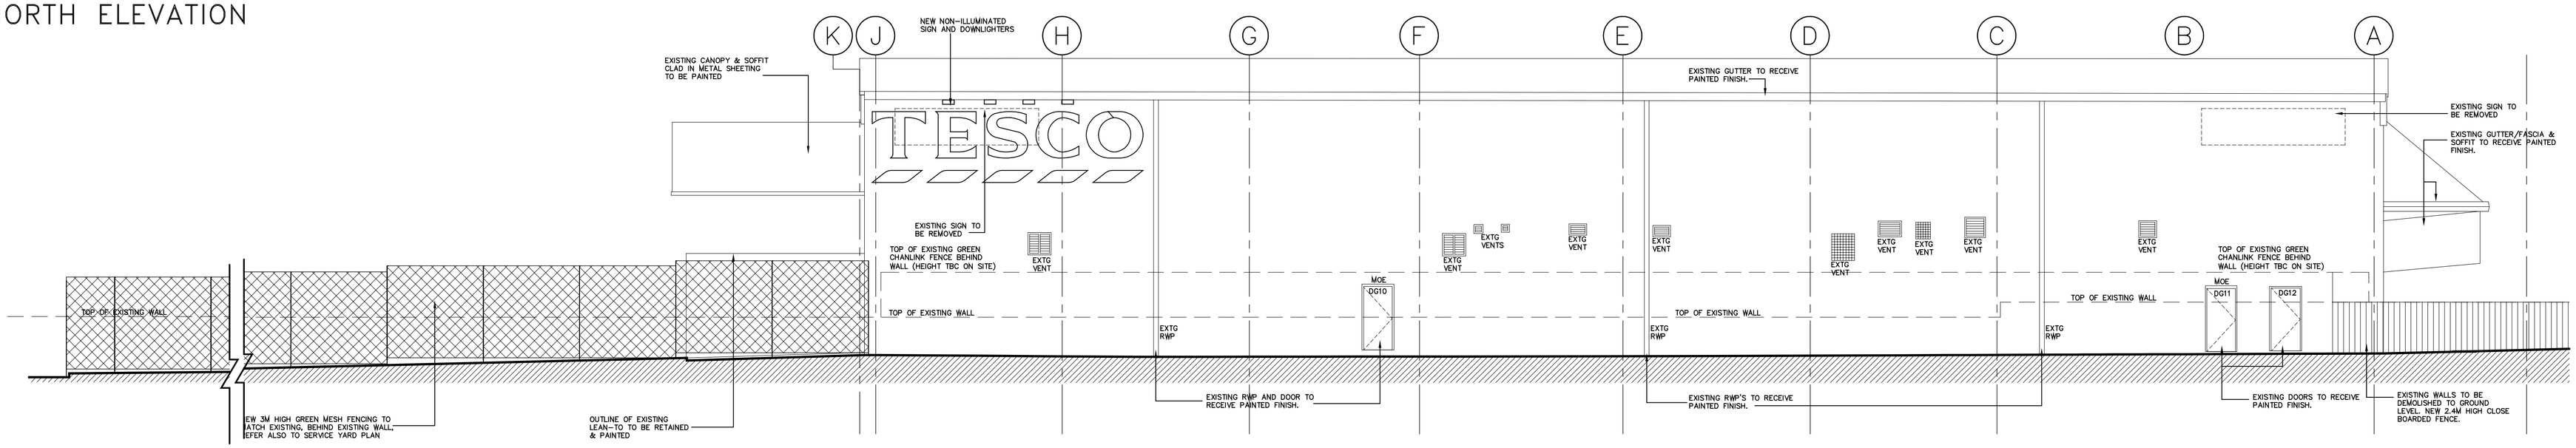

SOUTH ELEVATION

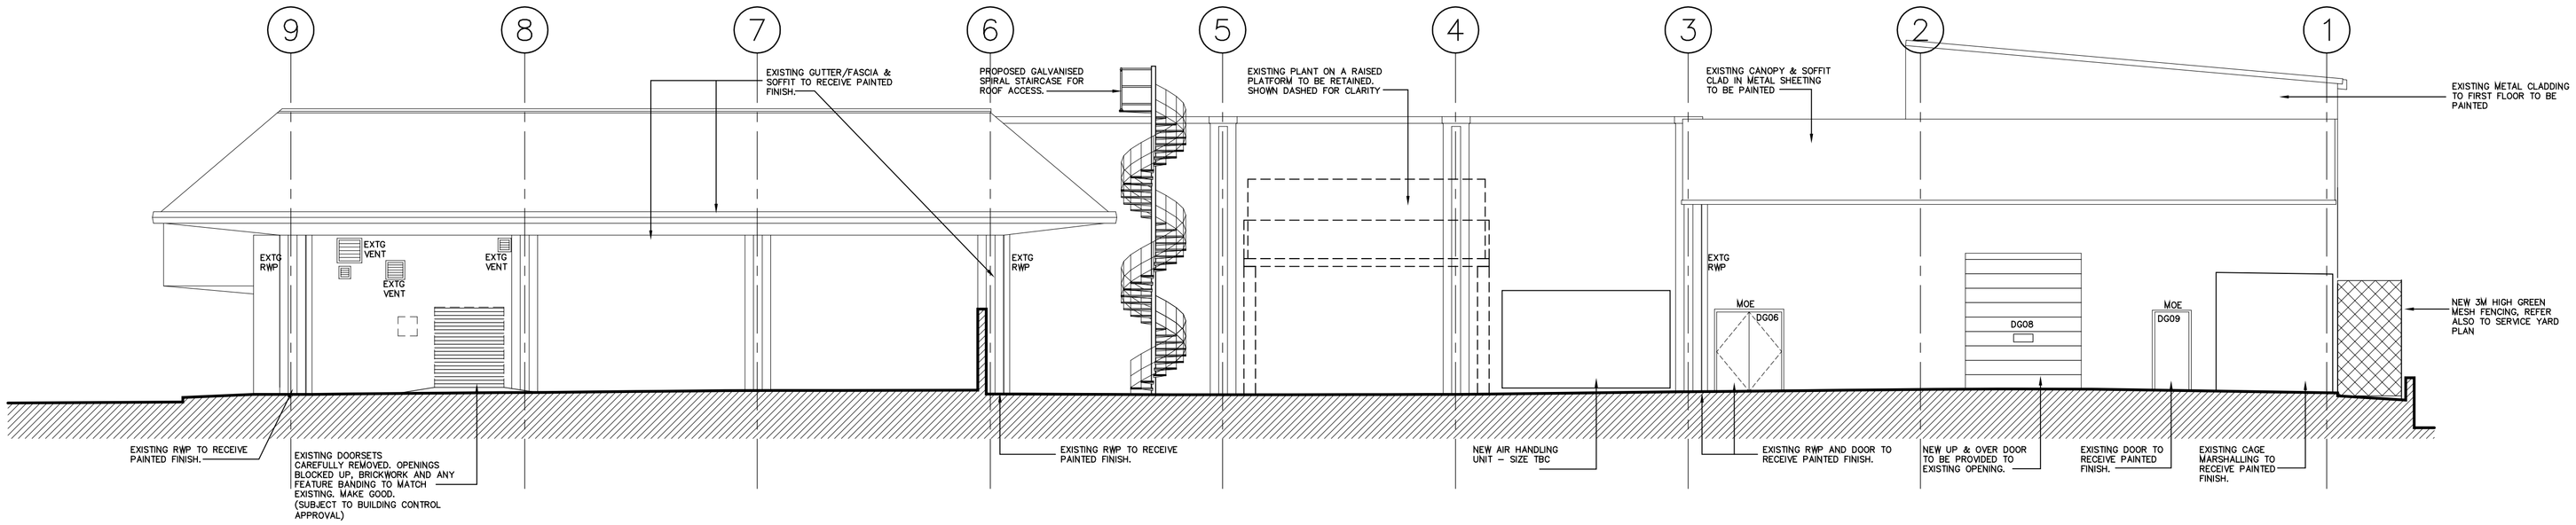

WEST ELEVATION

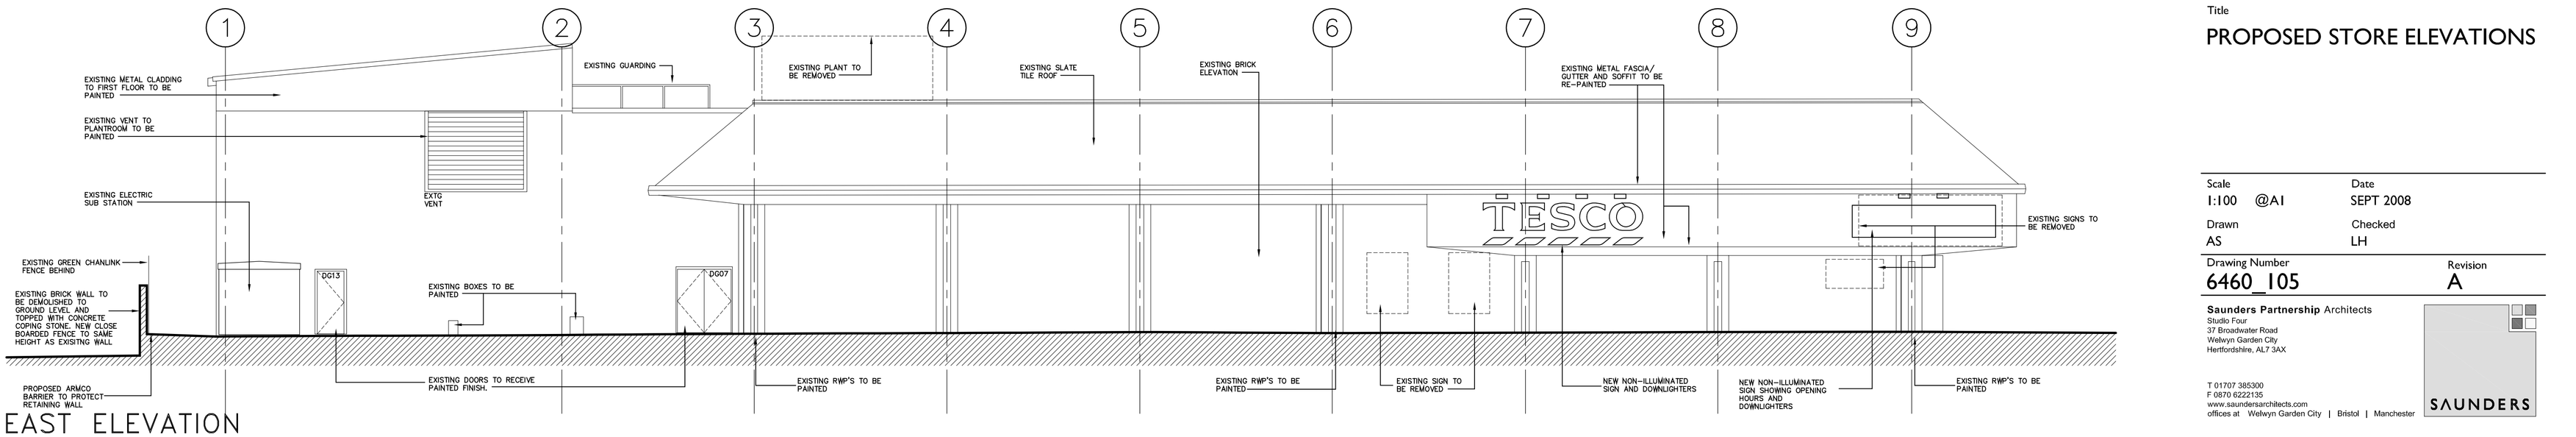

EAST ELEVATION

NOTES

This drawing to be read in accordance with the specification/Bills of Quantities and related drawings.

No Dimensions to be scaled from this drawing. All stated dimensions to be verified on site and the Architect notified of any discrepancies.

0 100

Scale bar 100mm at 1:1

GENERAL NOTES:

ALL EXISTING LIGHTING TO BE REMOVED & REPLACED. POSITIONS & DETAILS tbc

ALL NEW PAINTWORK TO BE RAL 9010 WHITE

REV	DATE	NOTE	IN
A	03.10.08	SIGNAGE ADDED/BRICK EMITTED AND GLAZING ADDED TO LEFT HAND SIDE OF FRONT DOOR/CLOSE BOARDED FENCE ADDED TO SOUTH OF CAR PARK ISSUED FOR PLANNING	LC

Project

PROPOSED REFURBISHMENT
TESCO STORE
HINCKLEY

Title

PROPOSED STORE ELEVATIONS

Scale	Date
1:100 @A1	SEPT 2008
Drawn	Checked
AS	LH

Drawing Number: 6460_105

Revision: A

Saunders Partnership Architects
Studio Four
37 Broadwater Road
Welwyn Garden City
Hertfordshire, AL7 3AX

T 01707 385300
F 0870 6222135
www.saundersarchitects.com
offices at Welwyn Garden City | Bristol | Manchester

SAUNDERS