Tesco Stores Limited
Hawley Road
Hinckley

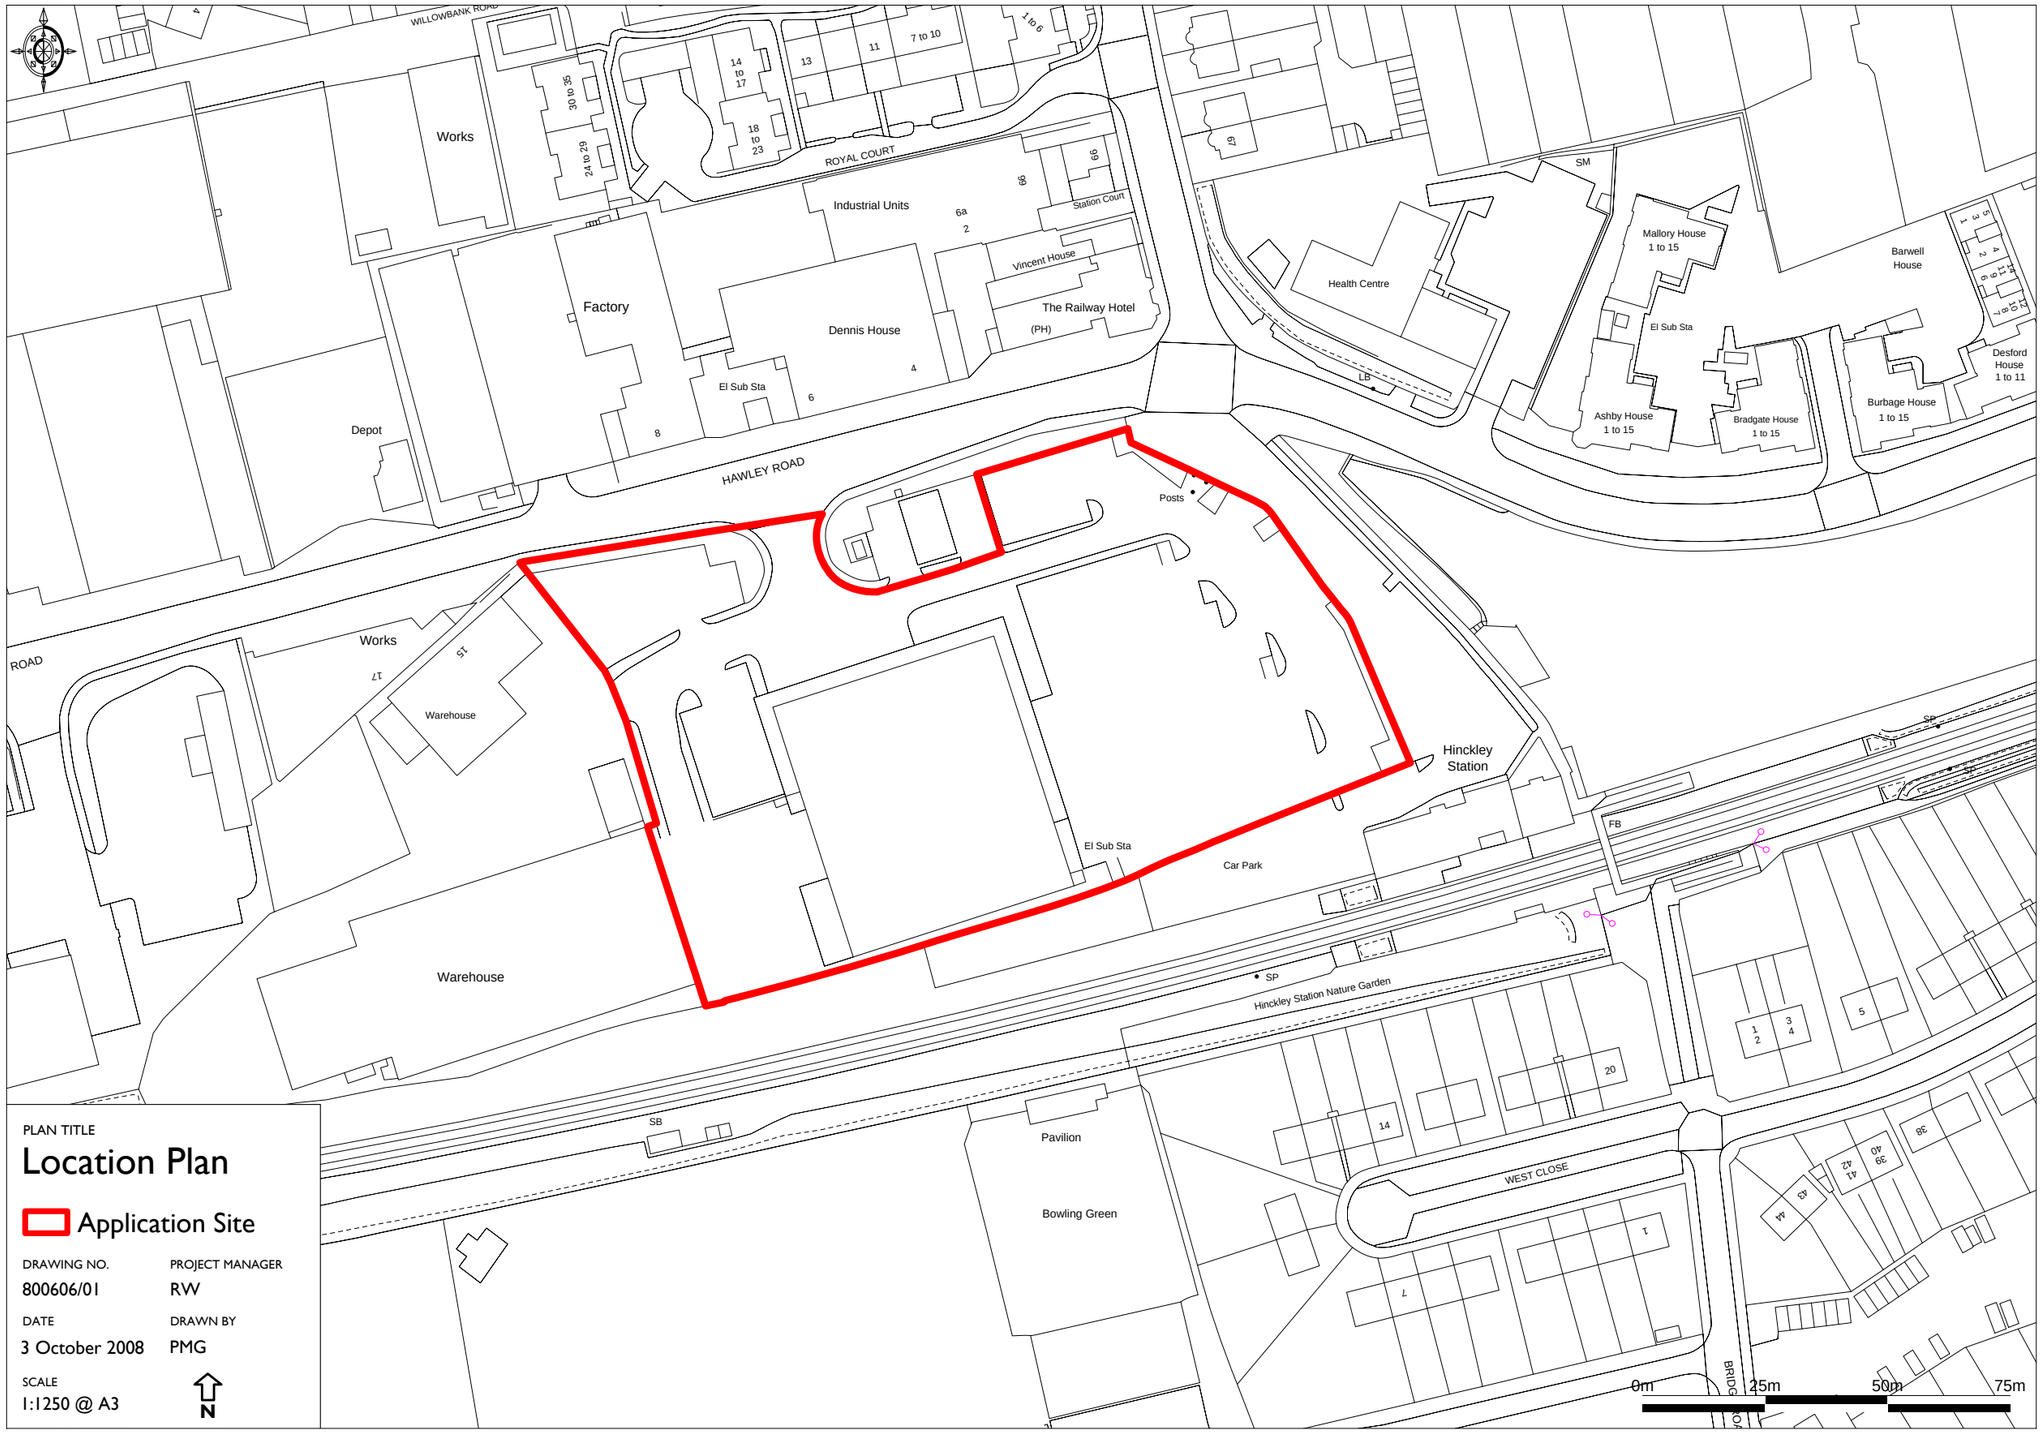

PLAN TITLE

Location Plan

Application Site

DRAWING NO.	PROJECT MANAGER
800606/01	RW
DATE	DRAWN BY
3 October 2008	PMG

SCALE
1:1250 @ A3

N

Enabled by Ordnance Survey

© Crown Copyright 2008. All rights reserved. Licence number 100020449. Plotted Scale - 1:1250