



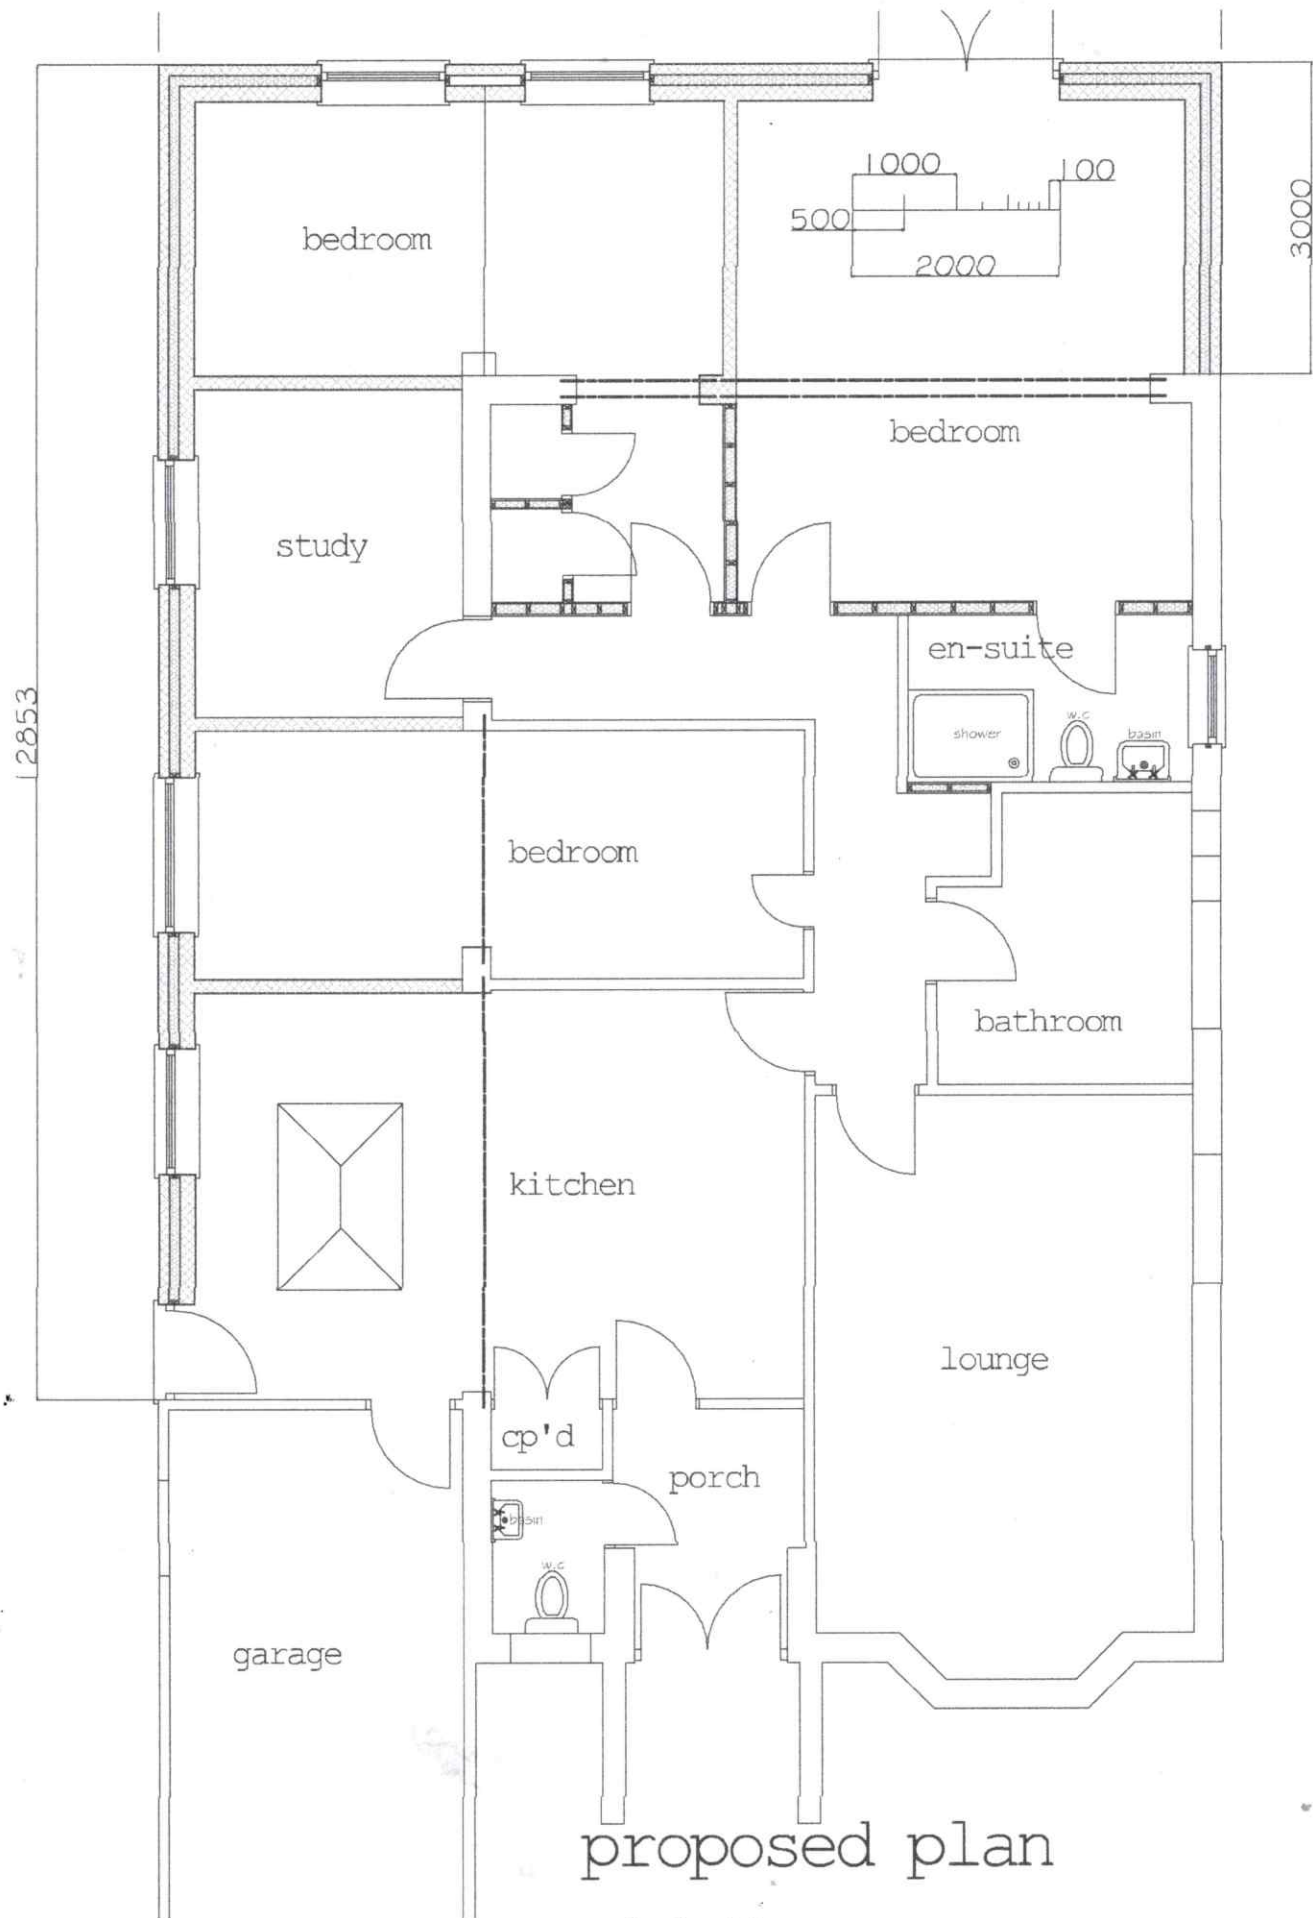



Proposed Extension
 160 Newbold Road
 Barlstone CV13 0DT
 For Mr D Grewcock

Scale A3 paper
 1:50


Number 24/01/1
 January 2024

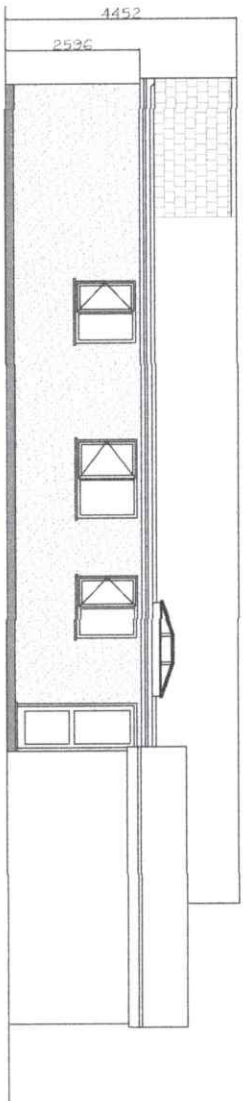


proposed side elevation

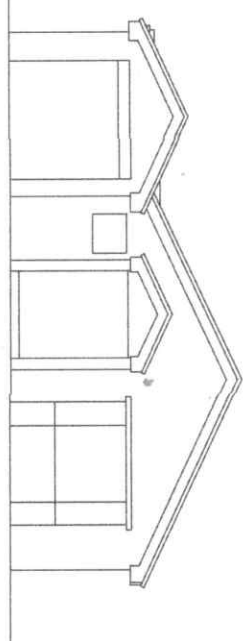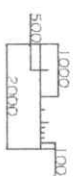

proposed front elevation

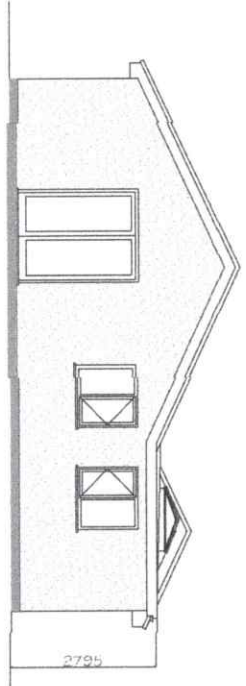

proposed rear elevation

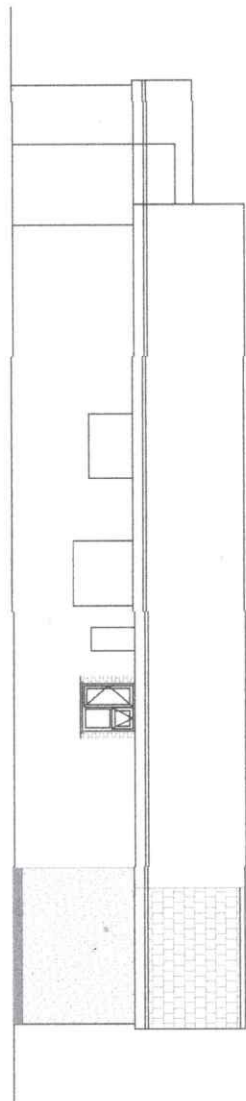

proposed side elevation

Proposed Extension
160 Newbold Road
Barlstone CV13 0DT
For Mr D Grewcock

Scale A3 paper
1:100
Number 24/01/2
January 2024

ale
100

conservatory

garage

porch

kitchen

bedroom

hall

bedroom

bedroom


bathroom


lounge

existing plan


existing plan

Scale A3 paper
As noted
Number 24/01/3
January 2024


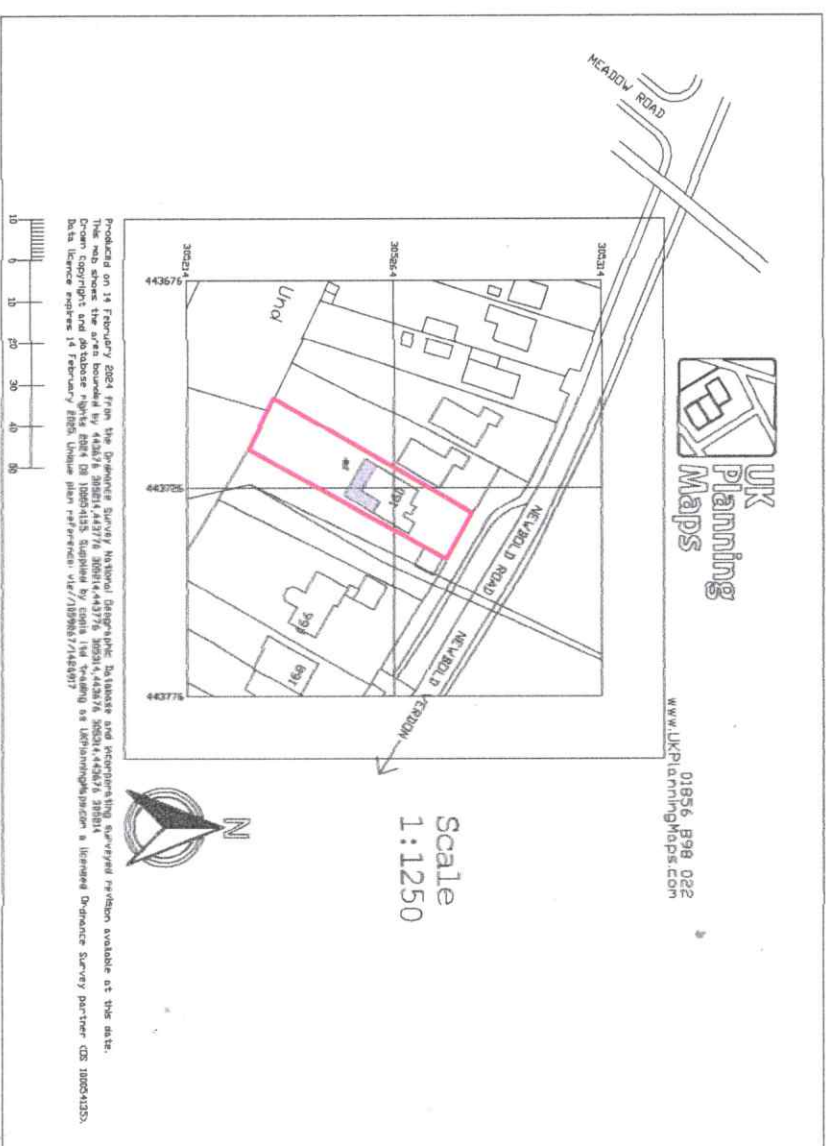


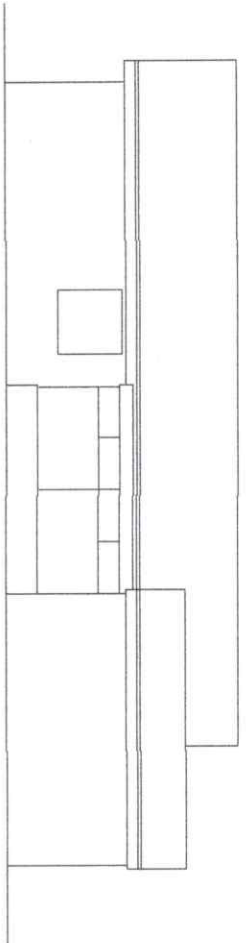


existing side elevation

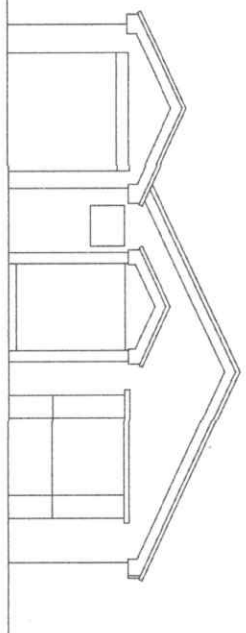

existing front elevation

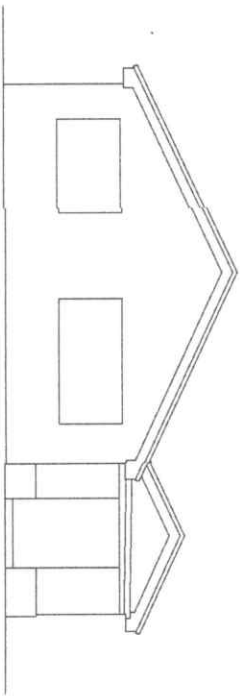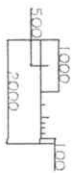

existing rear elevation

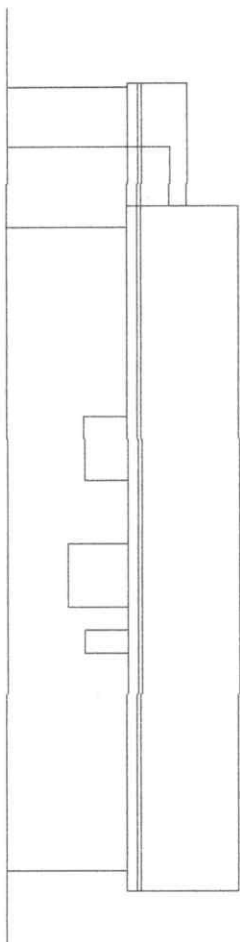

existing side elevation

Proposed Extension
160 Newbold Road
Barlstone CV13 0DT
For Mr D Grewcock

Scale A3 paper
1:100
Number 24/01/4
January 2024