


SHEEPY MAGNA MEMORIAL HALL ROOF (Showing layout of solar panels)


KEY: 1.5 cm = 1 metre

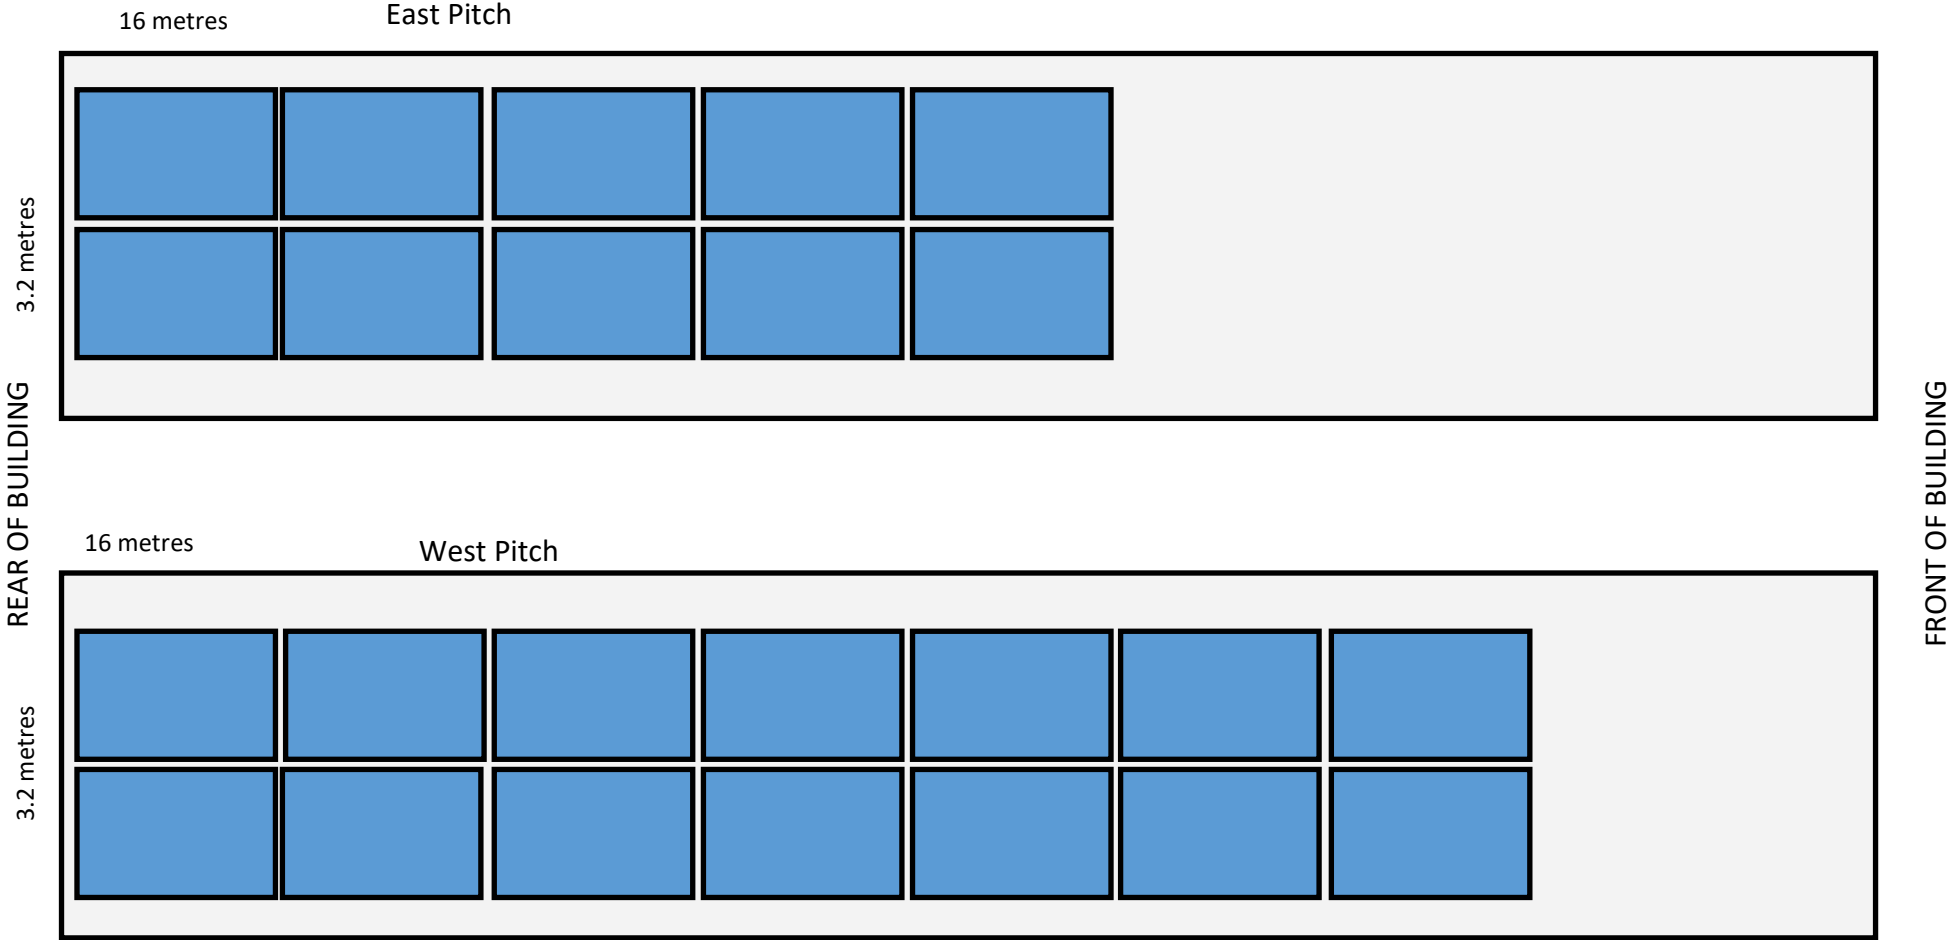


SHEEPY MEMORIAL HALL EXISTING ELEVATIONS

KEY: 0.5 cm = 1 metre


East Elevation: Showing proposed battery housing in red, but it will be painted to blend with the building brickwork

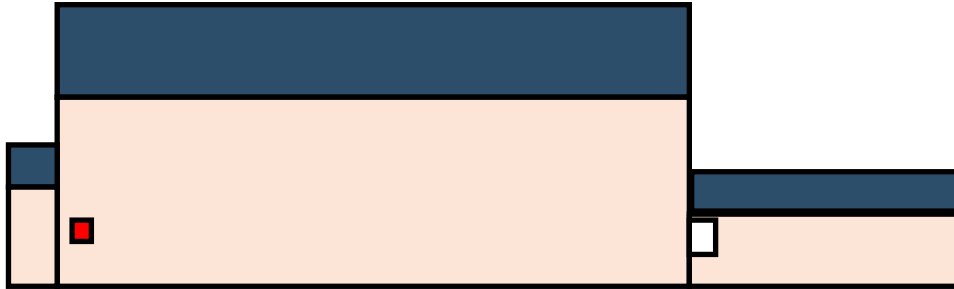

Front elevation

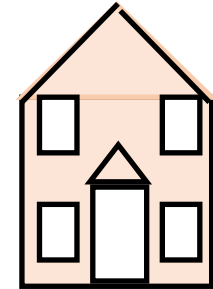

West Elevation: Existing and unaltered aspect, windows and doors in white

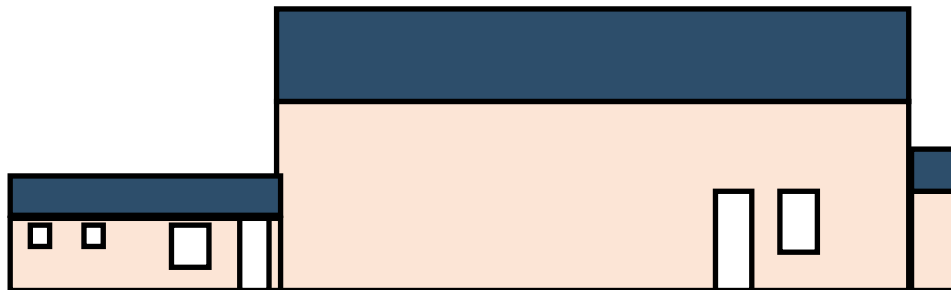

Rear elevation

