



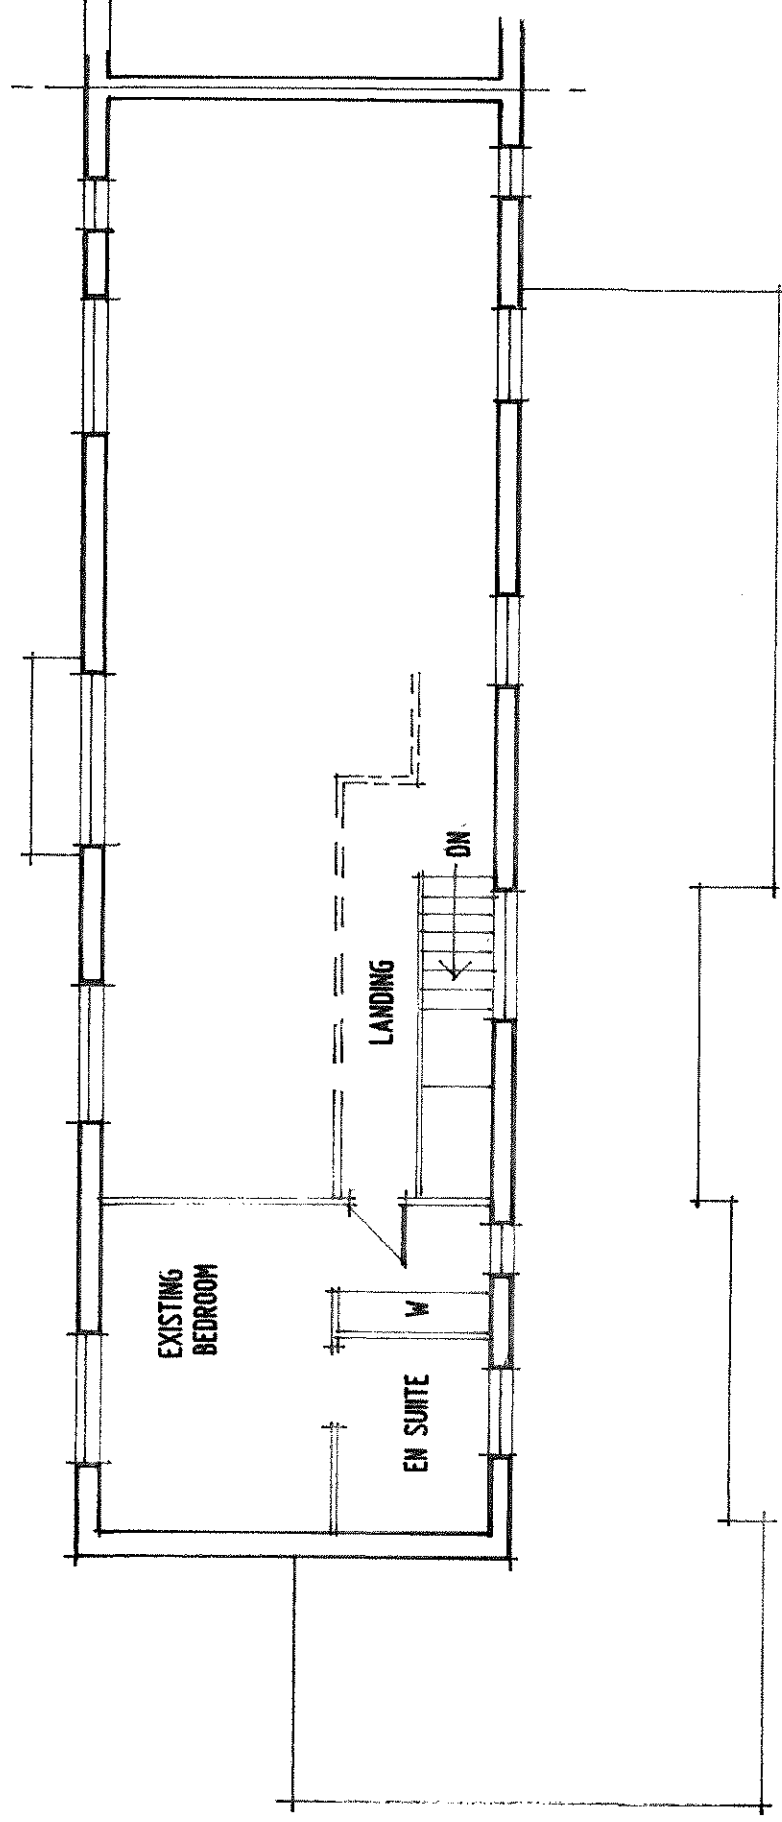

F I R S T F L O O R P L A N A S E X I S T I N G

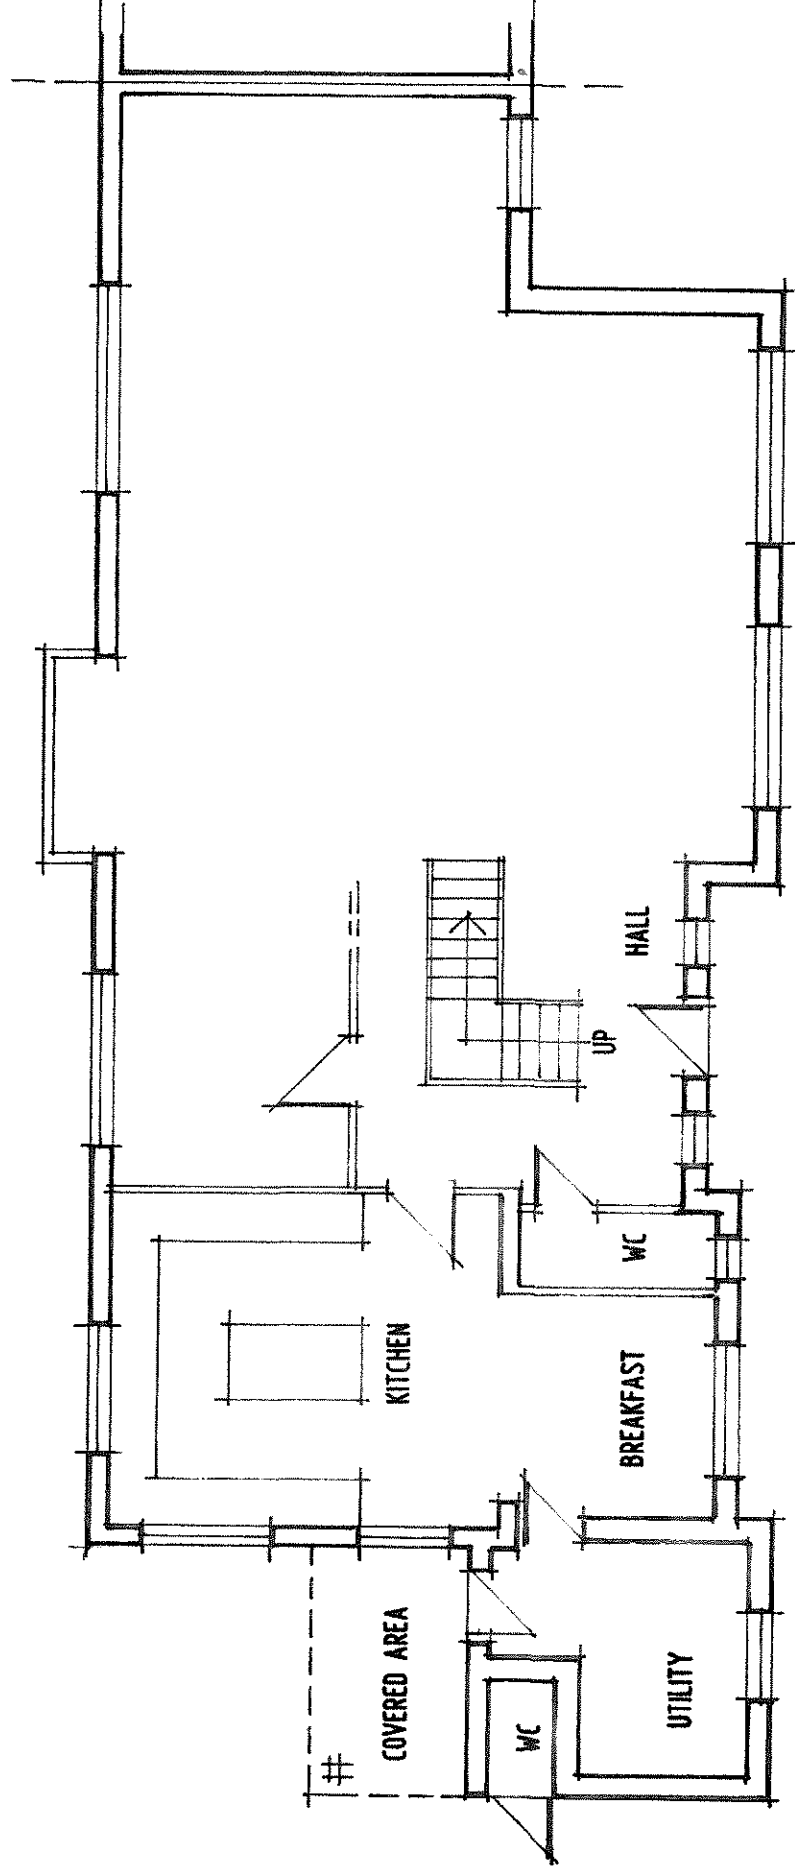

G R O U N D F L O O R P L A N A S E X I S T I N G

0 1 2 3 4 5M SCALE AT A3 DRAWING SIZE

BASED UPON EXISTING DRAWINGS AND SUBJECT TO VERIFICATION AND DETAILED DESIGN

PROPOSED ALTERATIONS AND ADDITIONS
4 POLEBROOK MEWS
BOTCHESTON LE9 9FG