



E X I S T I N G

DWG 2

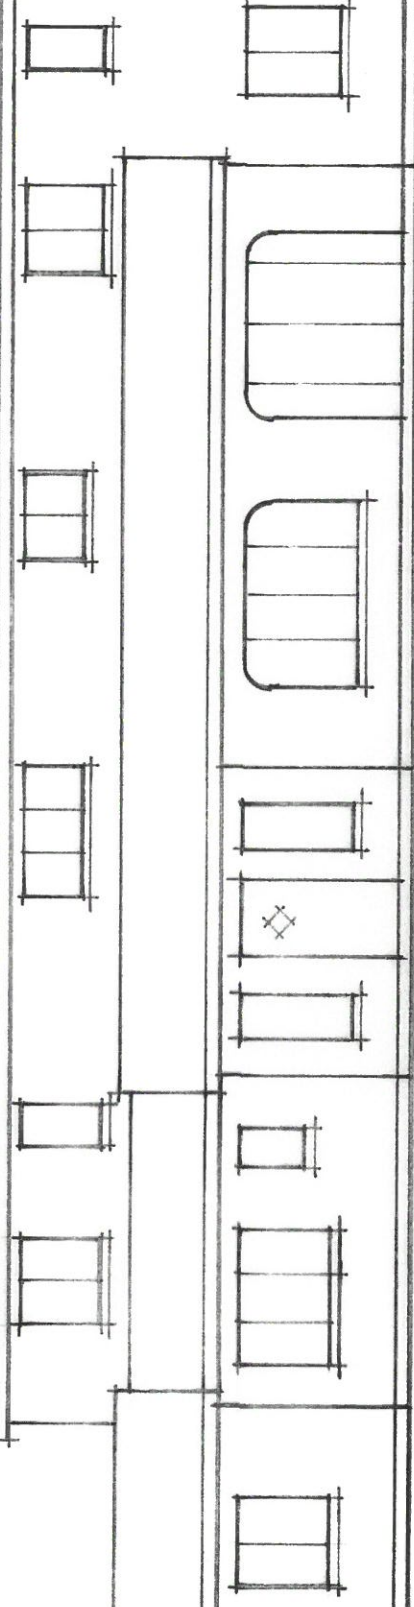


FRONT ELEVATION AS EXISTING

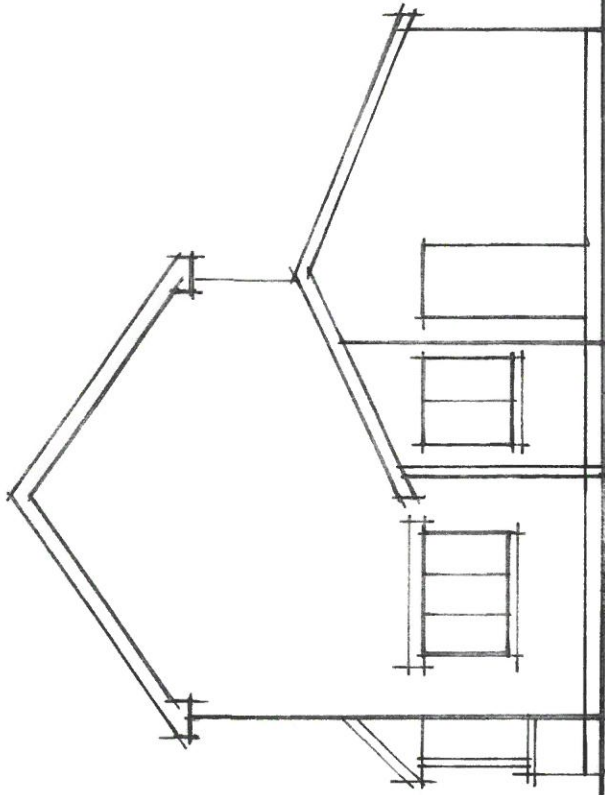


SIDE ELEVATION

ELEVATION/SECTION

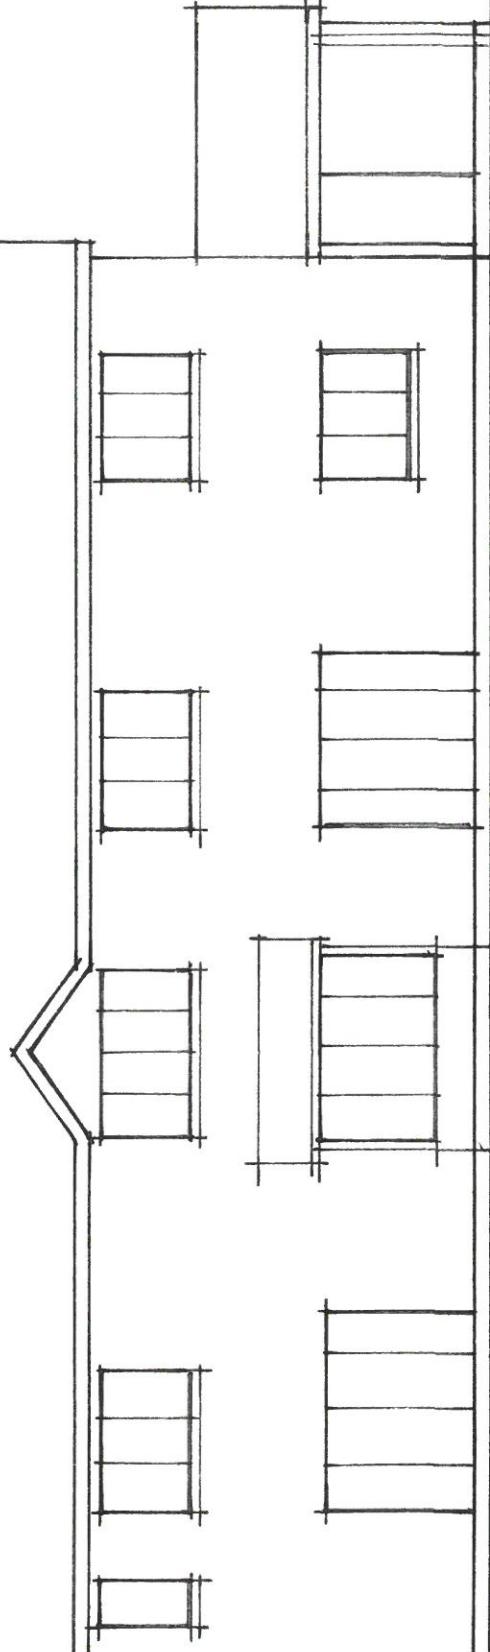

REAR ELEVATION AS EXISTING

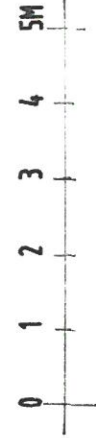

BASED UPON EXISTING DRAWINGS AND SUBJECT TO VERIFICATION AND DETAILED DESIGN

PROPOSED ALTERATIONS AND ADDITIONS
4 POLEBROOK MEWS
BOTCHESTON LE9 9FG