



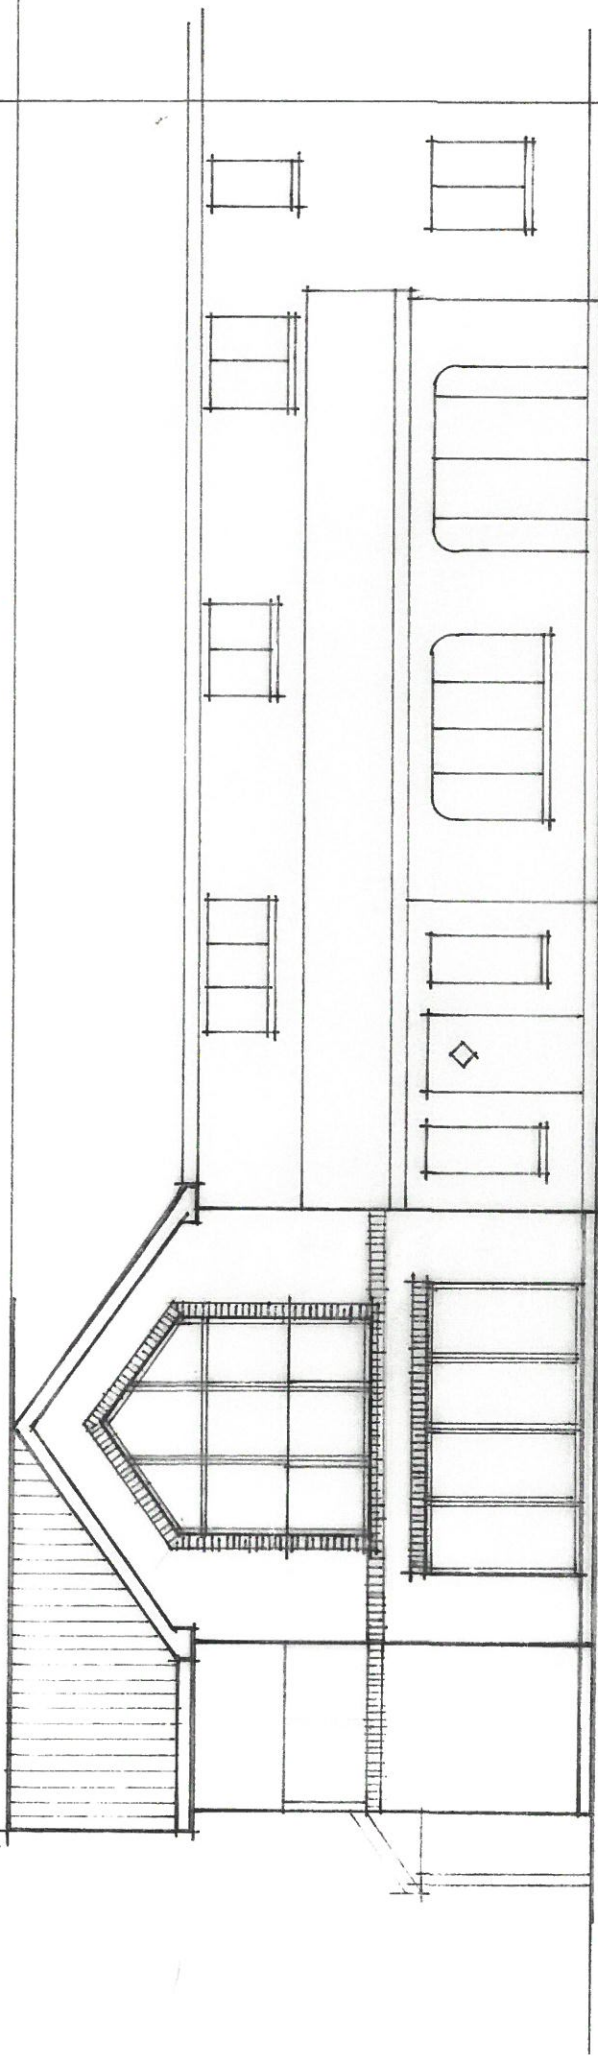


FRONT ELEVATION PROPOSED

ALL FACING MATERIALS
TO MATCH EXISTING

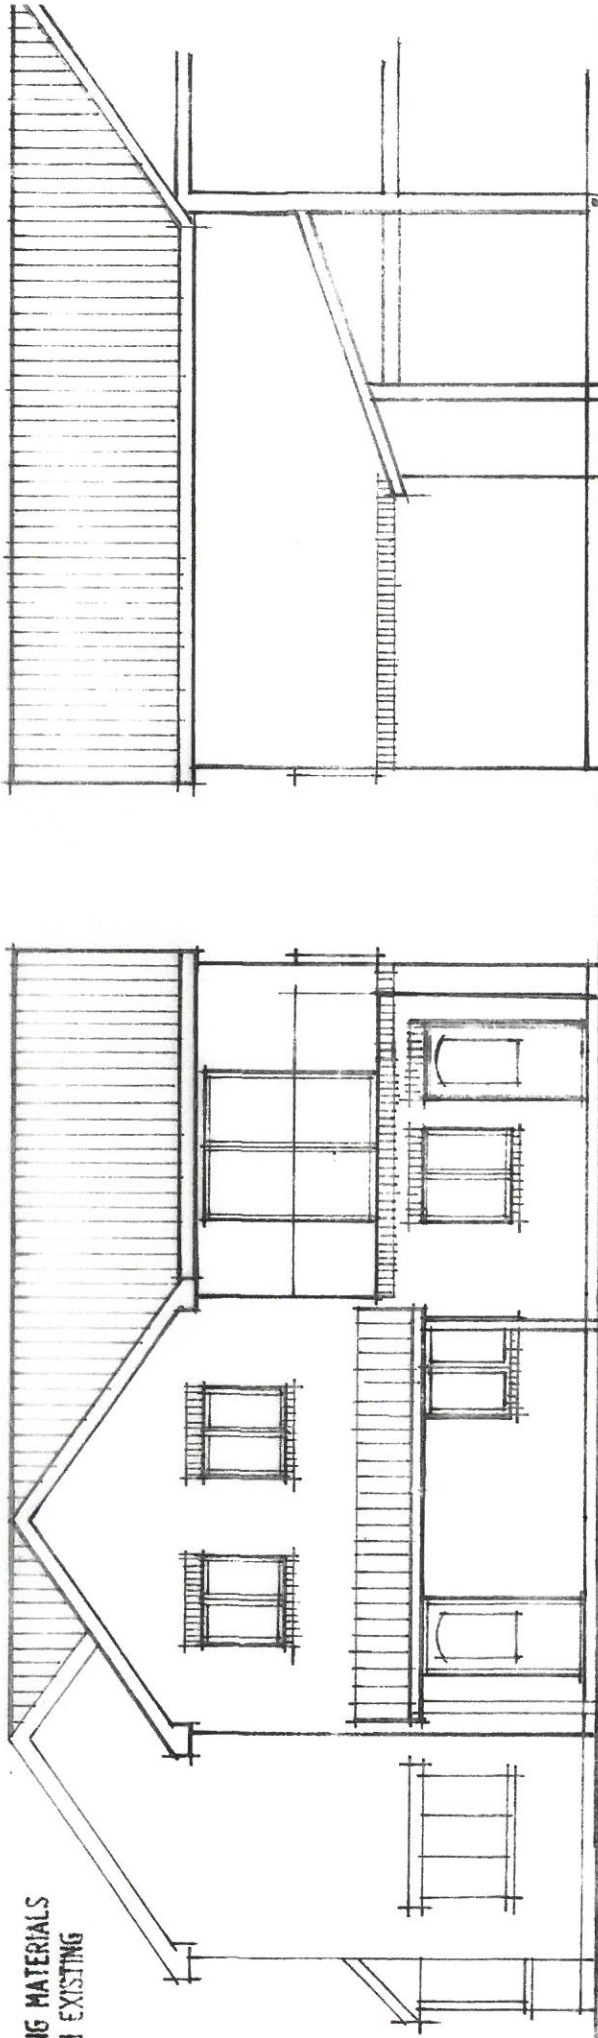


SIDE ELEVATION PROPOSED

SIDE ELEVATION / SECTION

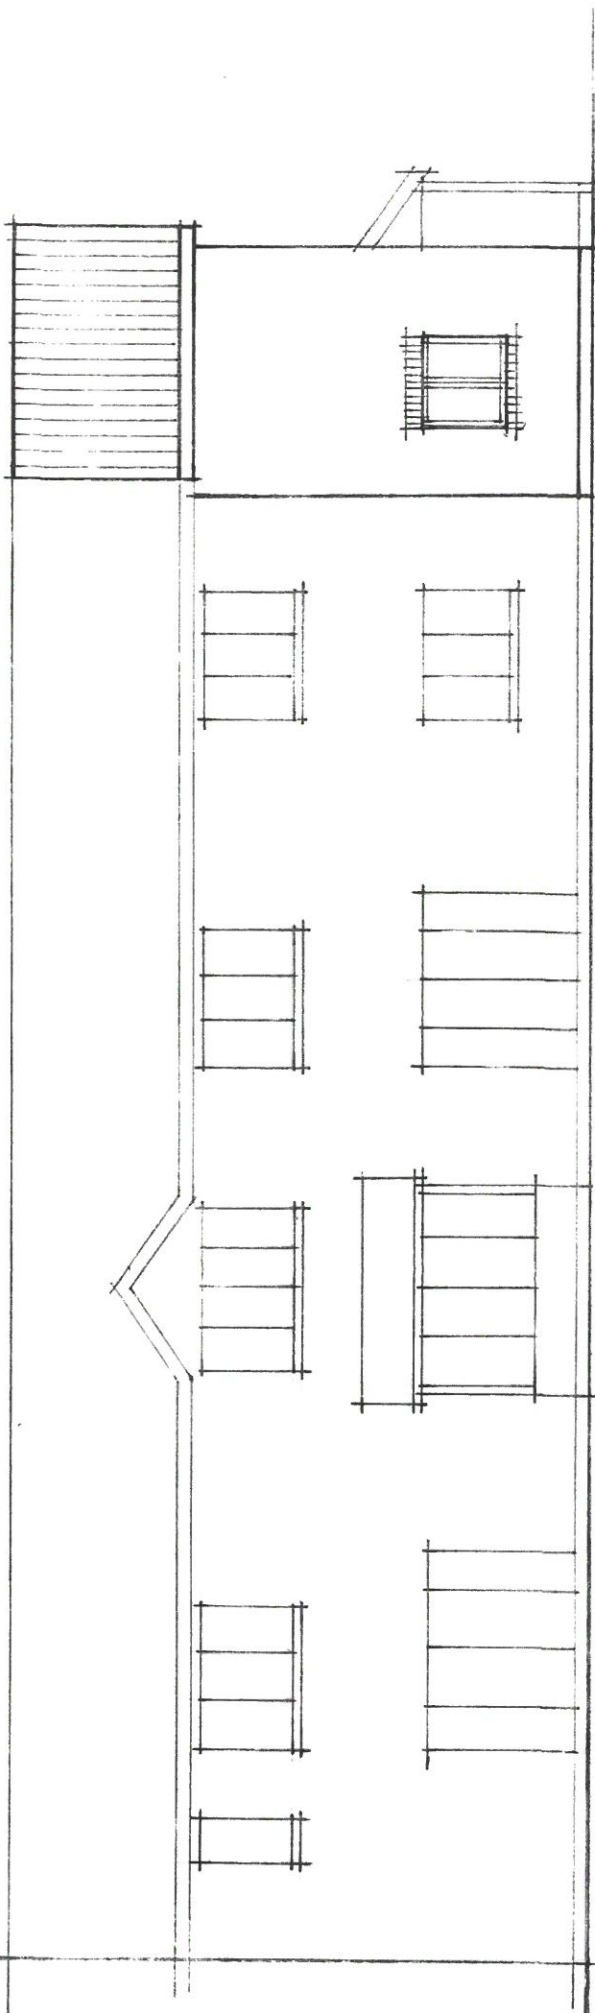

REAR ELEVATION PROPOSED

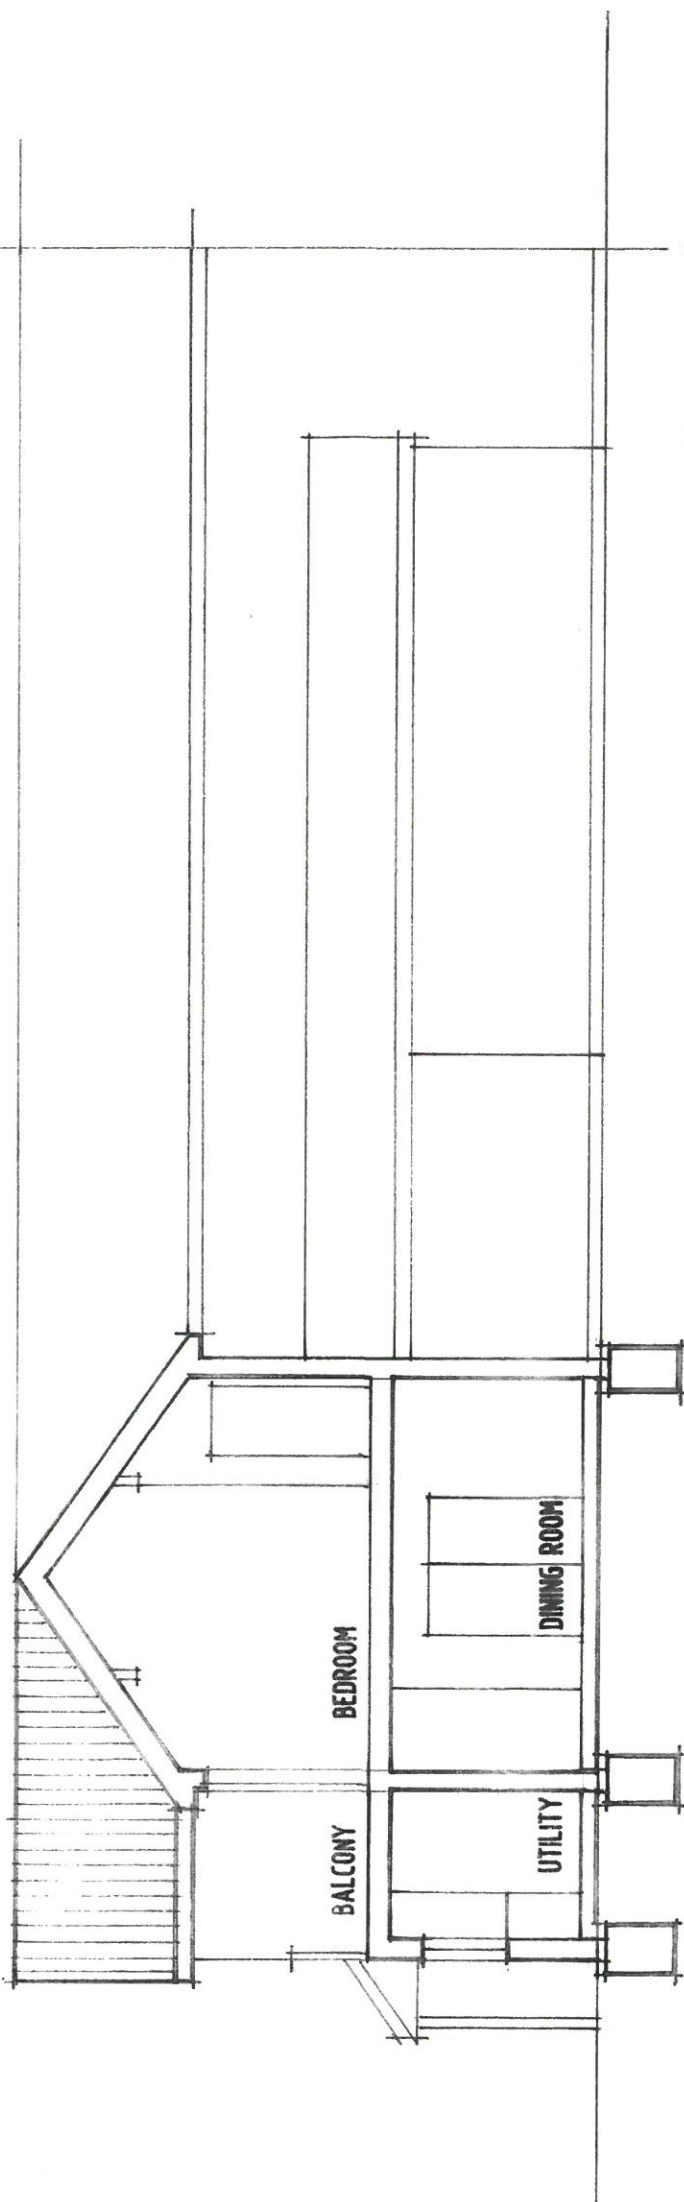

SECTION THROUGH NEW DINING ROOM AND BEDROOM
IMPORTANT
BASED UPON EXISTING DRAWINGS AND SUBJECT TO VERIFICATION AND DETAILED DESIGN

0 1 2 3 4 5M

PROPOSED ALTERATIONS AND ADDITIONS
4 POLEBROOK MEWS
BOTCHESTON LE9 9FG