




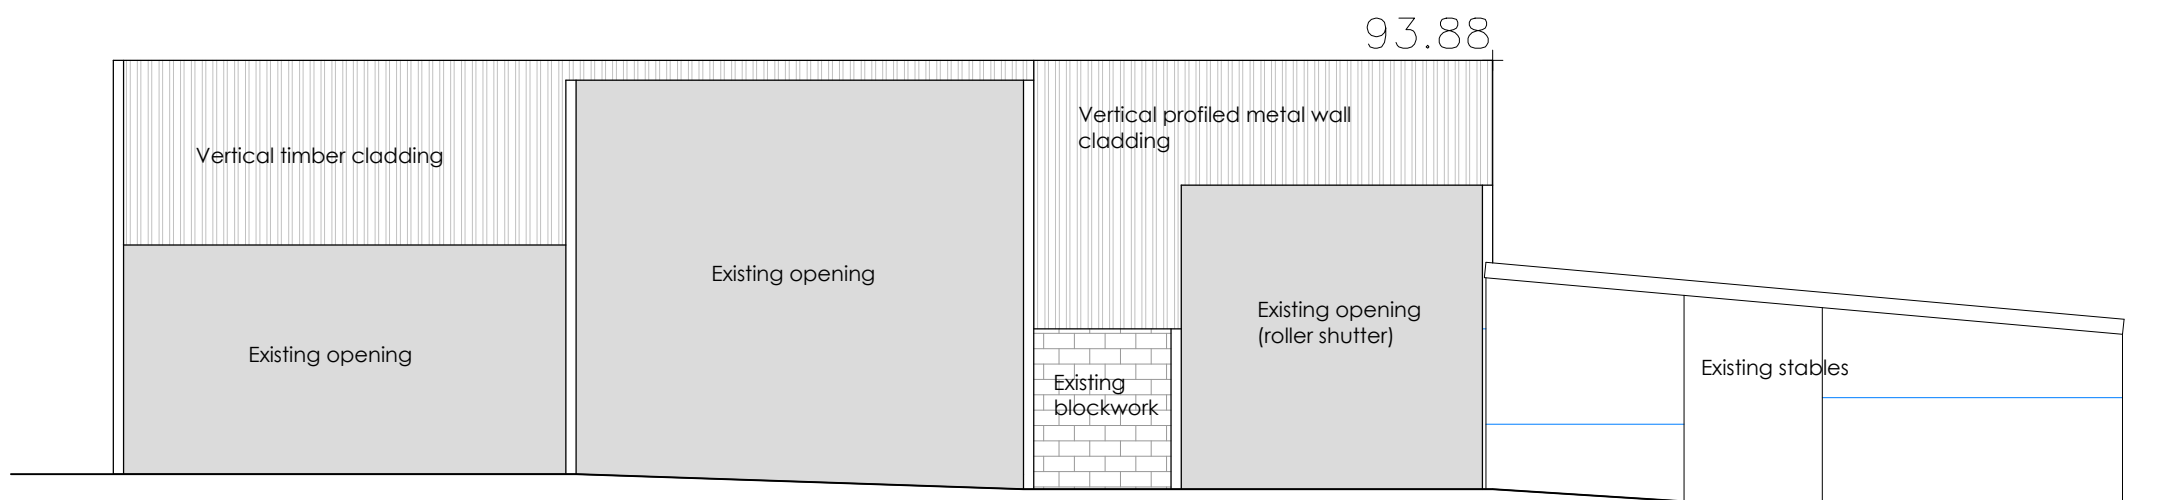


South elevation - existing

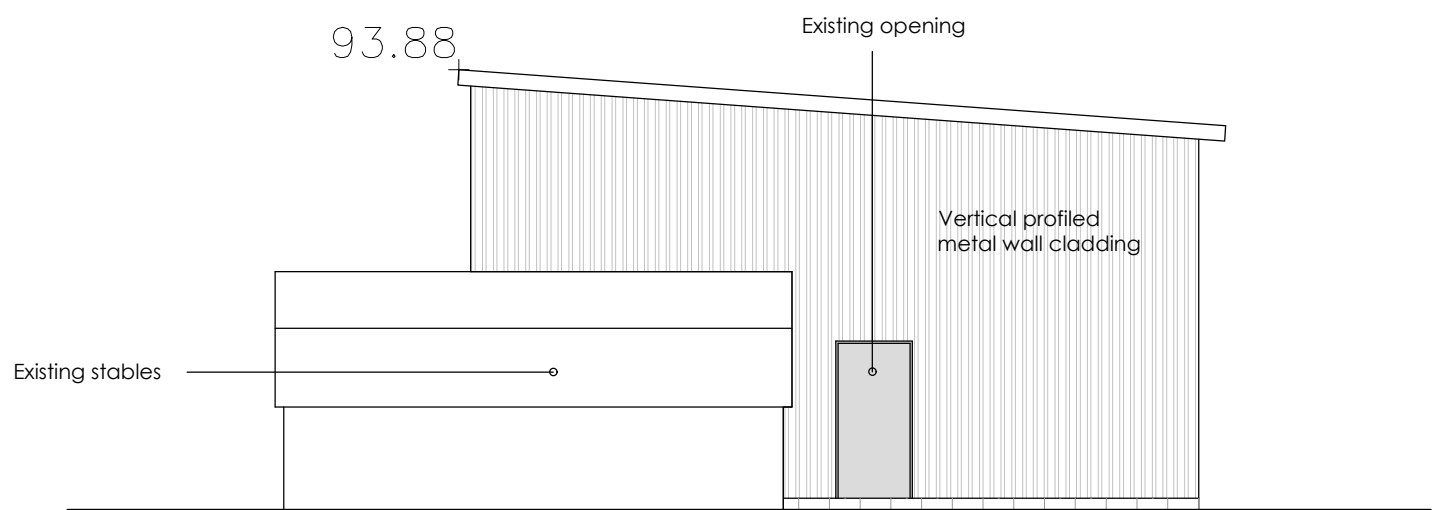


East elevation - existing

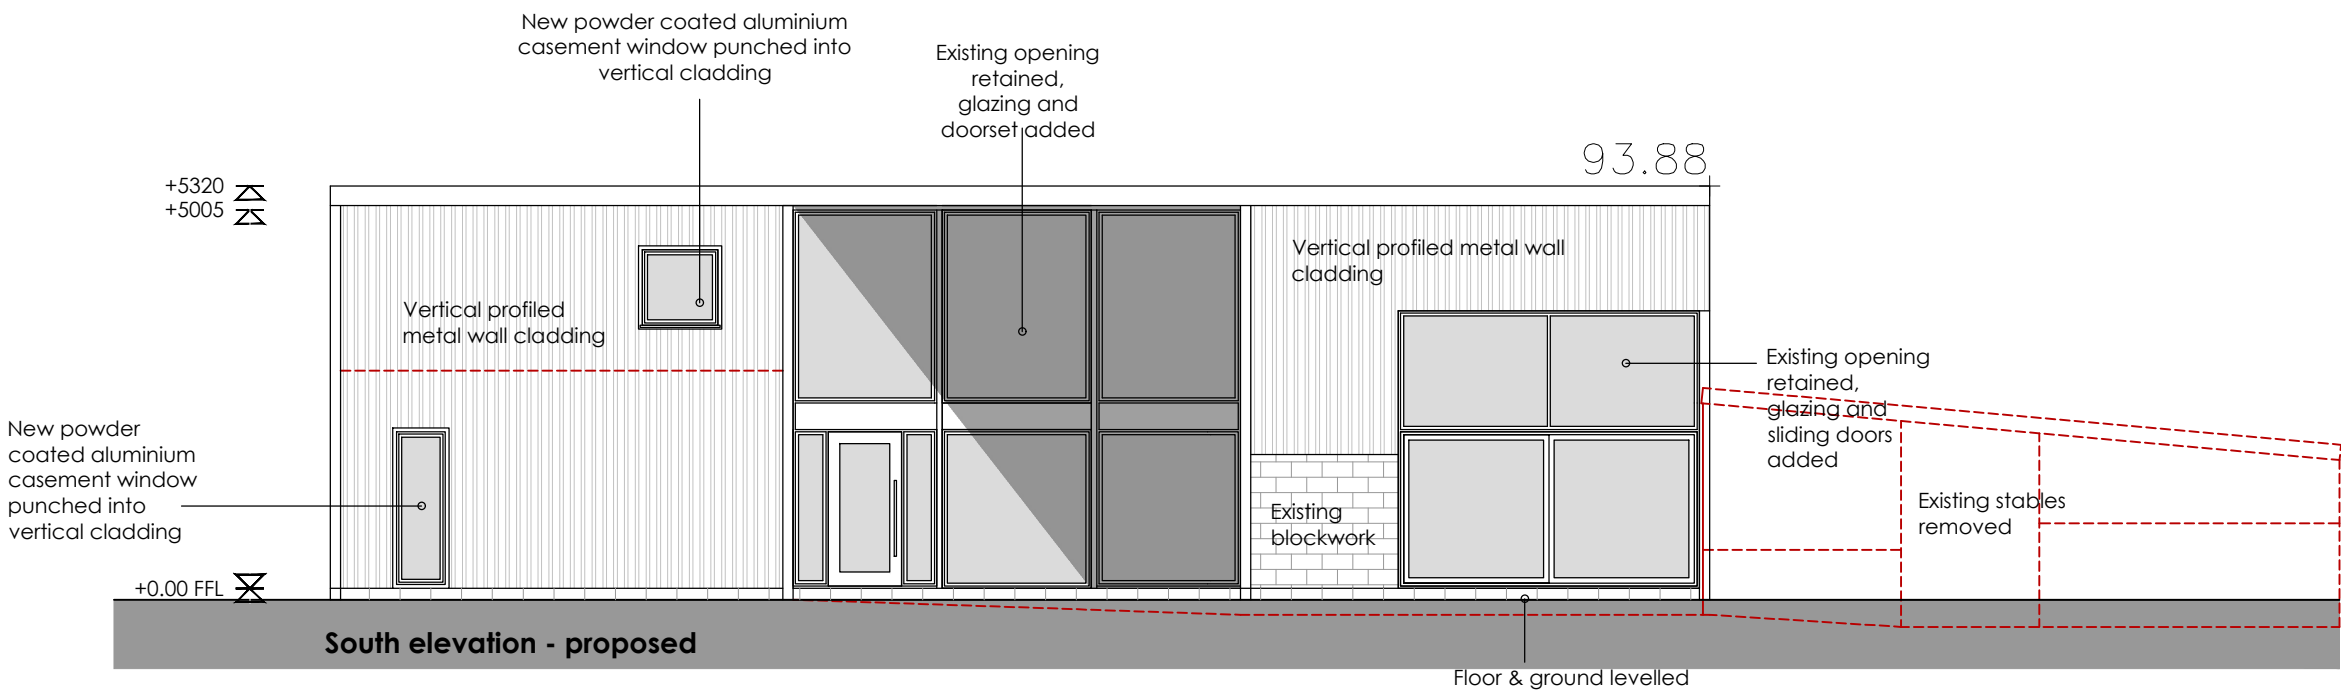


South elevation - proposed

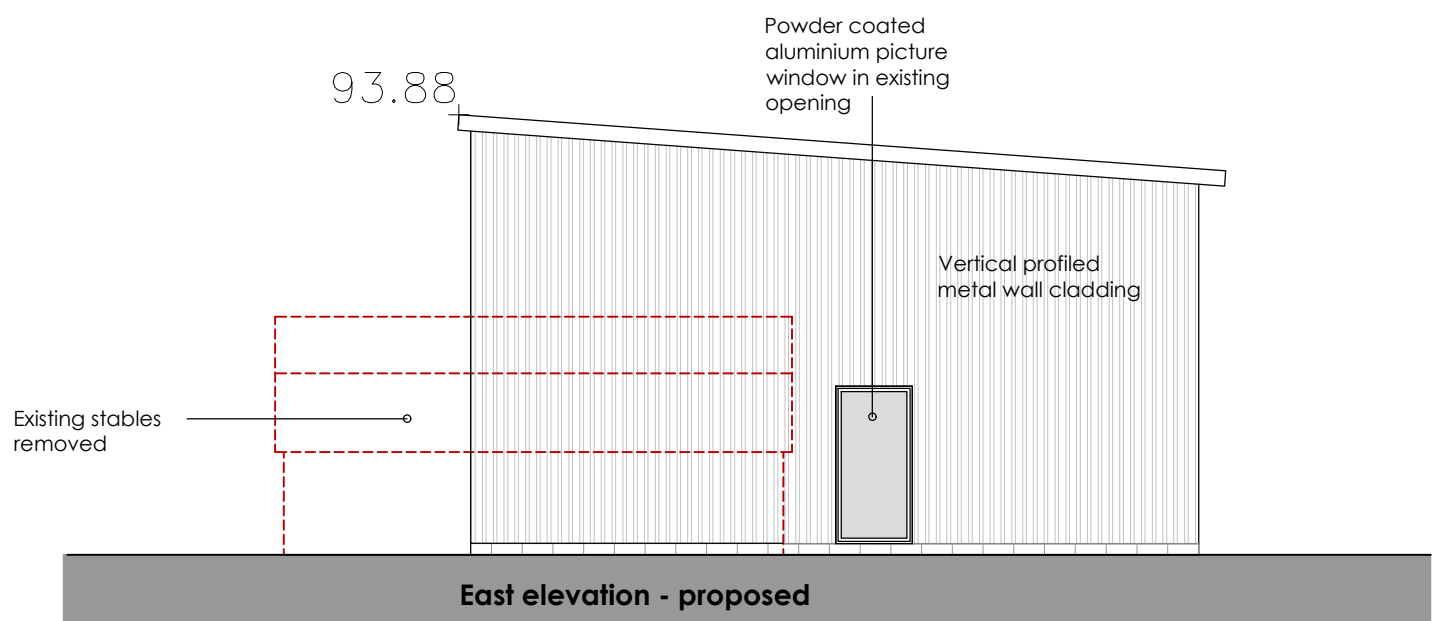


East elevation - proposed

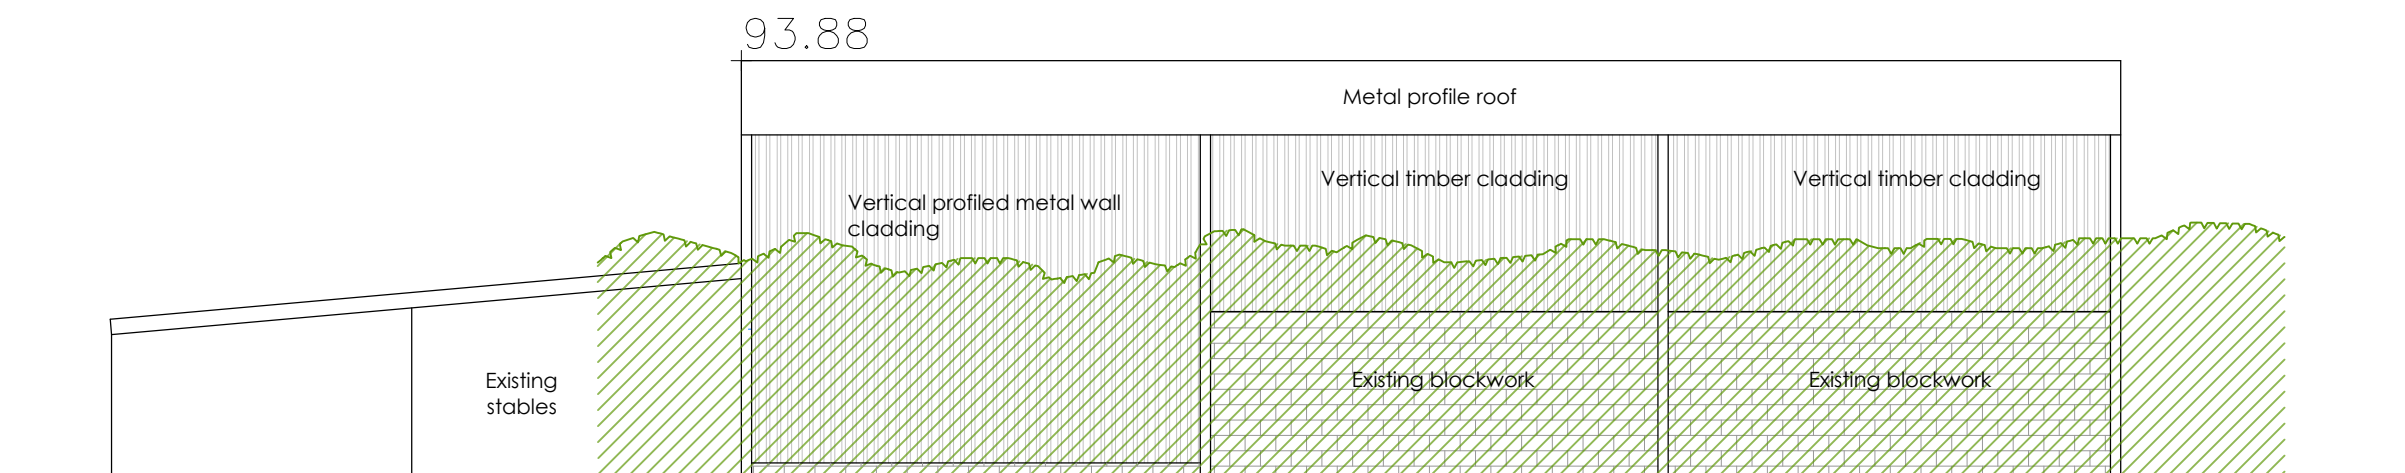


North elevation - existing

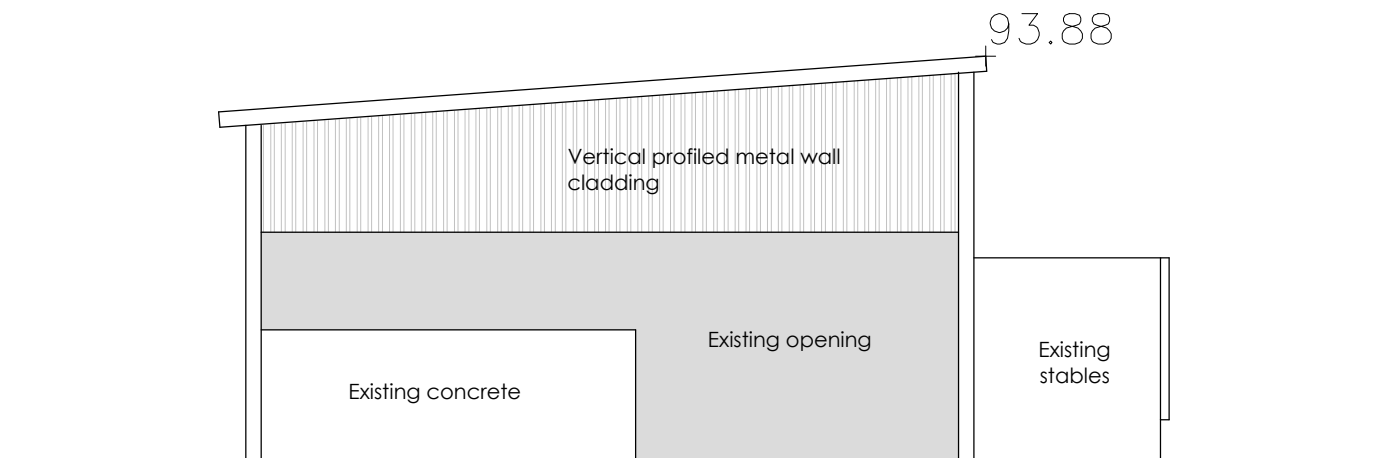

West elevation - existing

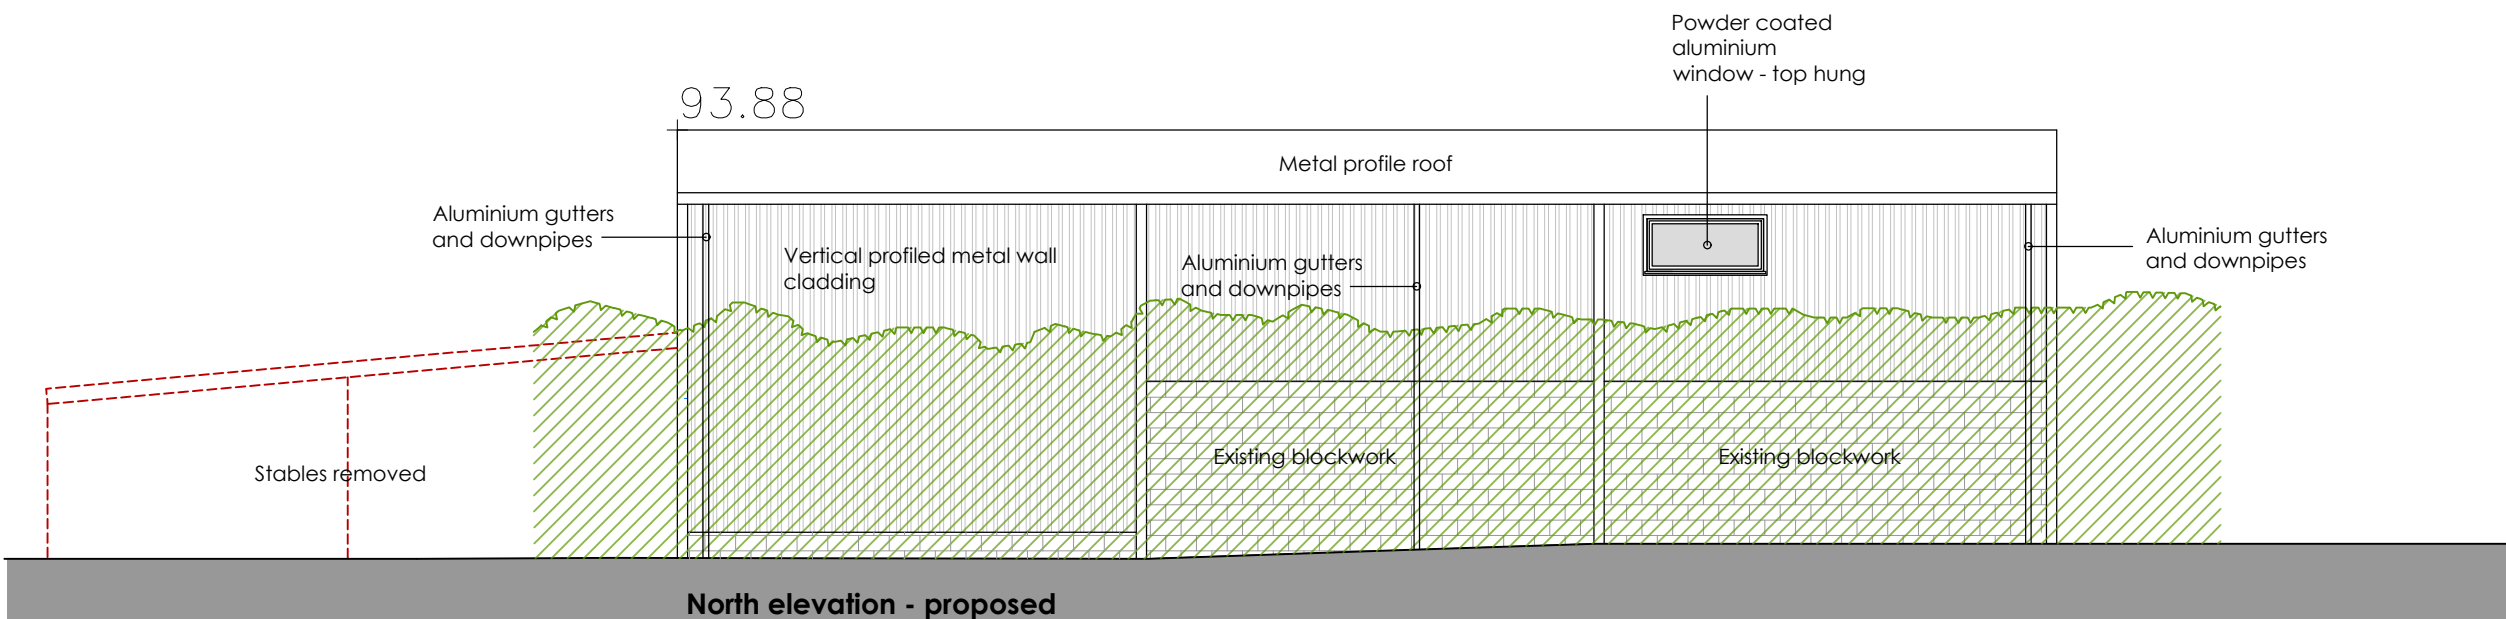

North elevation - proposed

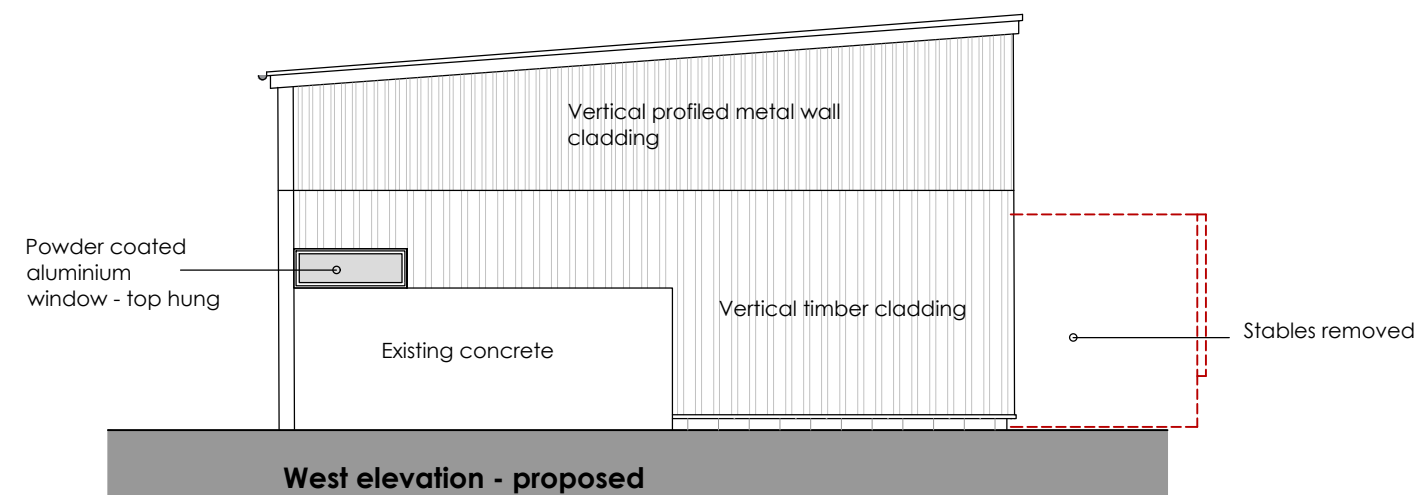

West elevation - proposed