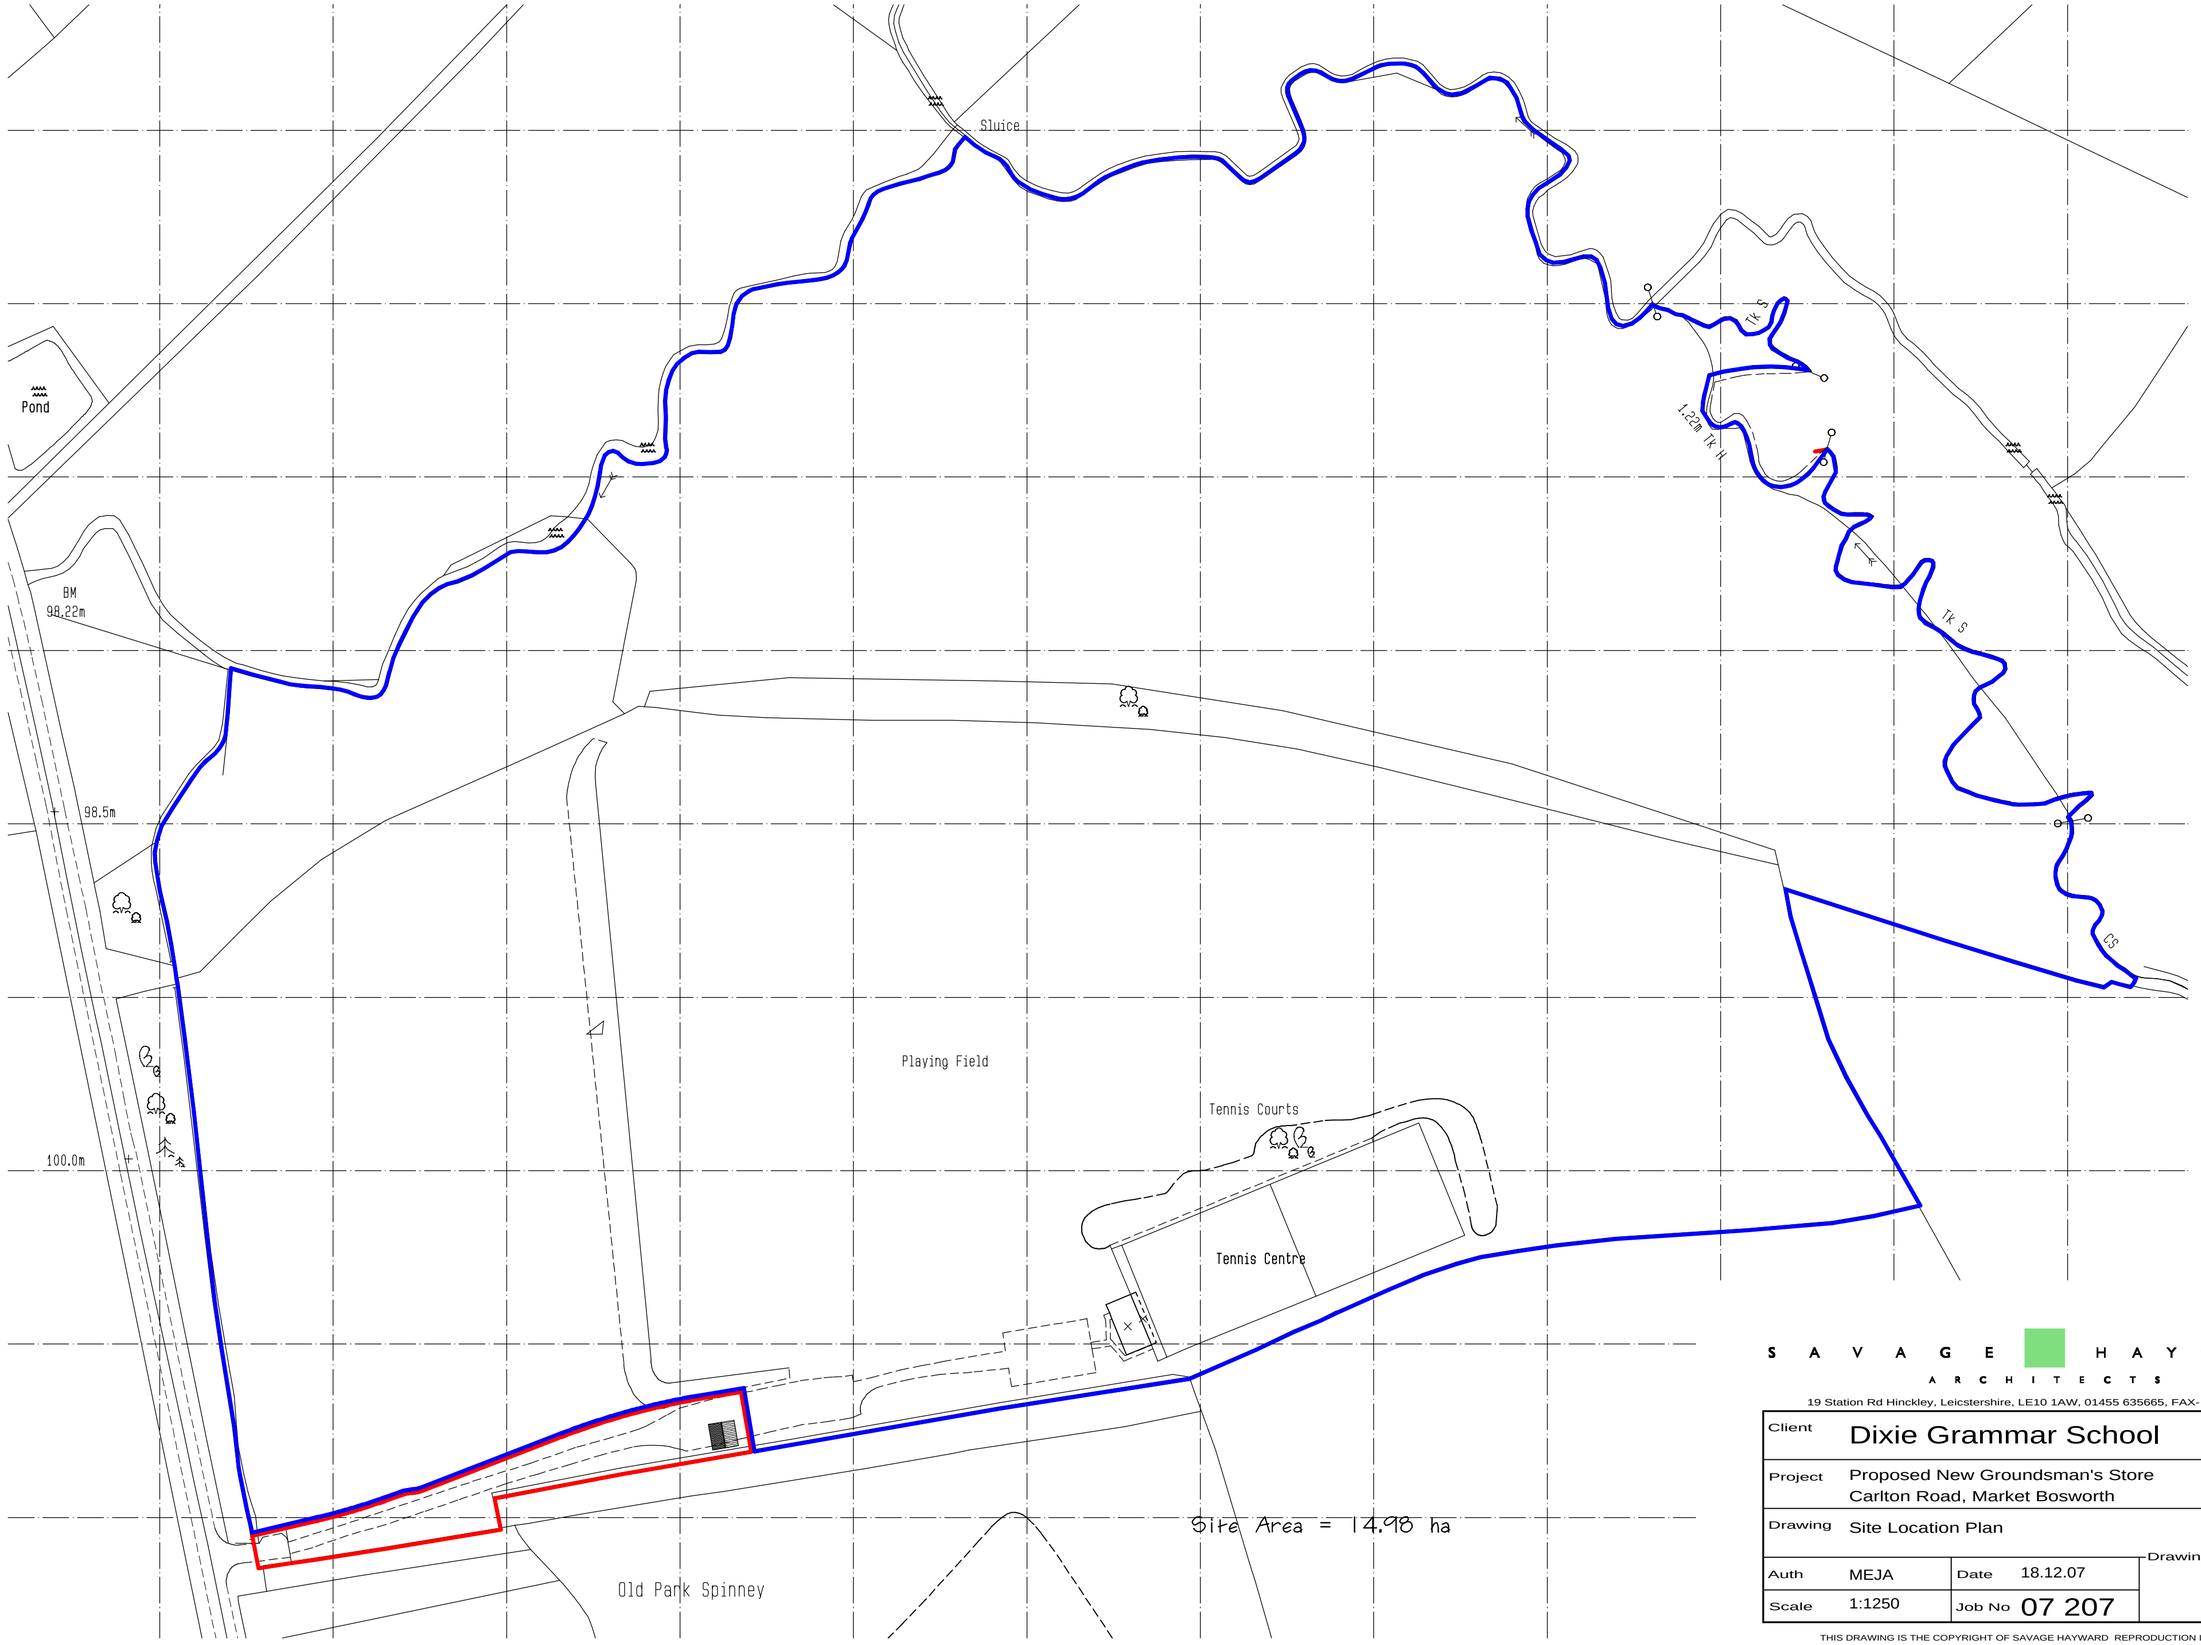

Crown Copyright 2007. All rights reserved. Licence number 100020449

S A V A G E H A Y W A R D
A R C H I T E C T S
19 Station Rd Hinckley, Leicstershire, LE10 1AW, 01455 635665, FAX- 01455 618971

Client	Dixie Grammar School			
Project	Proposed New Groundsman's Store Carlton Road, Market Bosworth			
Drawing	Site Location Plan			
Auth	MEJA	Date	18.12.07	Drawing No 01
Scale	1:1250	Job No	07 207	

THIS DRAWING IS THE COPYRIGHT OF SAVAGE HAYWARD REPRODUCTION IN ANY FORM OF WHOLE OR PART IS FORBIDDEN WITHOUT PRIOR WRITTEN PERMISSION OF THE COPYRIGHT HOLDER
DO NOT SCALE FROM DRAWING AND ONLY FIGURE DIMENSIONS ARE TO BE USED