STATION ROAD, BAGWORTH

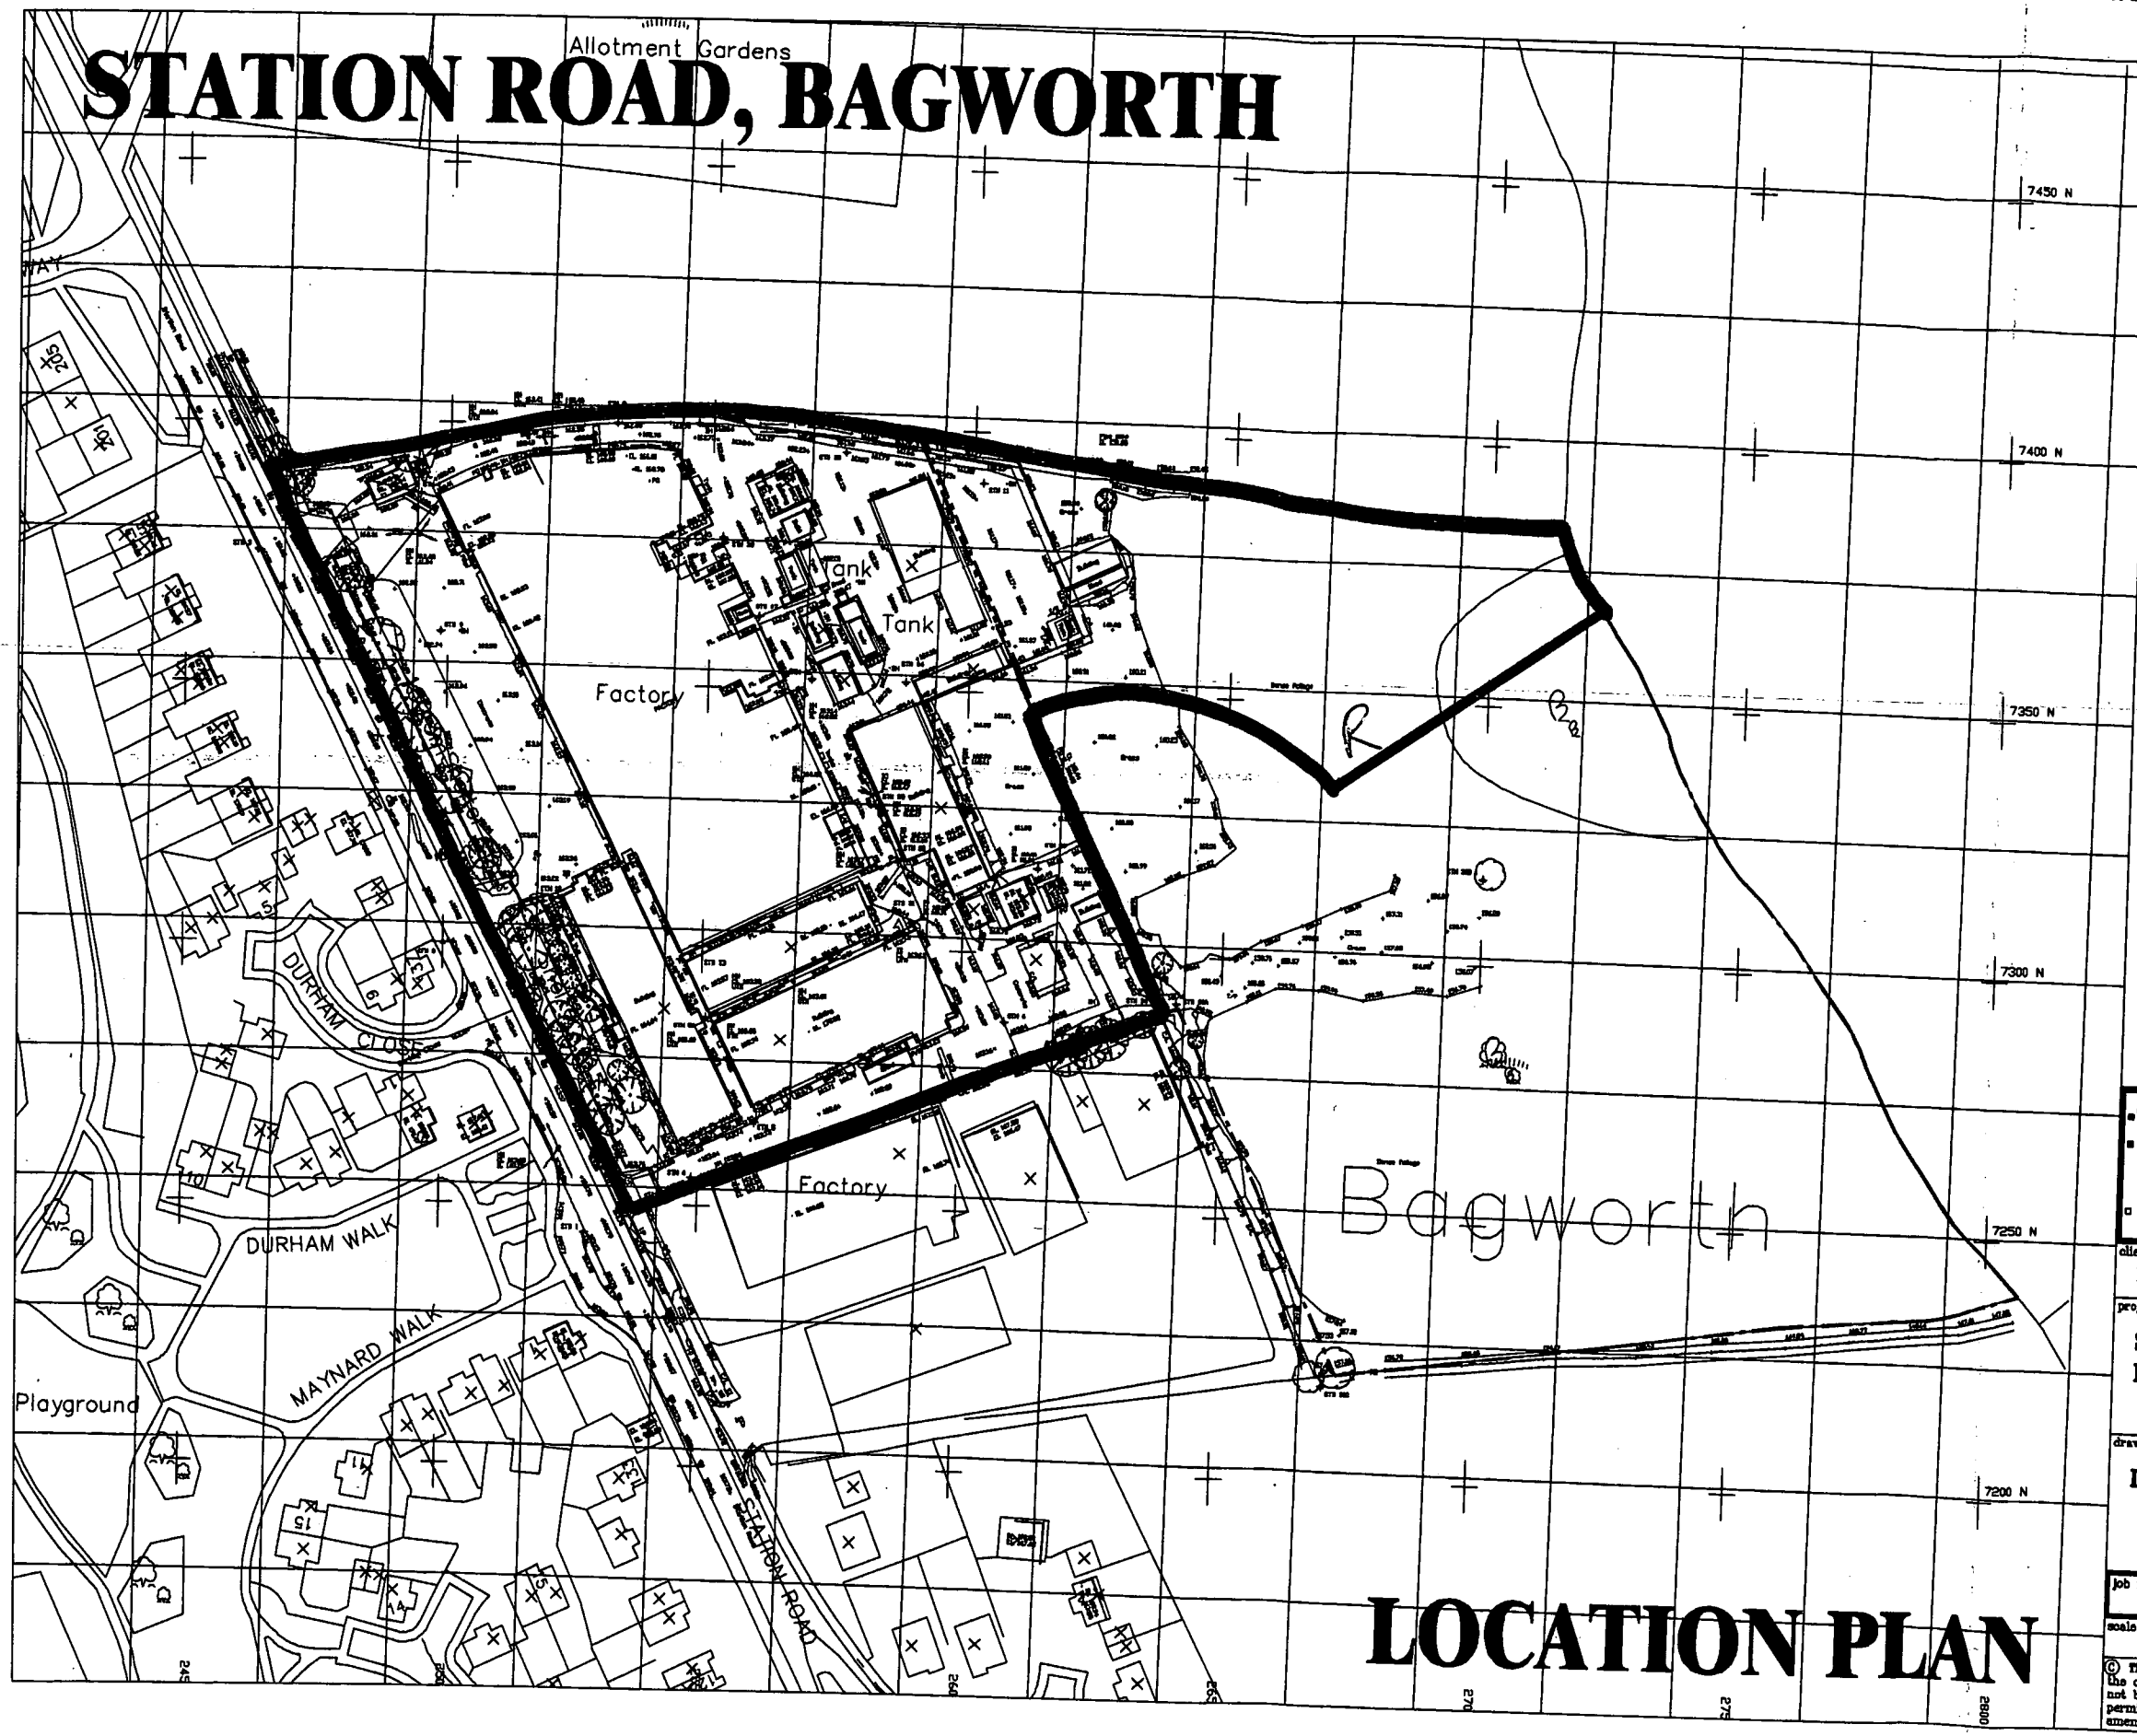

LOCATION PLAN

The contractor is to check and verify all building and site dimensions, levels and sewer invert levels at connection points before work starts. The contractor is to comply in all respects with current building legislation - British Standard Specifications, Building Regulations etc. whether or not specifically stated on this drawing. Do not scale from this drawing.

Sheet Size A3

Rev	Date	Init
A	15-05-08 Site boundary revised.	TE

DEVELOPMENT SERVICES
29 MAY 2008
RECEIVED

DAVID WILSON HOMES

The NOBLE Consultancy
Architectural ■ Planning ■ Engineering ■ Landscaping
The Stables, Says Court Farm, Badminton Road
Prampton Cotterell, South Gloucestershire
BS36 2NY
T: 0870 3825033 F: 0870 3825088
E: nobleconsultancy@btconnect.com

client
DAVID WILSON HOMES

project
STATION ROAD,
BAGWORTH.

drawing
LOCATION PLAN

job no.	drg no.	rev
894	102	A
scale	date	drawn
1:1250	13-12-07	NJB

© This drawing and the building works depicted are the copyright of The Noble Consultancy Ltd. and may not be reproduced or amended except by written permission. No liability will be accepted for amendments made by other persons.