


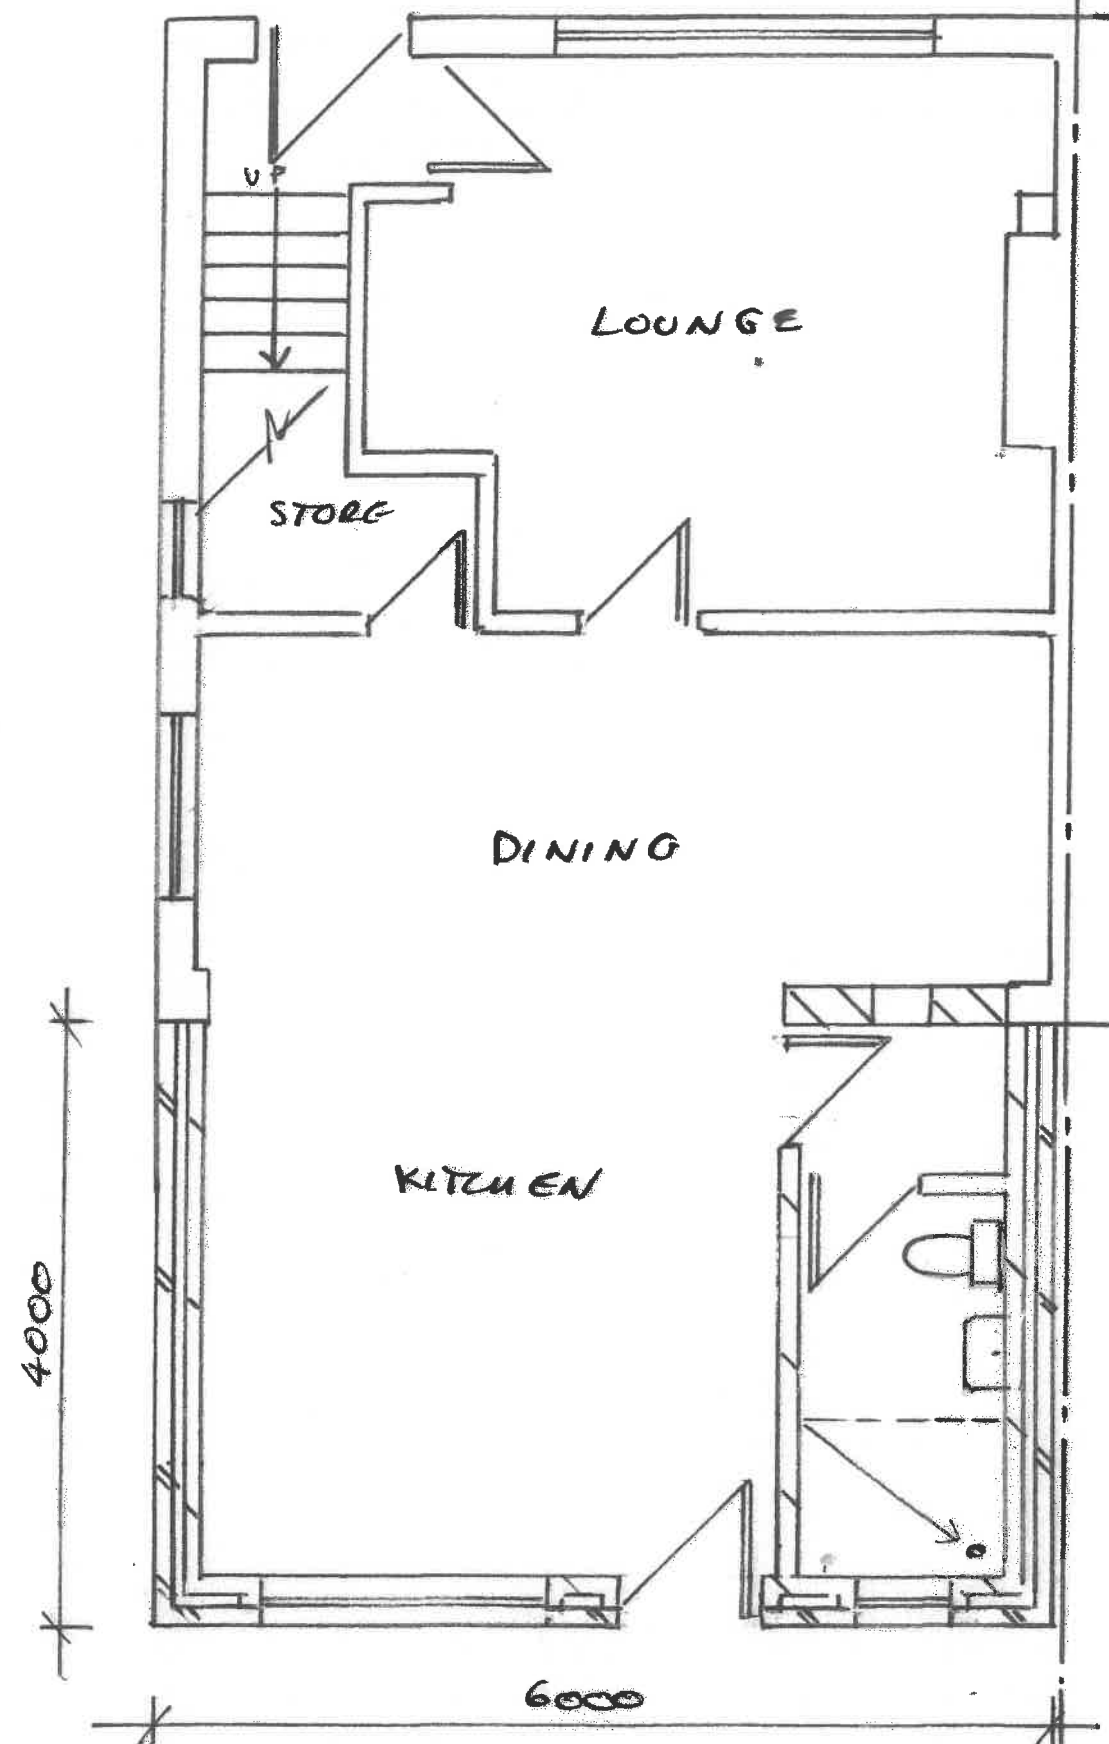

PROPOSED GROUND FLOOR 1:50



PROPOSED REAR ELEVATION 1:50