



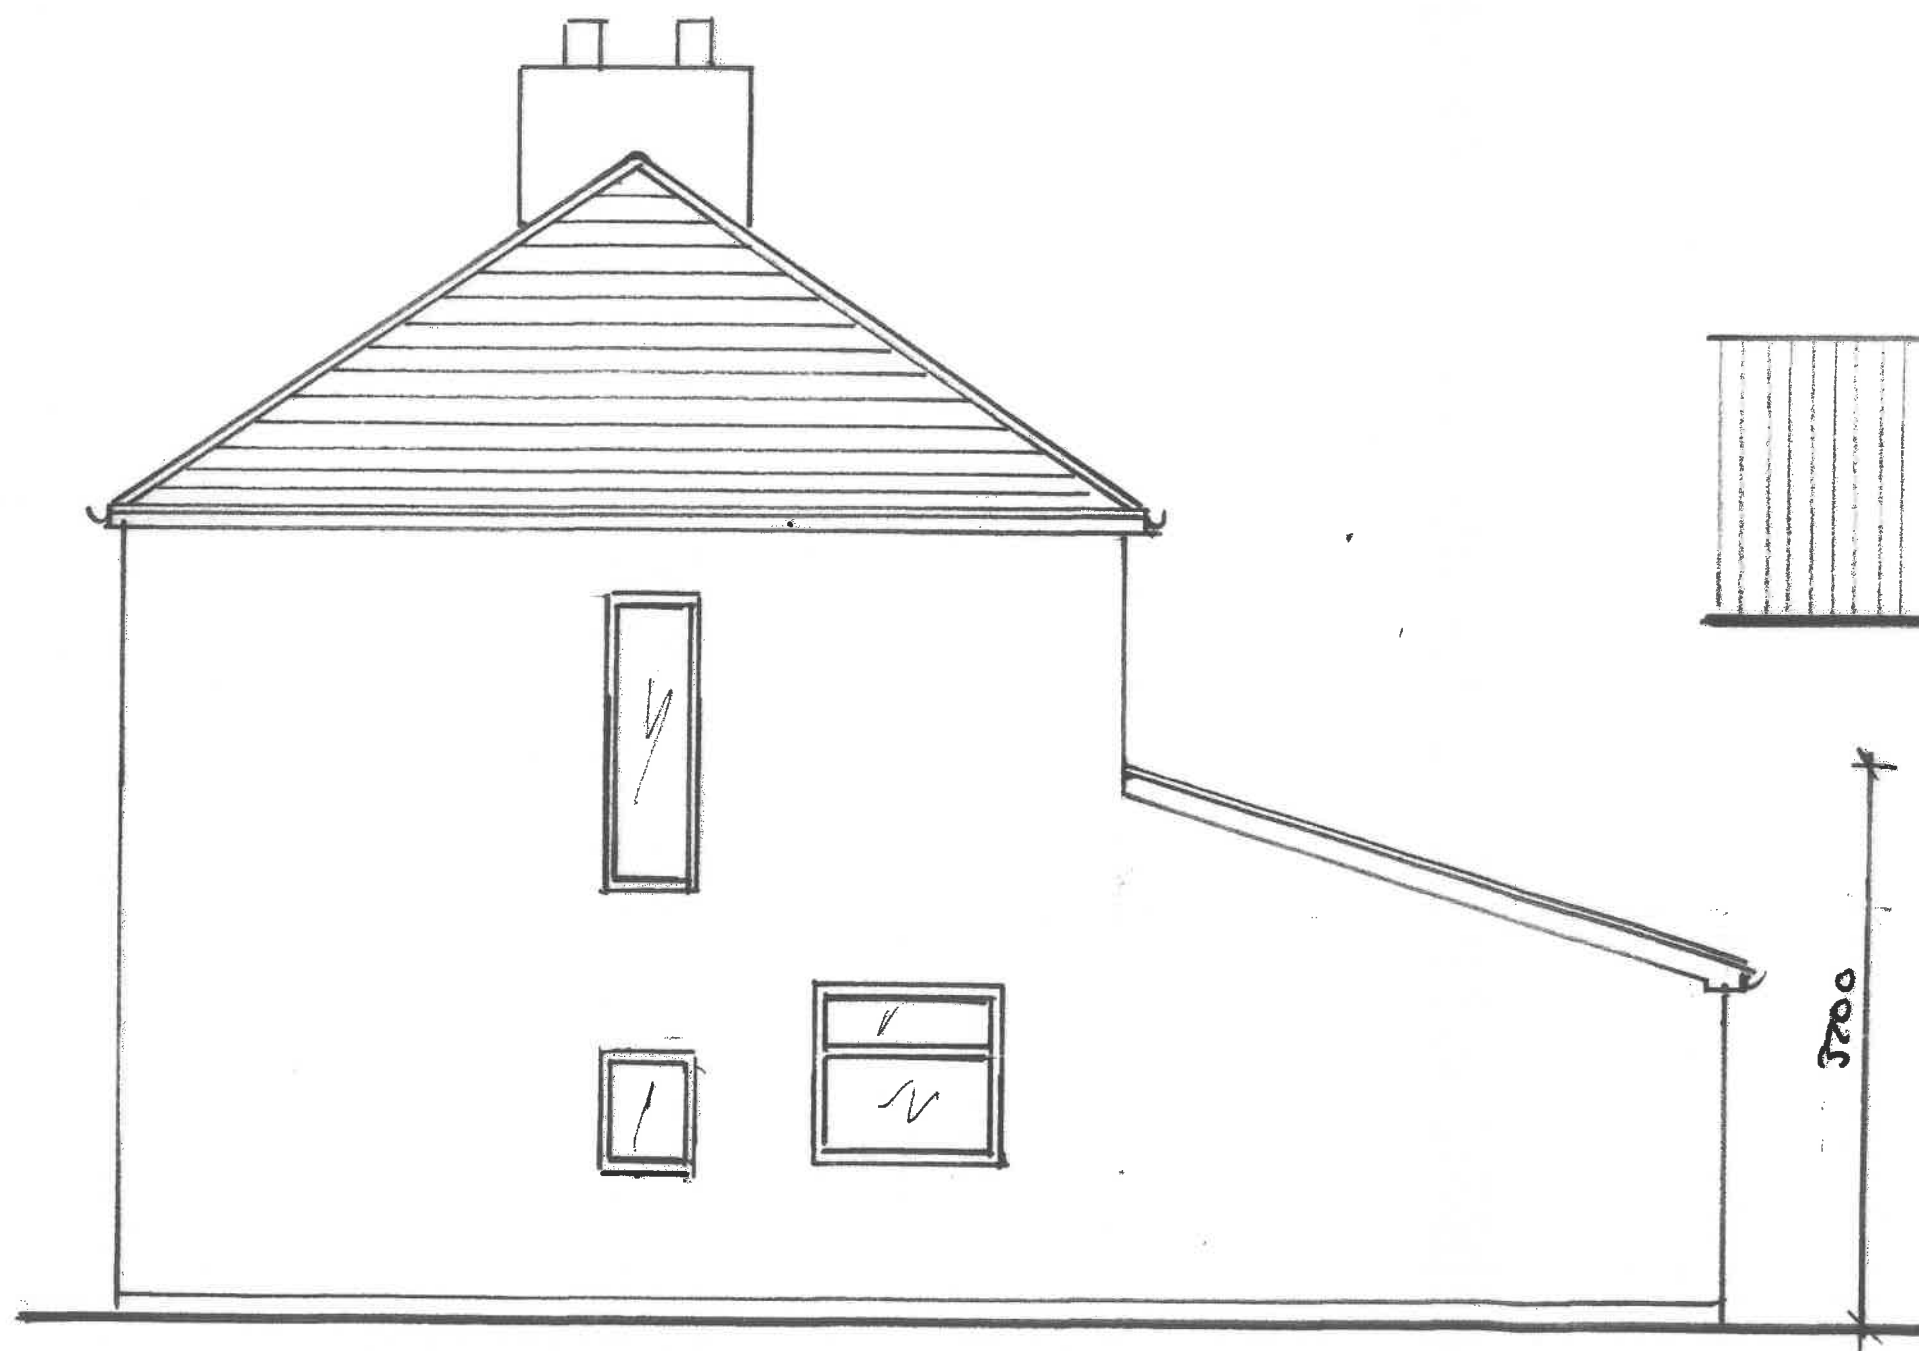

PROPOSED SIDE ELEVATION 1:50

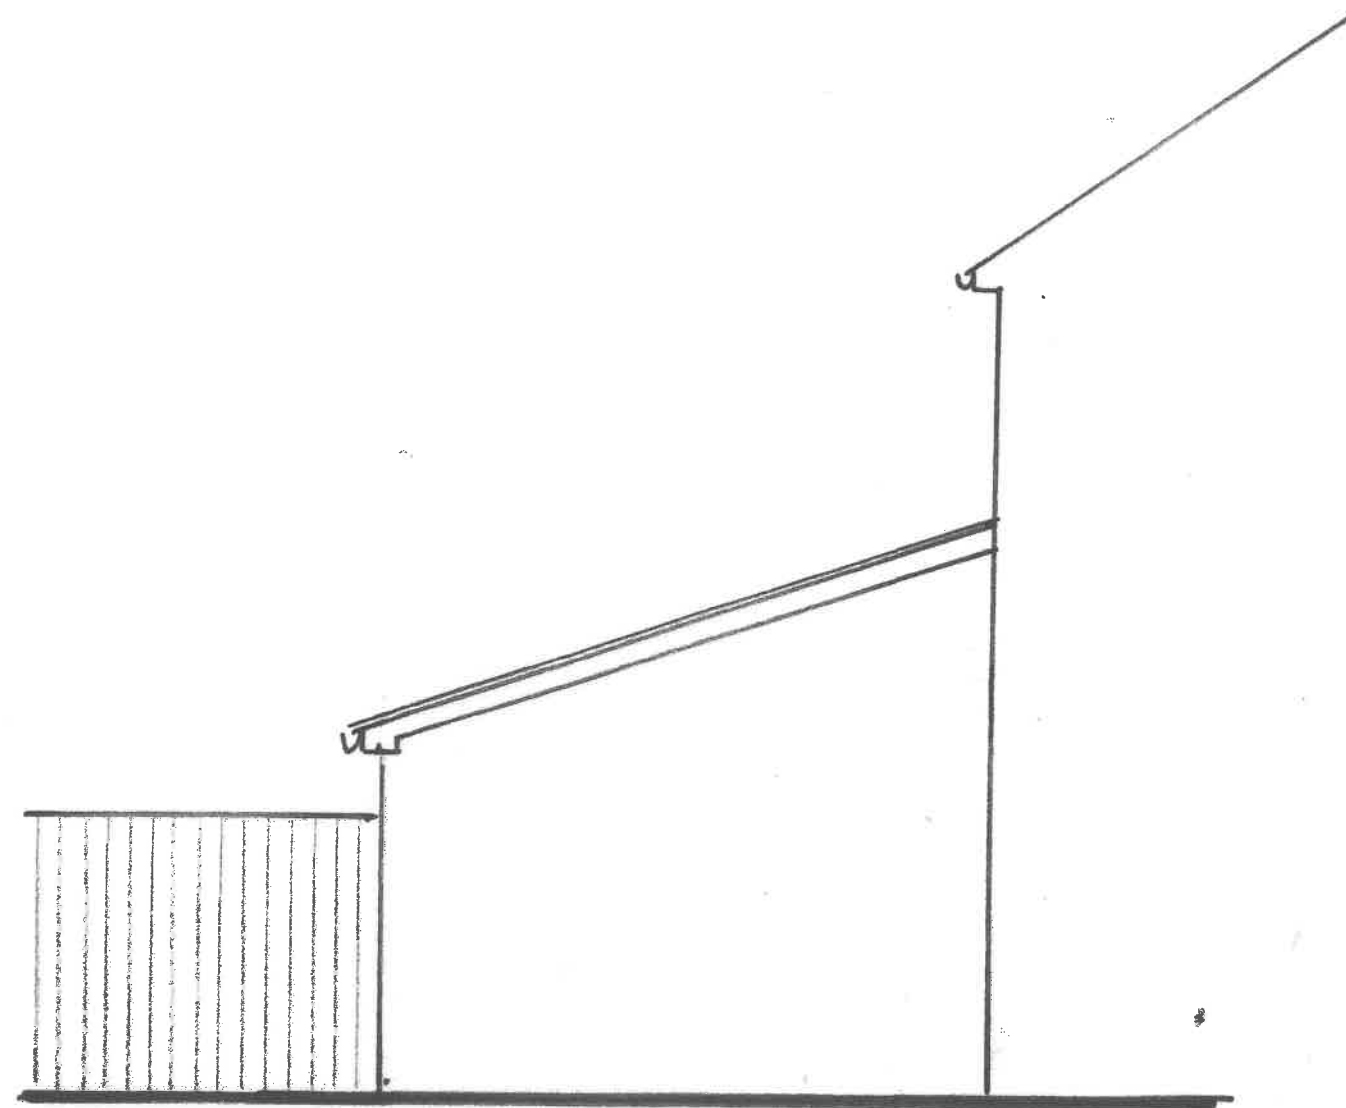

PROPOSED SIDE ELEVATION 1:50